


Site Plan - Existing Shed / Proposed Shed, Fernfield, Bradford Rd, SN13 0NY

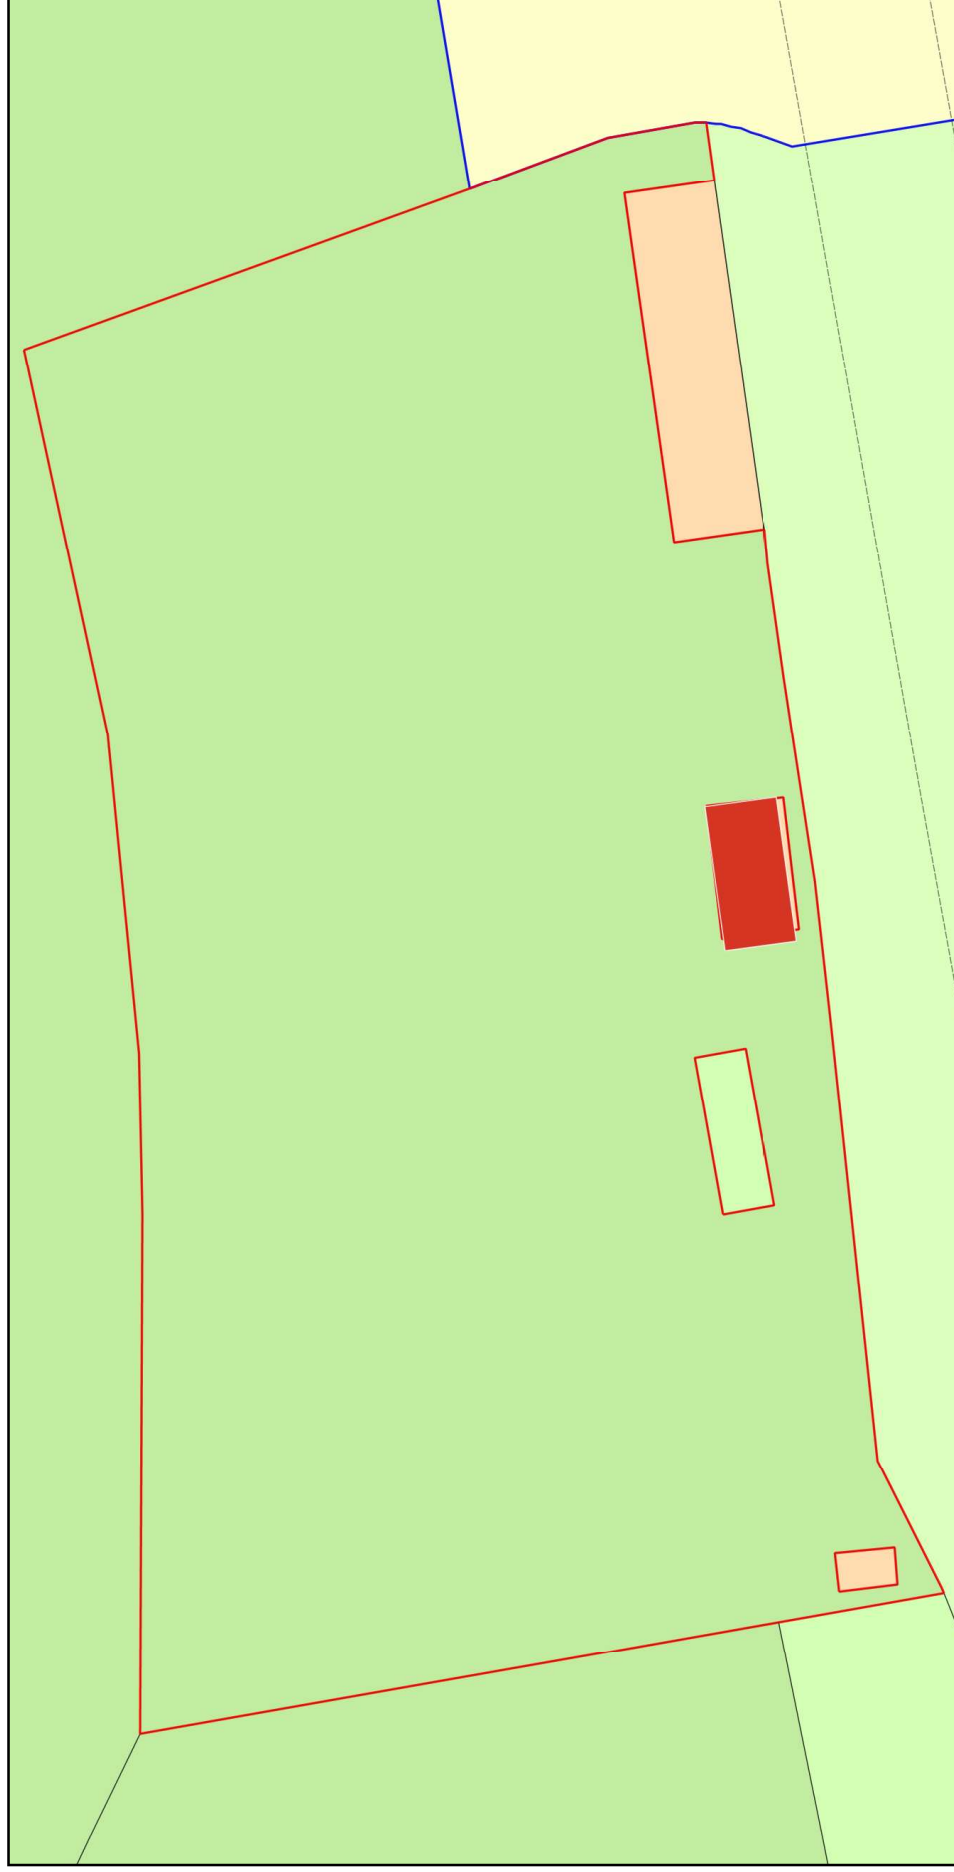

0 20
Metres



Plan Produced for: Mr Paul Emerson

Date Produced: 30 Apr 2026

Plan Reference Number: TQRQM26120175941960

Scale: 1:500 @ A4

© Crown copyright and database rights 2025 OS 100042766