


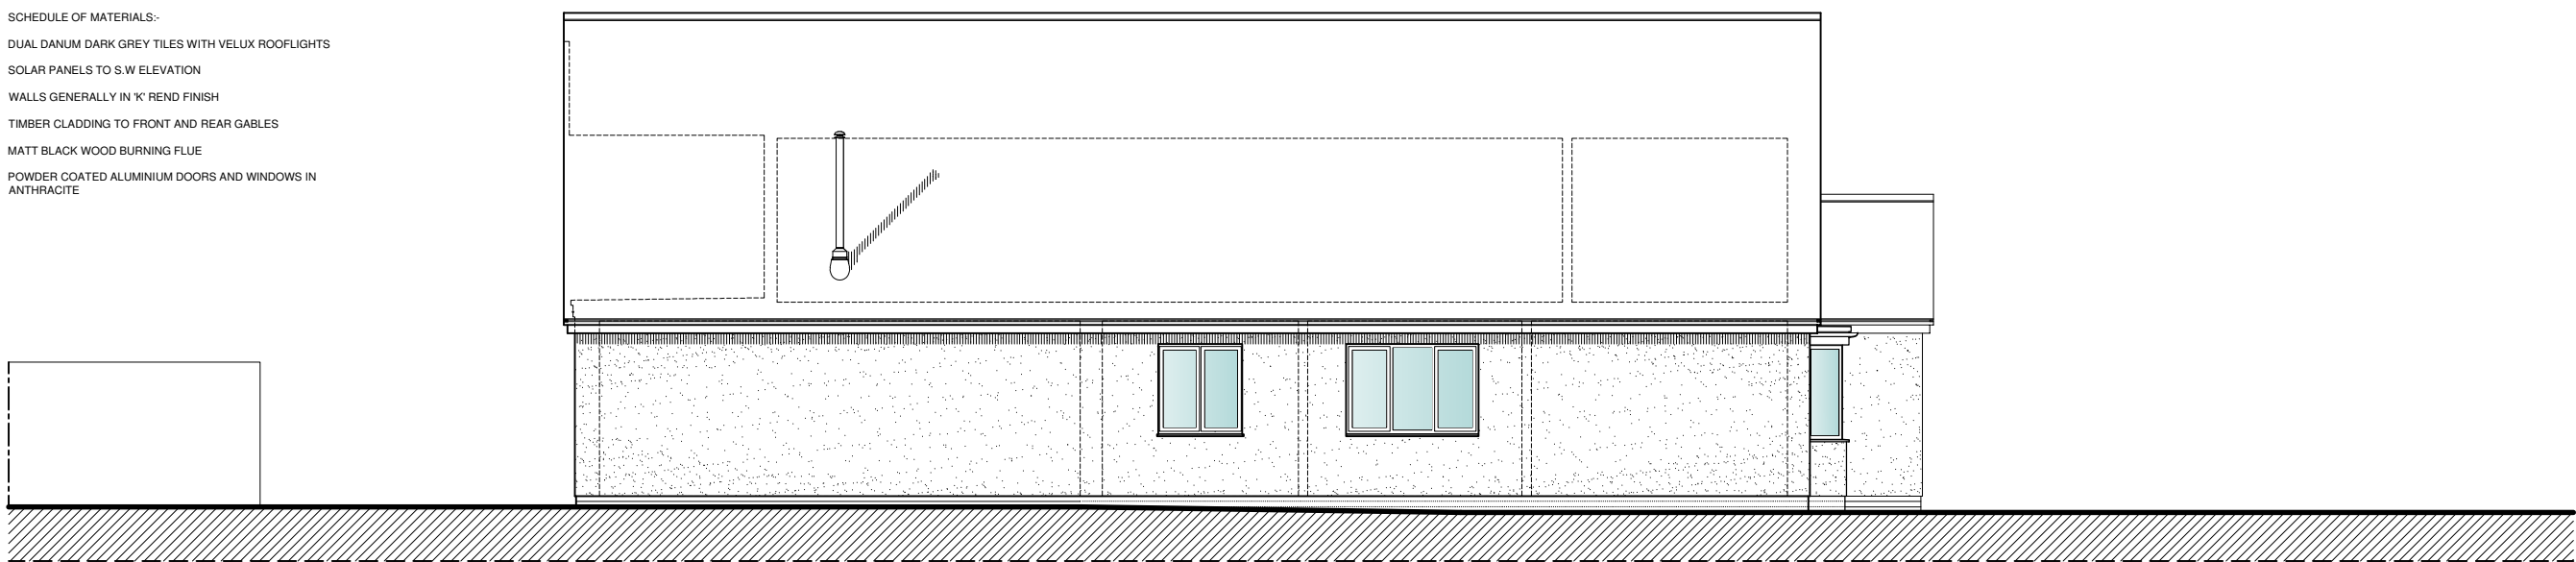


NORTH WEST ELEVATION




NORTH EAST ELEVATION




SOUTH EAST ELEVATION

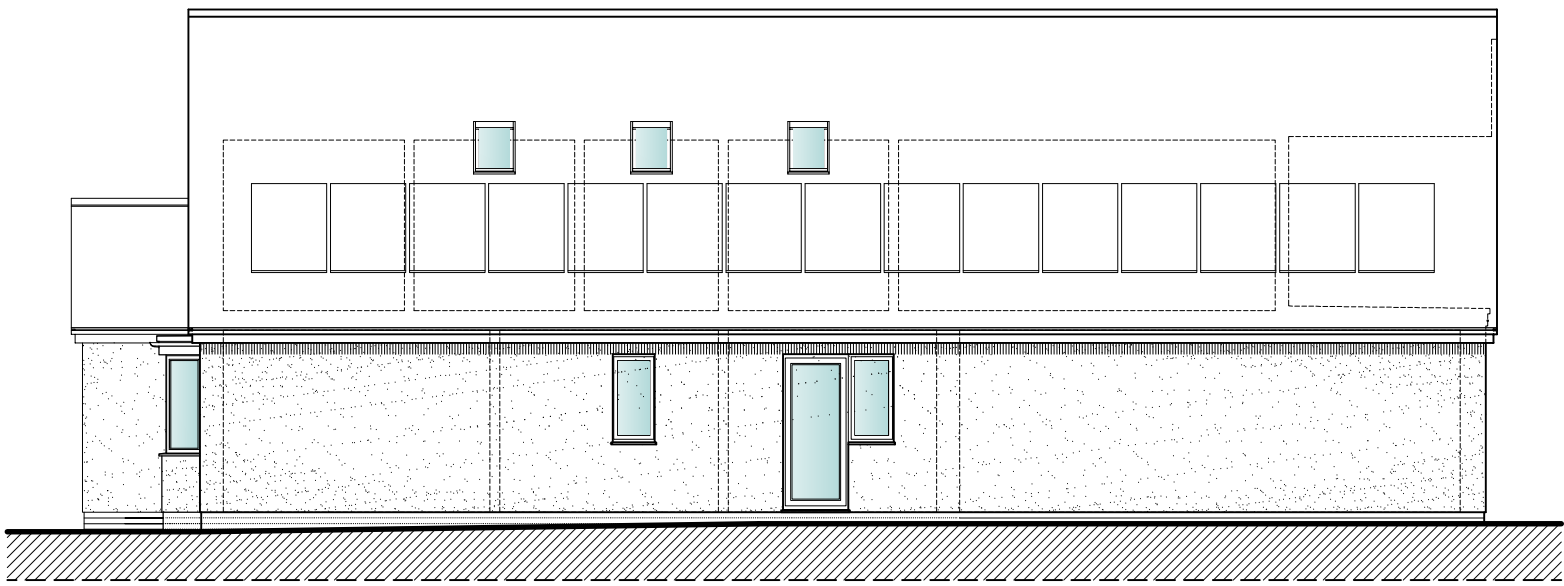


SOUTH WEST ELEVATION

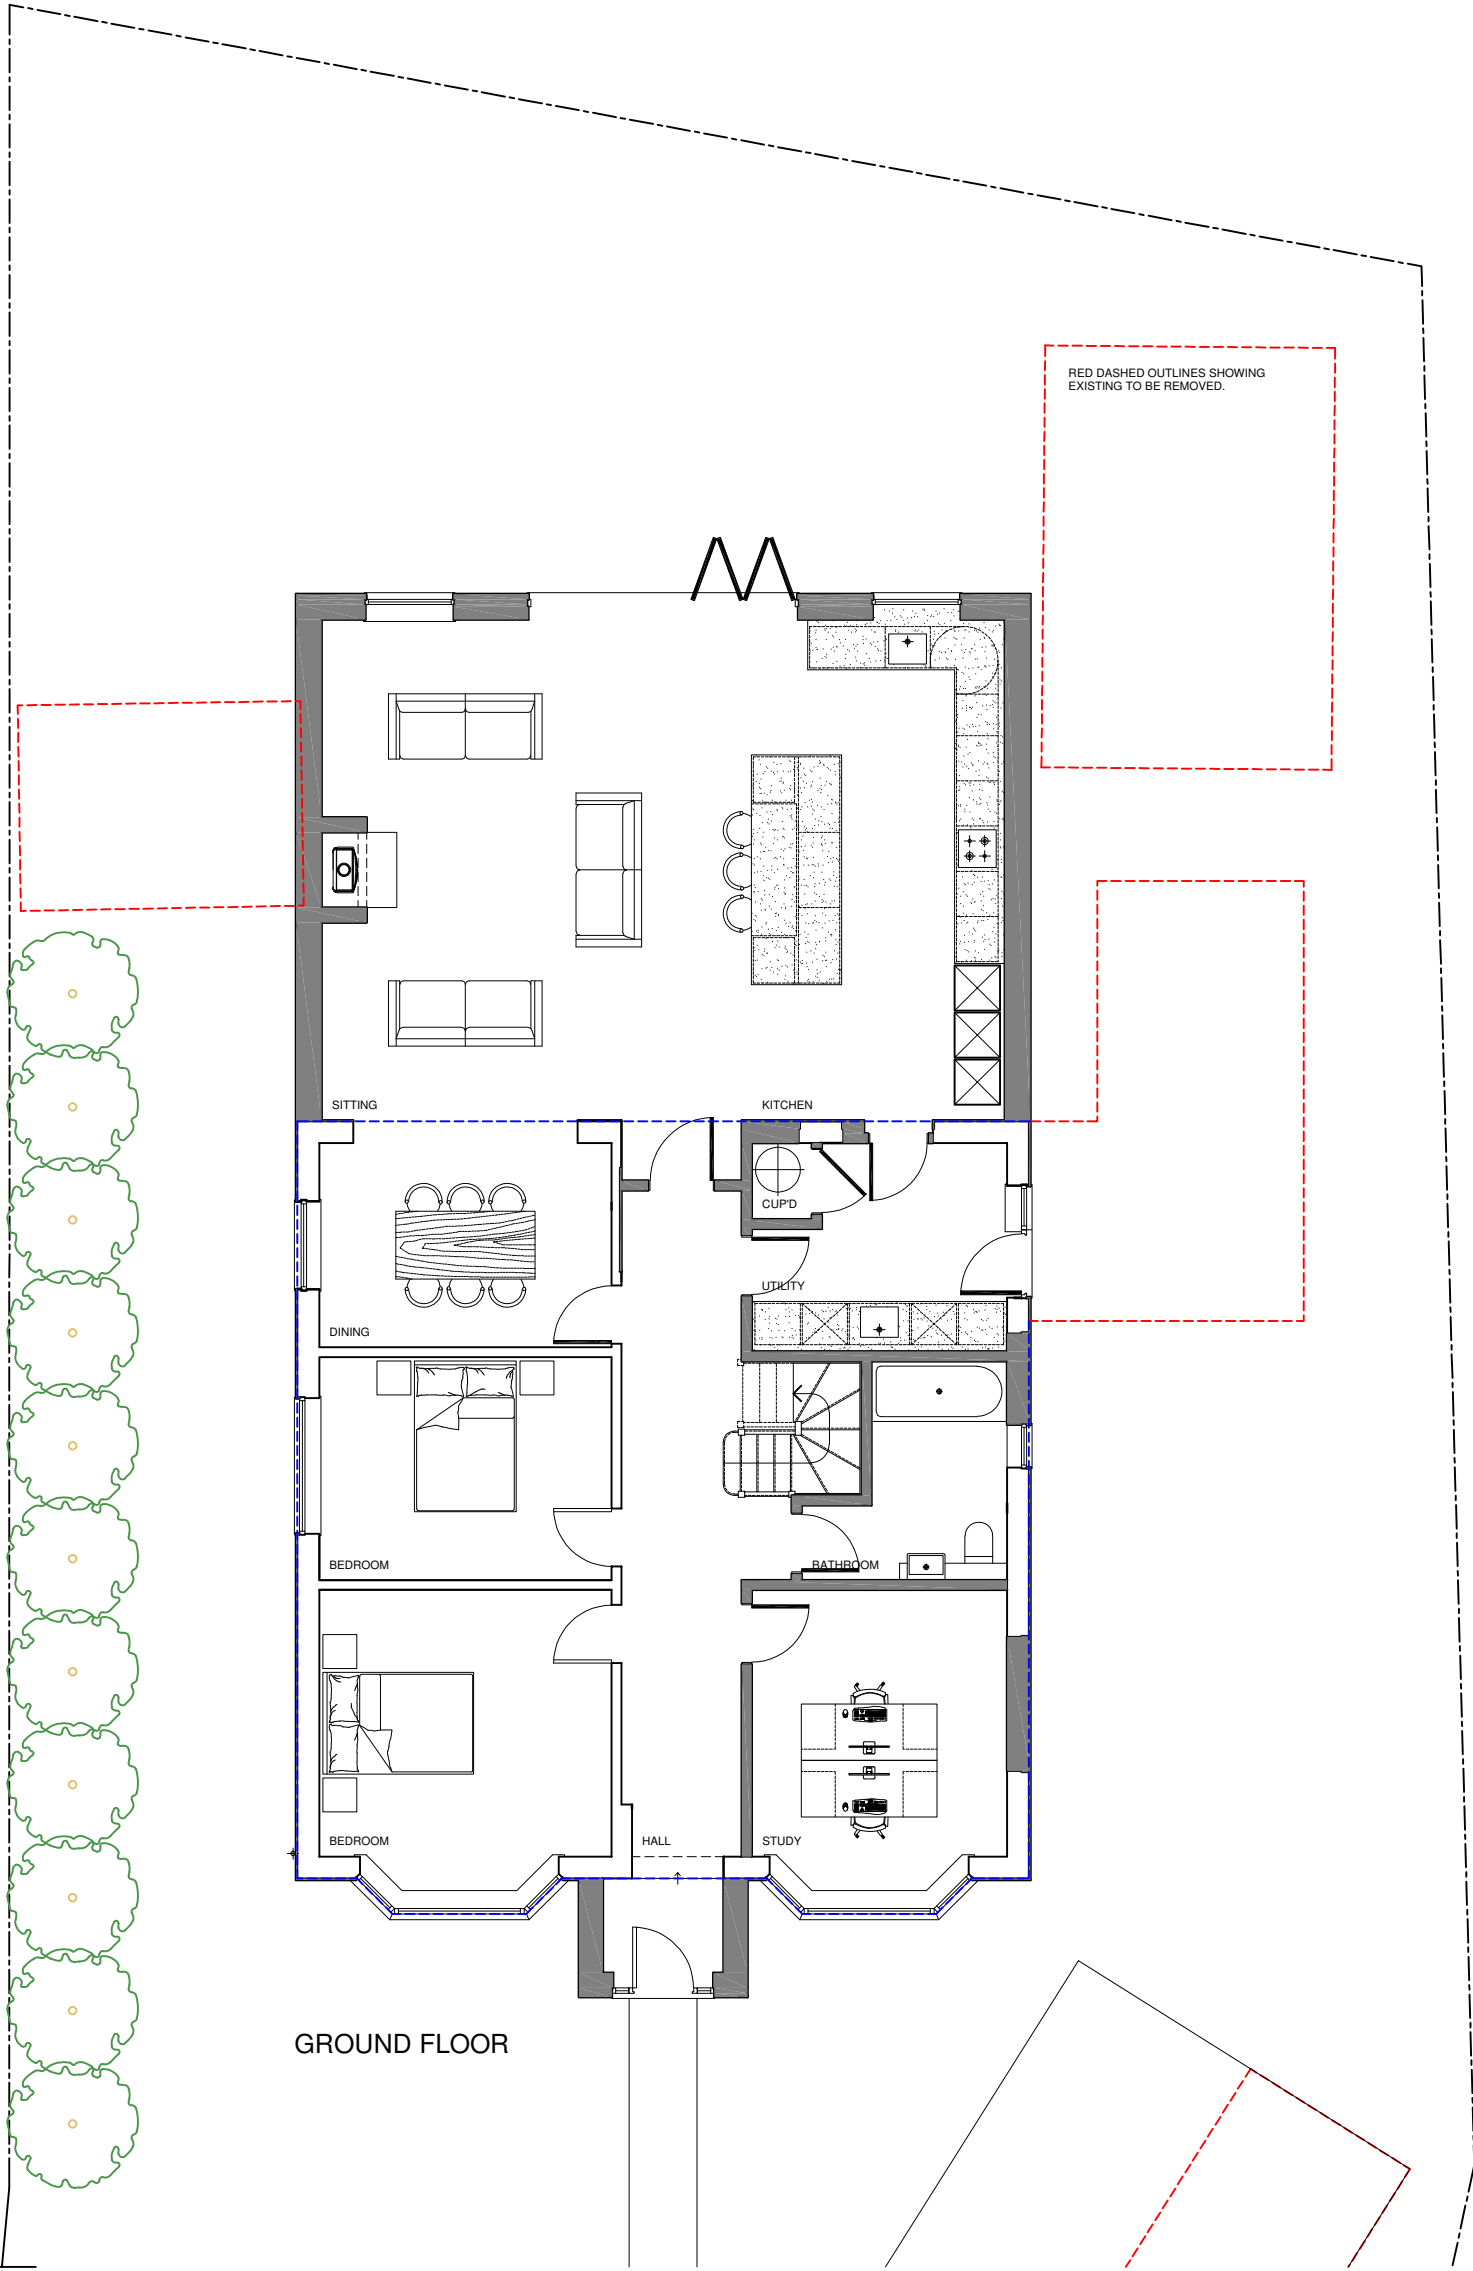

GROUND FLOOR

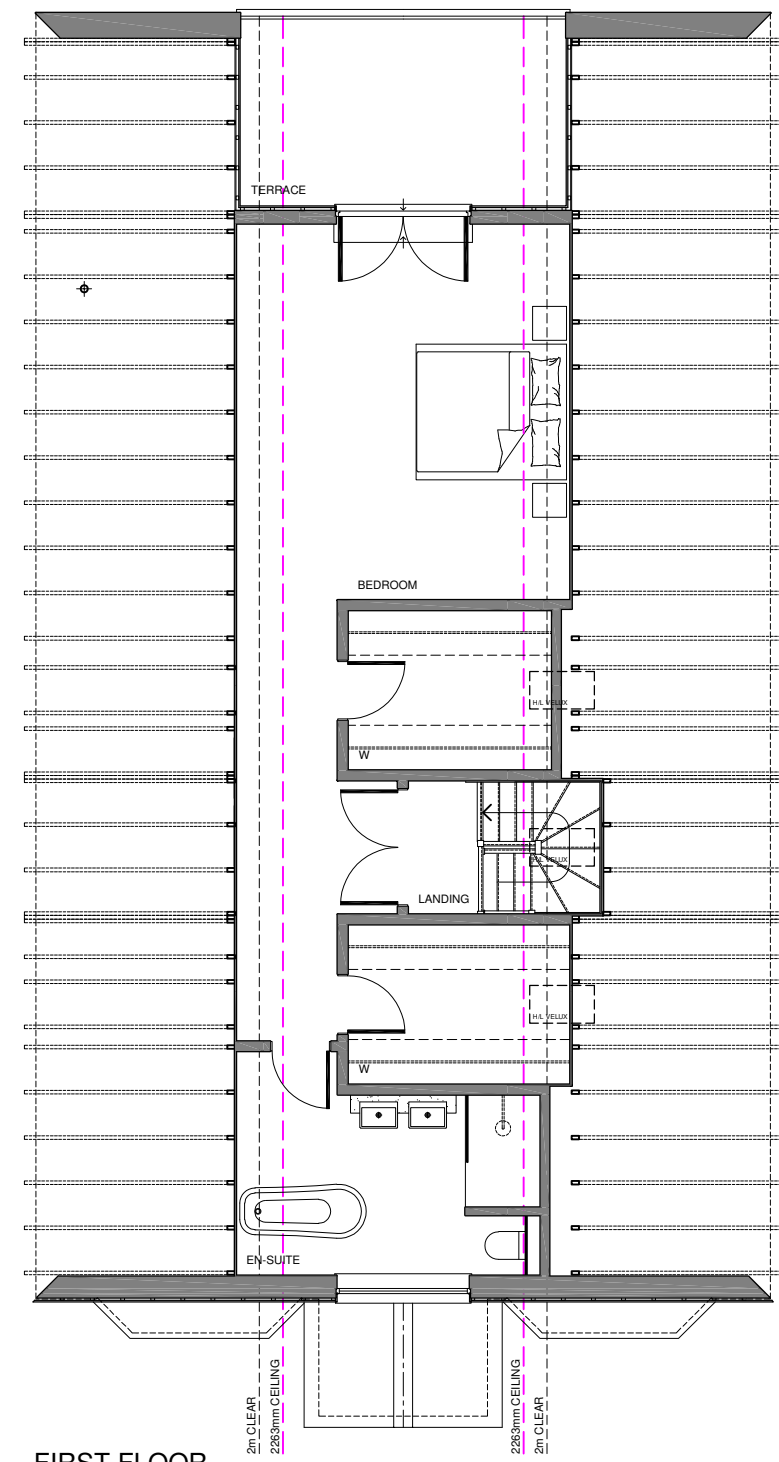

FIRST FLOOR

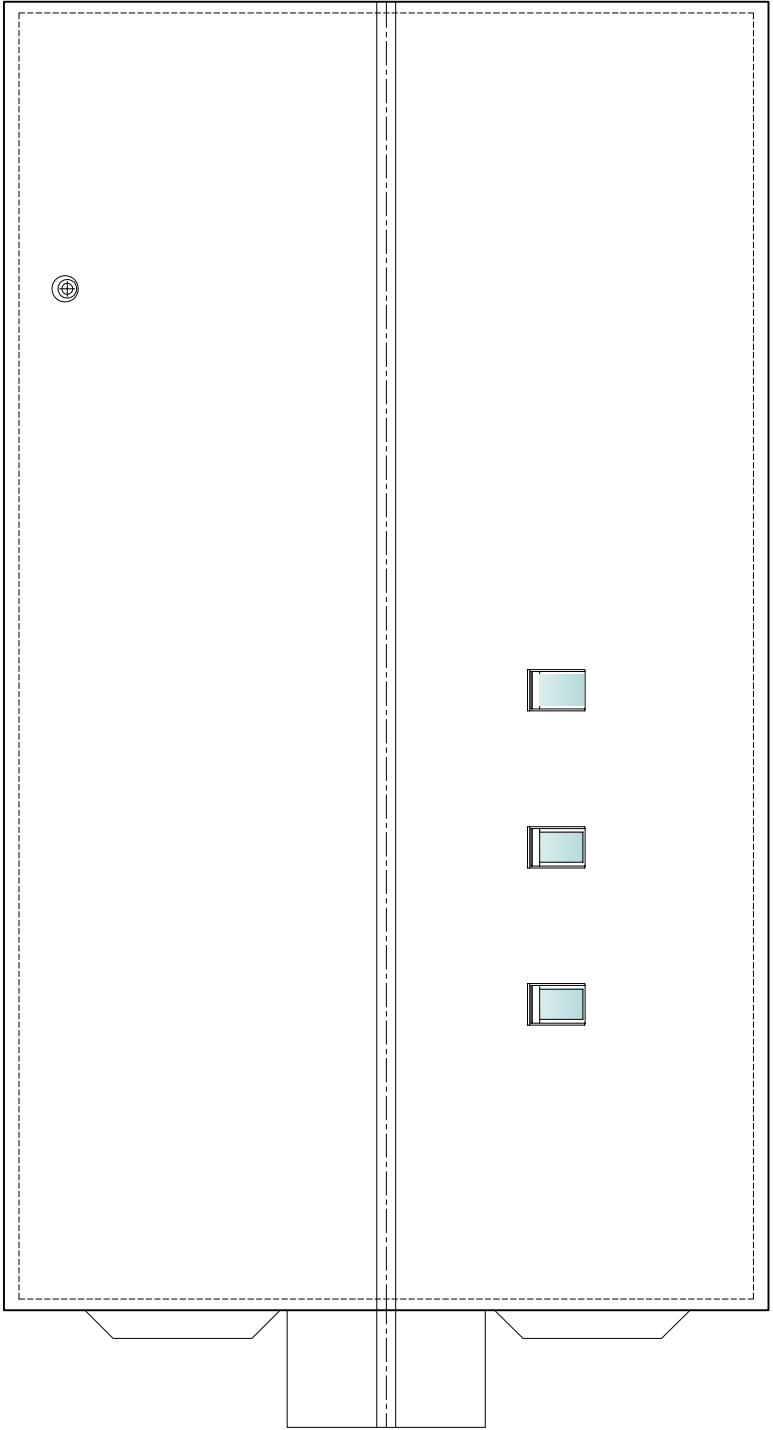

ROOF PLAN

SCHEDULE OF MATERIALS:-
DUAL DANUM DARK GREY TILES WITH VELUX ROOFLIGHTS
SOLAR PANELS TO S.W ELEVATION
WALLS GENERALLY IN 'K' REND FINISH
TIMBER CLADDING TO FRONT AND REAR GABLES
MATT BLACK WOOD BURNING FLUE
POWDER COATED ALUMINIUM DOORS AND WINDOWS IN ANTHRACITE

RED DASHED OUTLINES SHOWING
EXISTING TO BE REMOVED.

0 0.5 1 2 3m

DATE	REVISIONS	DRAWING TITLE	
CLIENT	Dave & Kate	PROPOSED PLANS & ELEVATIONS.	
JOB TITLE	PROPOSED IMPROVEMENTS 11 CANDOWN ROAD TILSHEAD WILTSHIRE	PLANNING & DESIGN	
1:100 @ A2		22 DEVONSHIRE ROAD SALISBURY WILTSHIRE SP1 3NW	
MAR 2026	RJL	DRAWING No	REV
		1626/02	F