


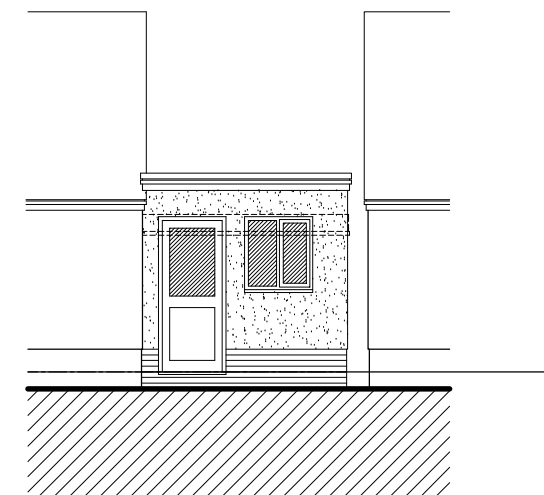


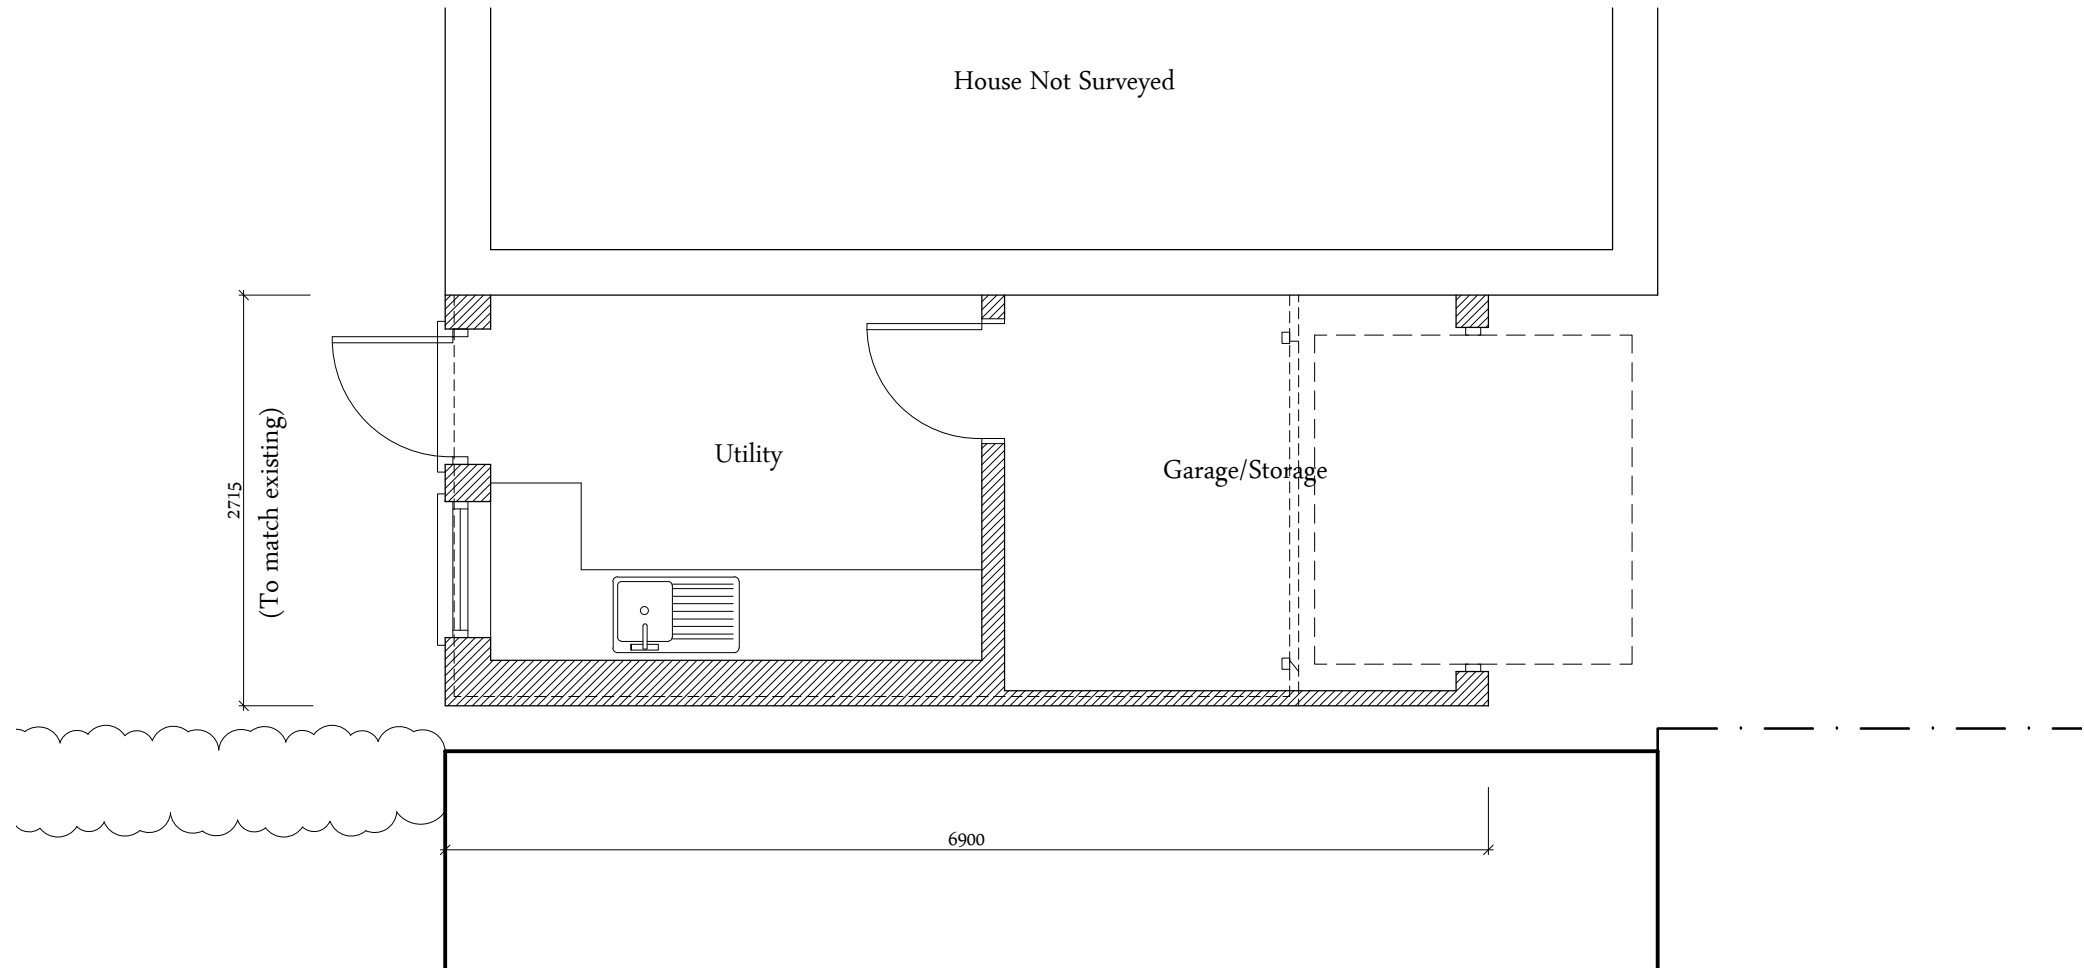

North Elevation

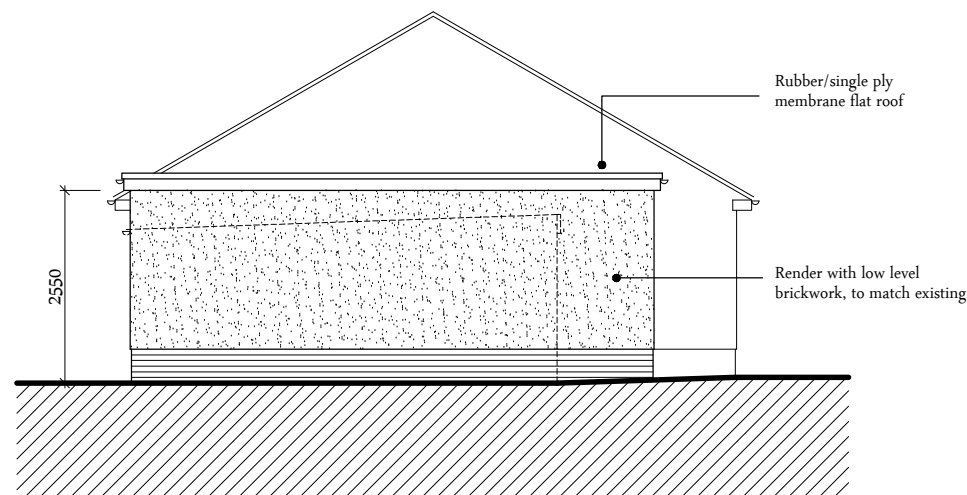

West Elevation

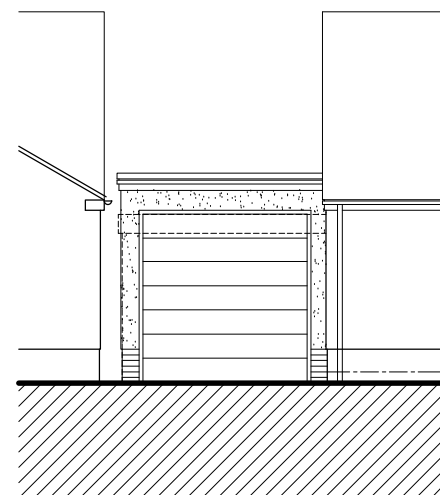

South Elevation

NOTES:

- This drawing is copyright of Larkham Design Ltd and must not be used without their permission.
- This drawing has been produced to support a planning application and should not be used for any other purpose

Metres

0 0.5 1 1.5 2

Scale Bar (1:50 at A3)

Metres

0 1 2 3 4 5

Scale Bar (1:100 at A3)

Rev	Amendment	Date
A	Design amended to a flat roof	29/04/26

Field View Barn, Longhedge, Salisbury, Wilts. SP4 6RS

Tel: 01722 322193 info@larkhamdesign.co.uk www.larkhamdesign.co.uk

Client & Project Address:

Ms S Ketley

71 Bulbridge Road,
Wilton,
Salisbury, Wilts.
SP2 0LE

Project Description:

Proposed Replacement Garage

Drawing Title:

Proposed Plan &
Elevations

Scale:

1:50 & 1:100 at A3

Drawing Ref:	Rev:
1053/Pr/01	A