

KEY

New tree

Existing tree

Tree to be removed

Root Protection Area


New hedge

Grante/cobble setts

Close boarded fence 1.75m high

Post and rail fence 1m high

NB:
REFER TO LANDSCAPE PLAN BY EARTHWISE
GARDEN DESIGN

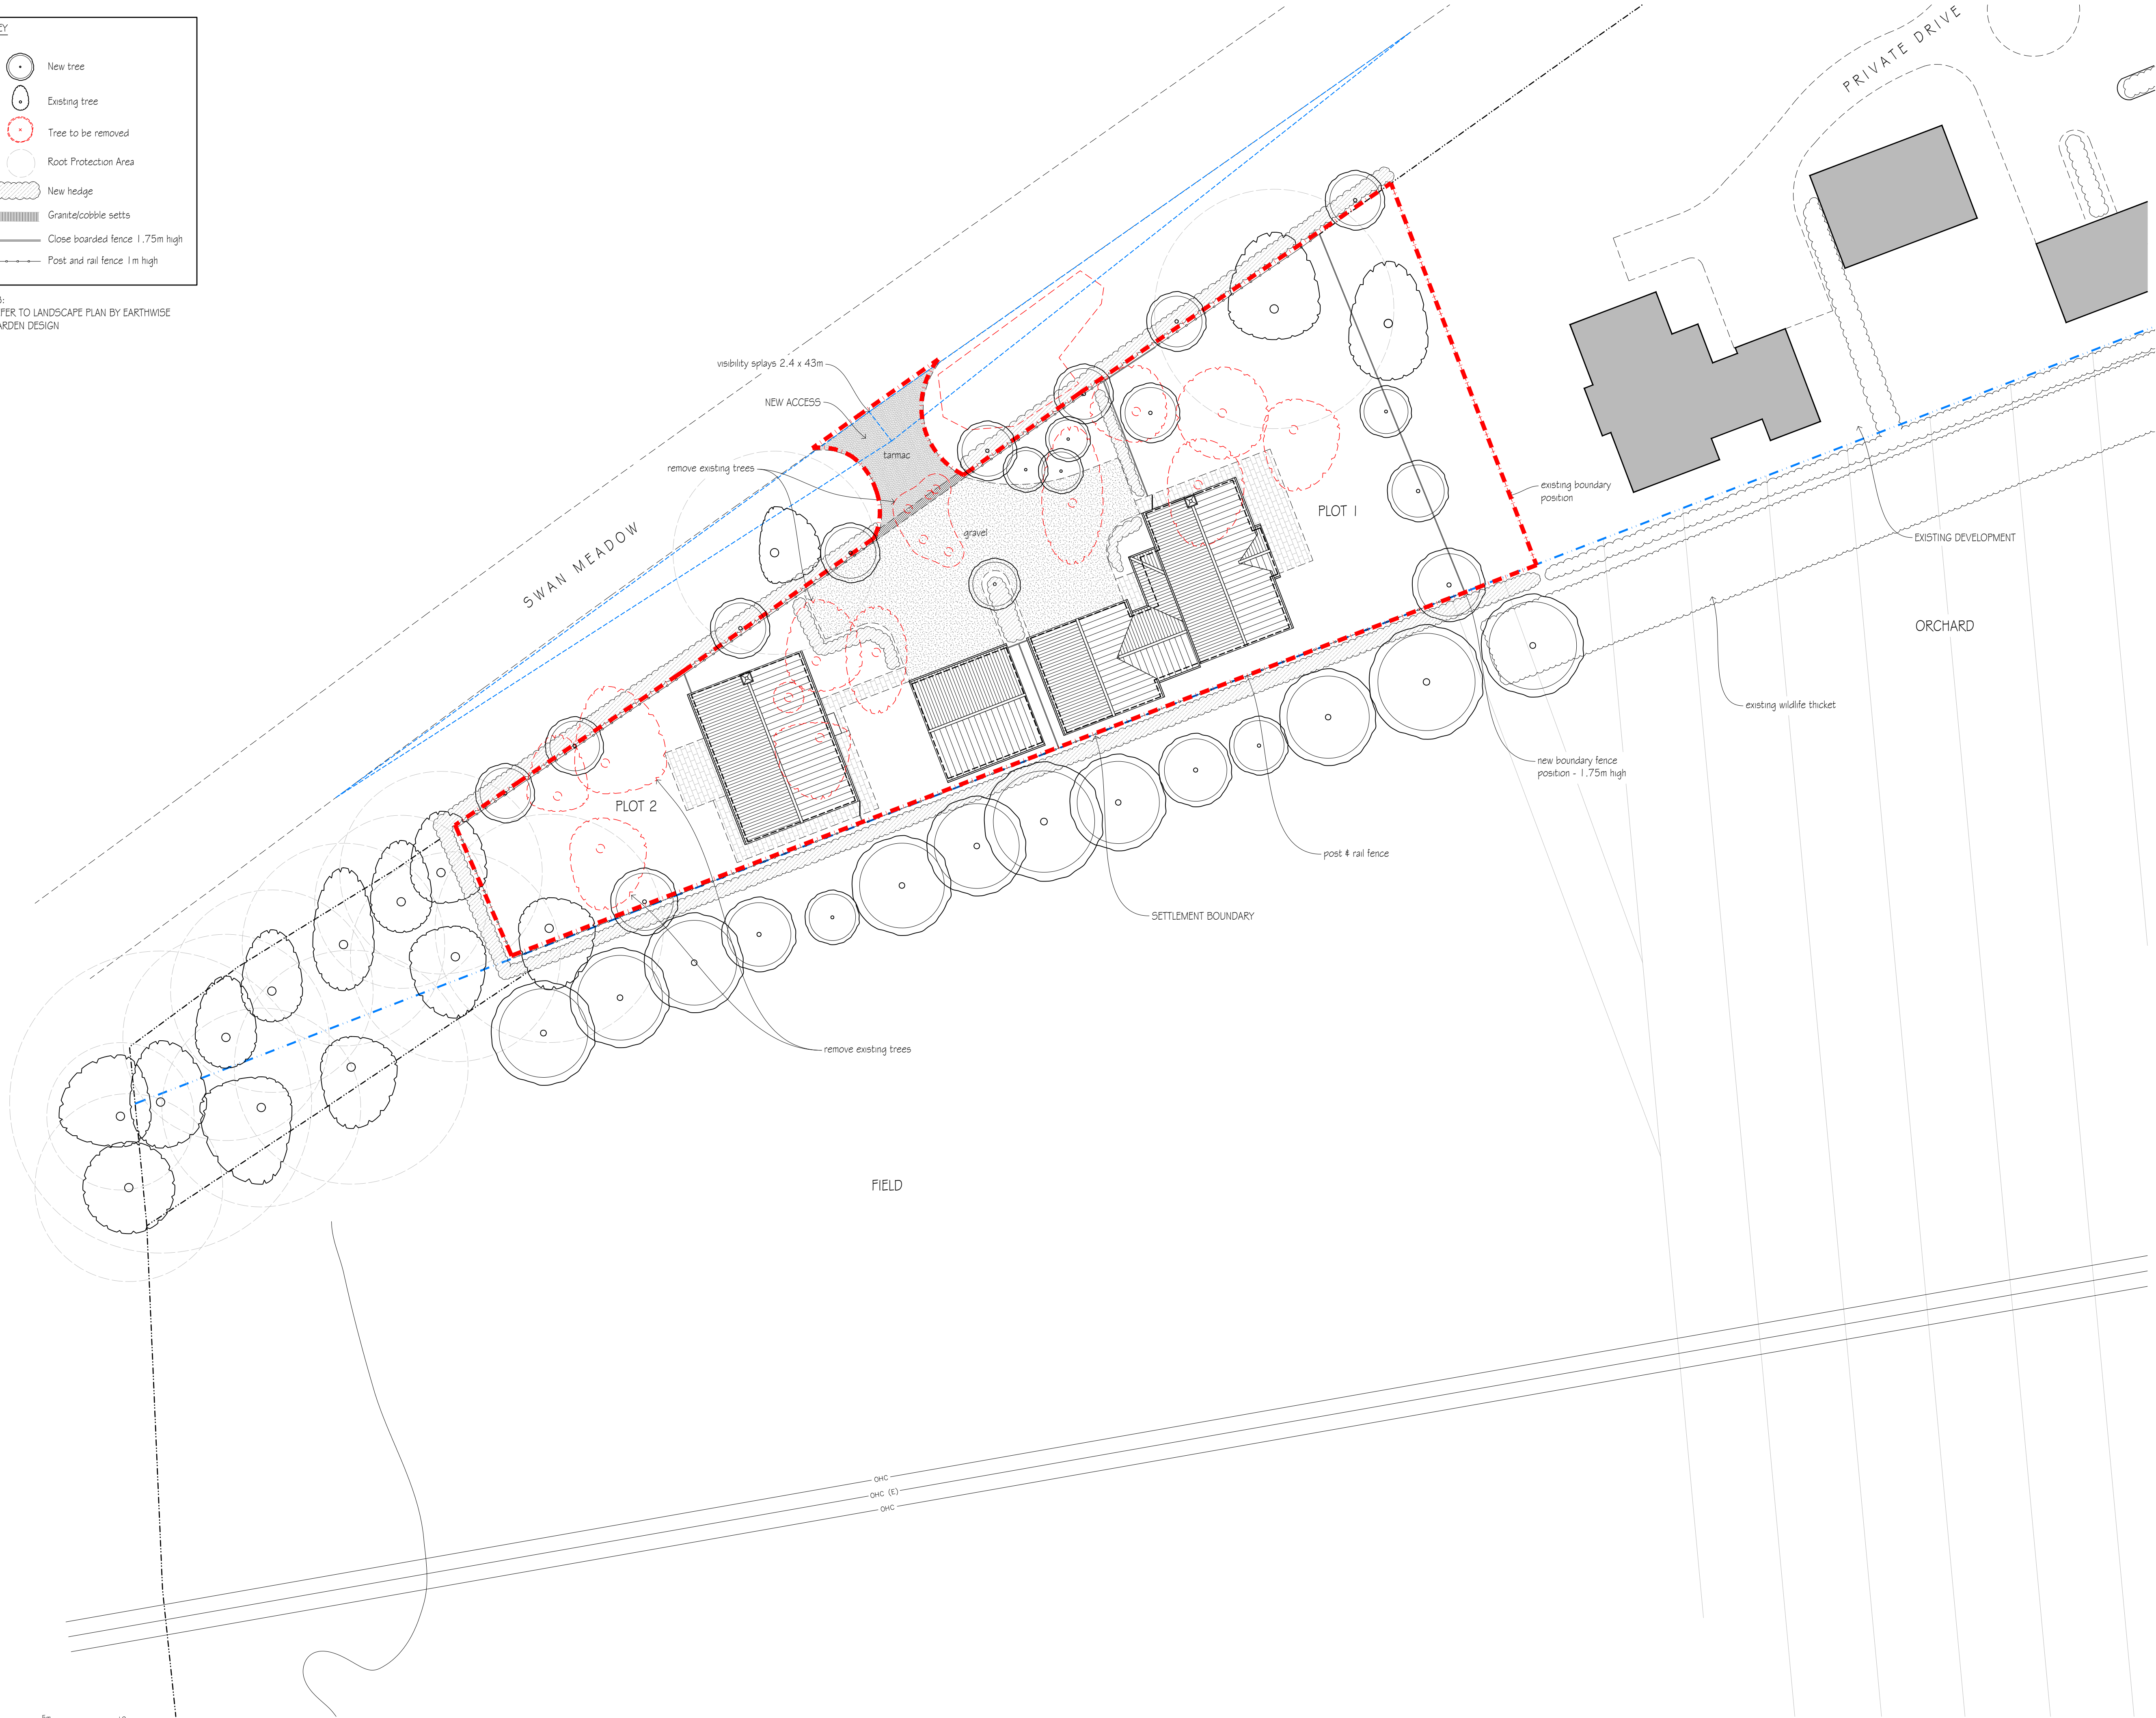

F	Landscaping amended	BL	23.04.26
E	Landscaping amended	BL	16.04.26
D	Landscaping amended	BL	14.04.26
C	Red line boundary added	BL	19.03.26
B	Tracking added	BL	03.02.26
A	Boundary amendments	BL	29.01.26
revisions		initial	date

Contractors, Sub Contractors and Suppliers are to check all relevant dimensions and levels of site and buildings before commencing any shop drawings or building work.

This drawing is copyright and may not be reproduced in any part of form without the written consent of Fowler Architecture and Planning

project
SWAN ORCHARD
Pewsey, Wiltshire

drawing
Site Plan


scale
1:200 @A1

drawn by
BL

date
Oct 2025

231214-02
drawing no

F
rev

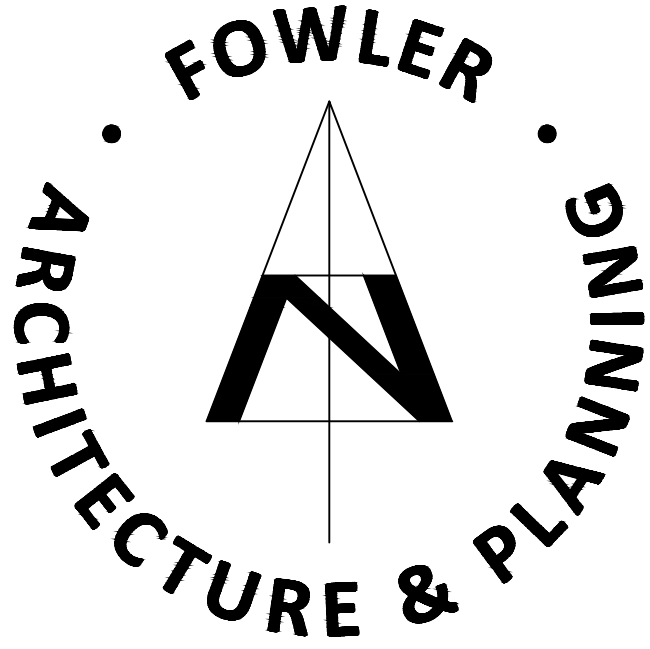

39 High Street
Pewsey
Wiltshire
SN9 5AF
tel (01672) 569444
fax (01672) 569488
enquiries@faap.co.uk