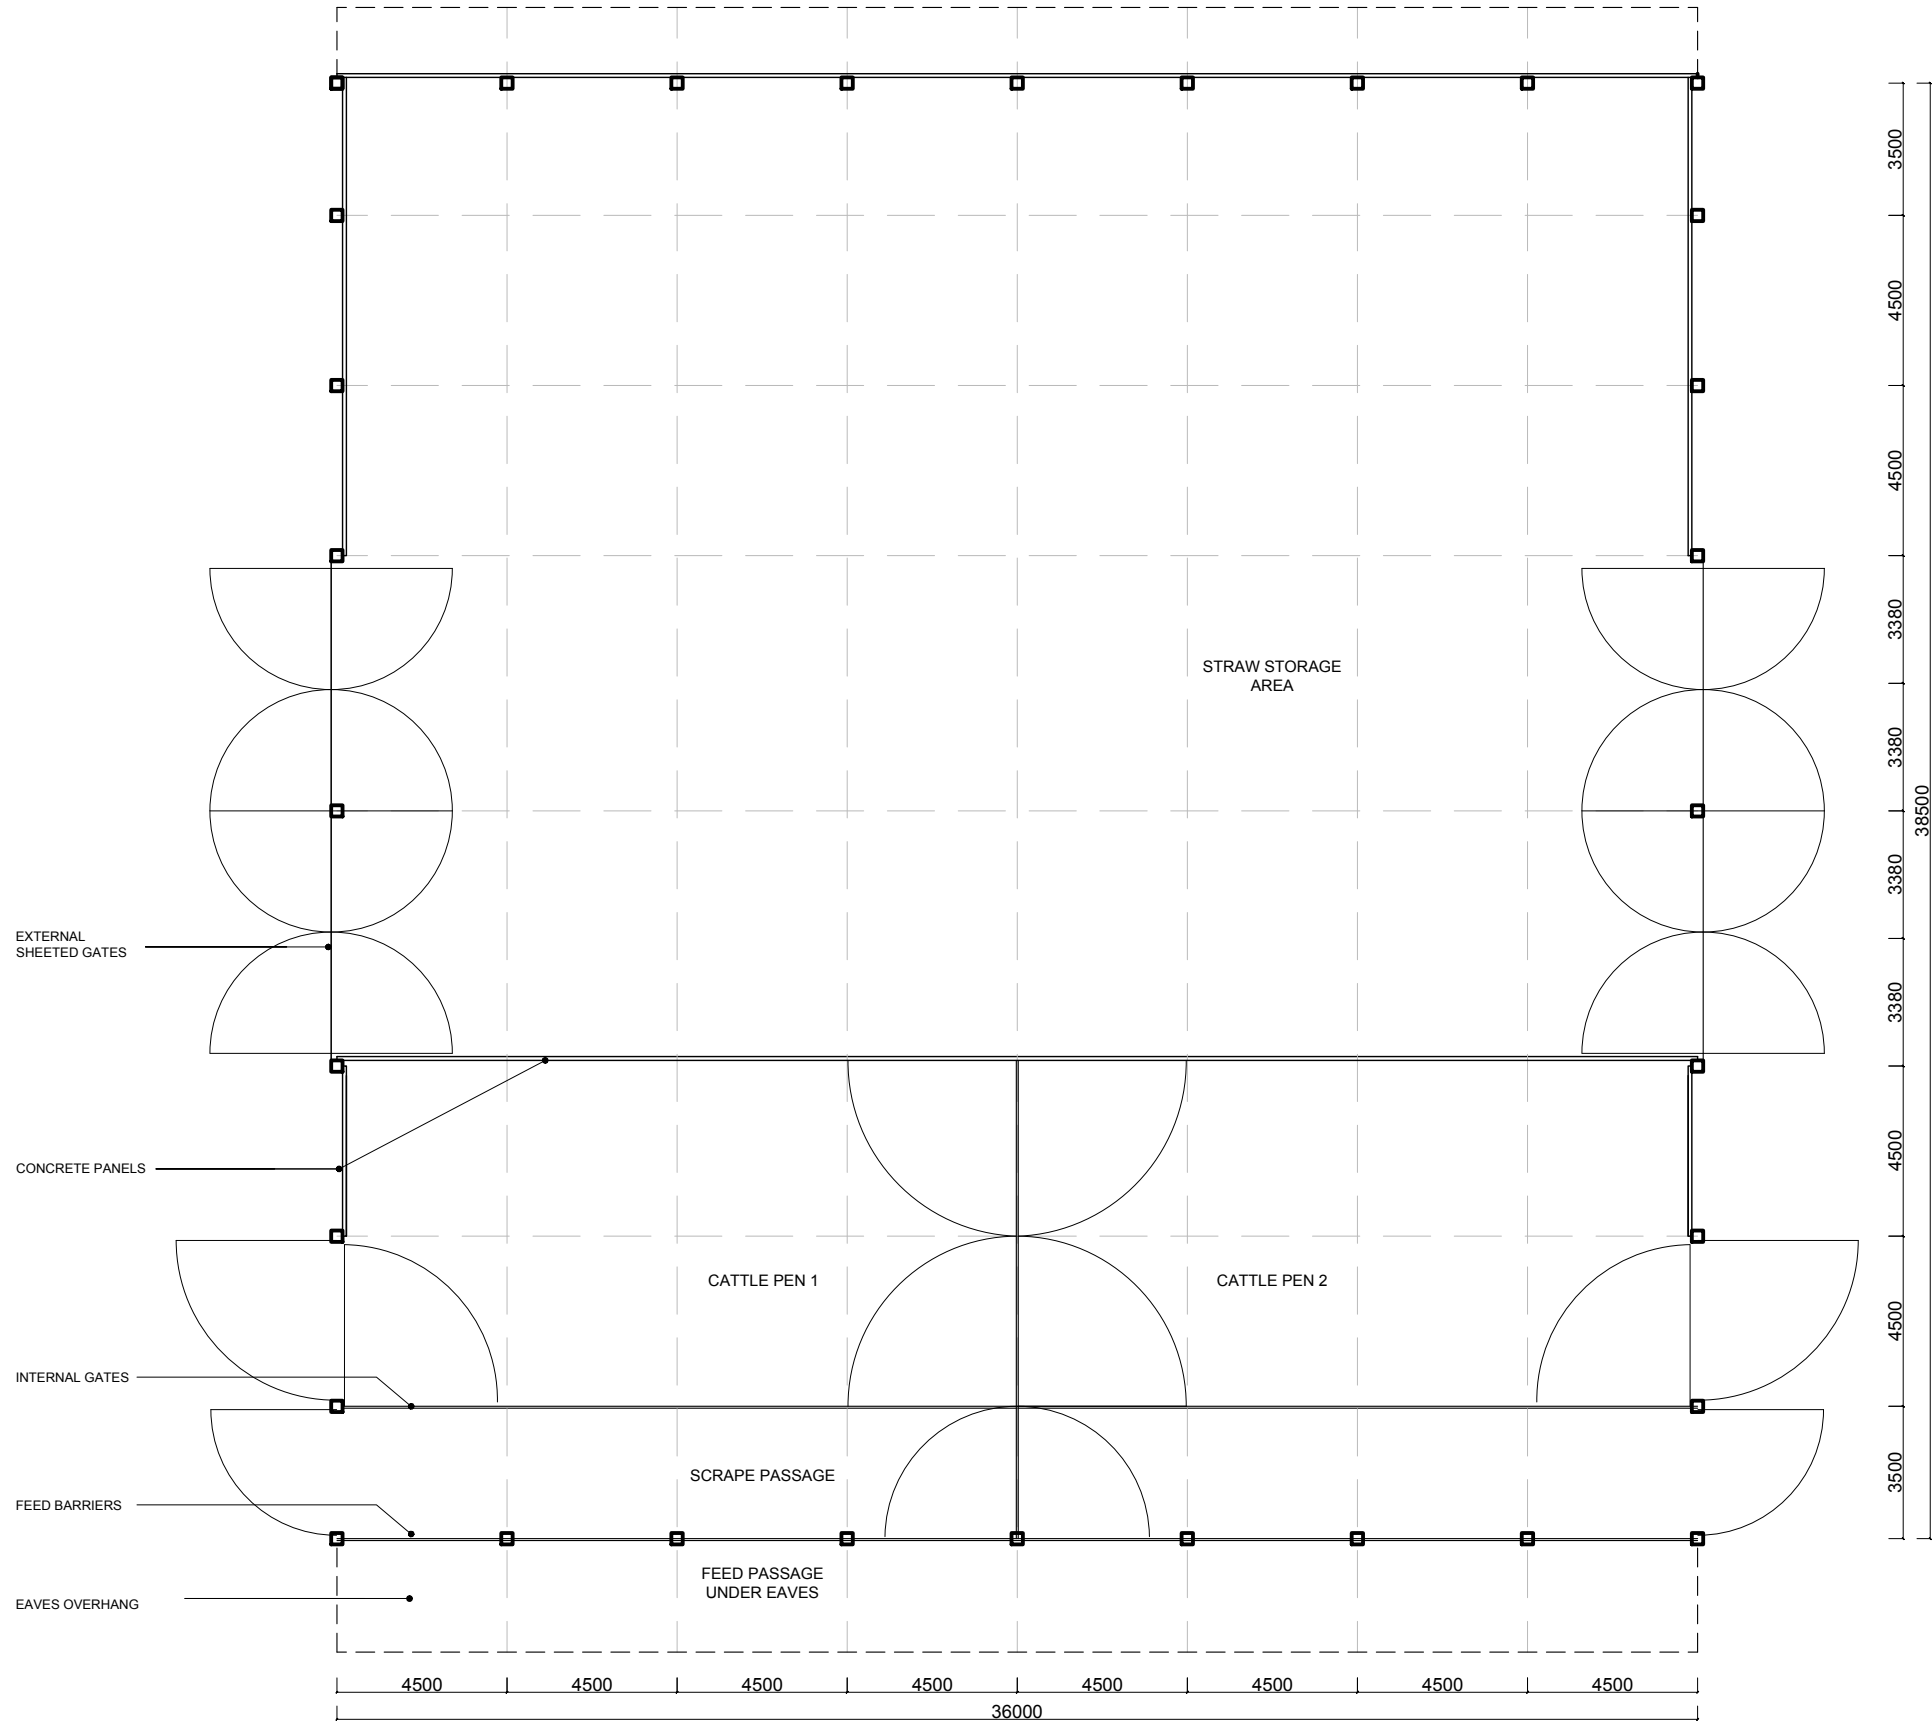


This drawing has been produced by Tim Collins and is not to be used or reproduced by any other party for any purpose.

Site survey to be conducted before any building work is carried out. Any discrepancies to be reported to architect

DO NOT SCALE from drawings.

ISSUE:
PLANNING ISSUE

PROJECT:
**REPLACEMENT SHED,
GORE CROSS FARM,
SN10 4NB**

TITLE:
**PROPOSED FLOOR PLAN
GXF016**

SCALE:
1:200 @ A3

DATE:
MAR 2026

DWG NO:
GXF016 - 200