



NOTES



1. THIS DRAWING IS THE COPYRIGHT OF THE CONSULTANT AND MUST NOT BE USED OR REPRODUCED WITHOUT THEIR PERMISSION.

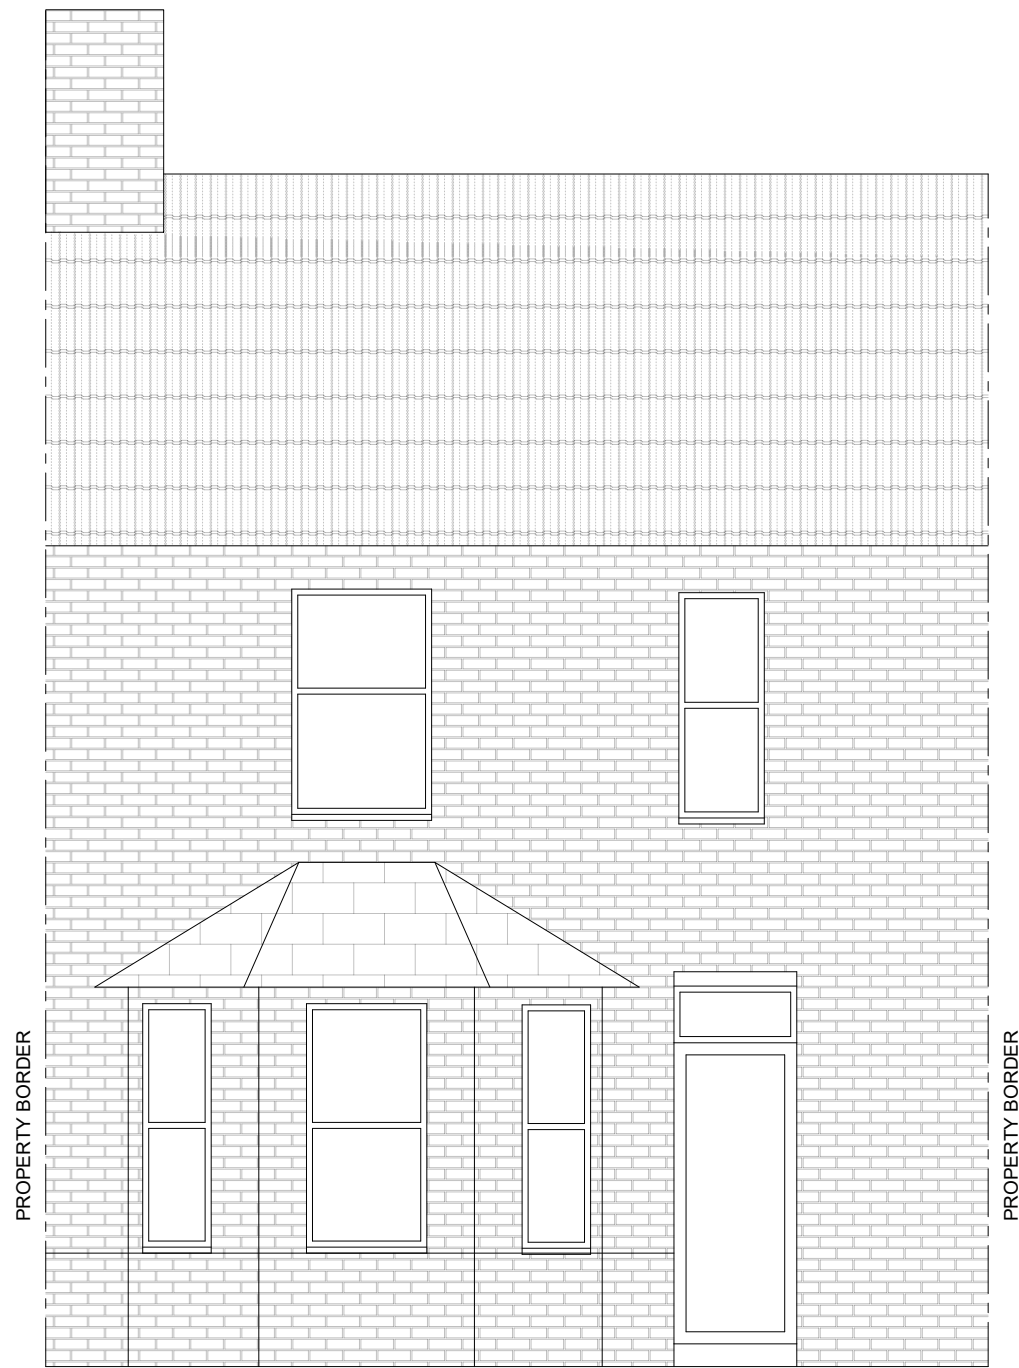

EXISTING FRONT ELEVATION (NORTH)
SCALE 1:50

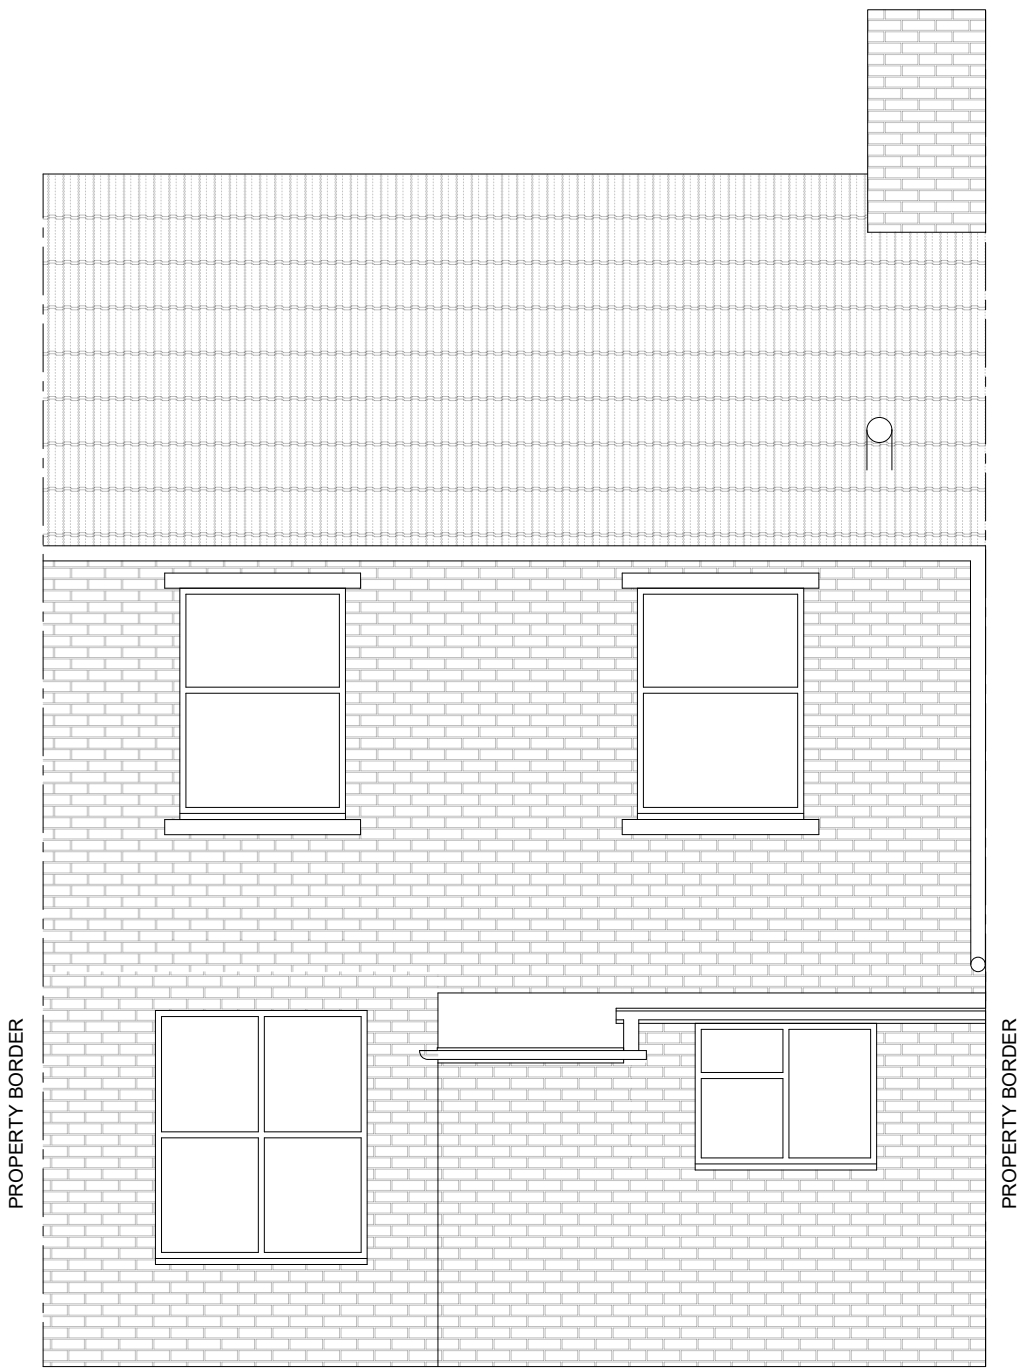

EXISTING REAR ELEVATION (SOUTH)
SCALE 1:50

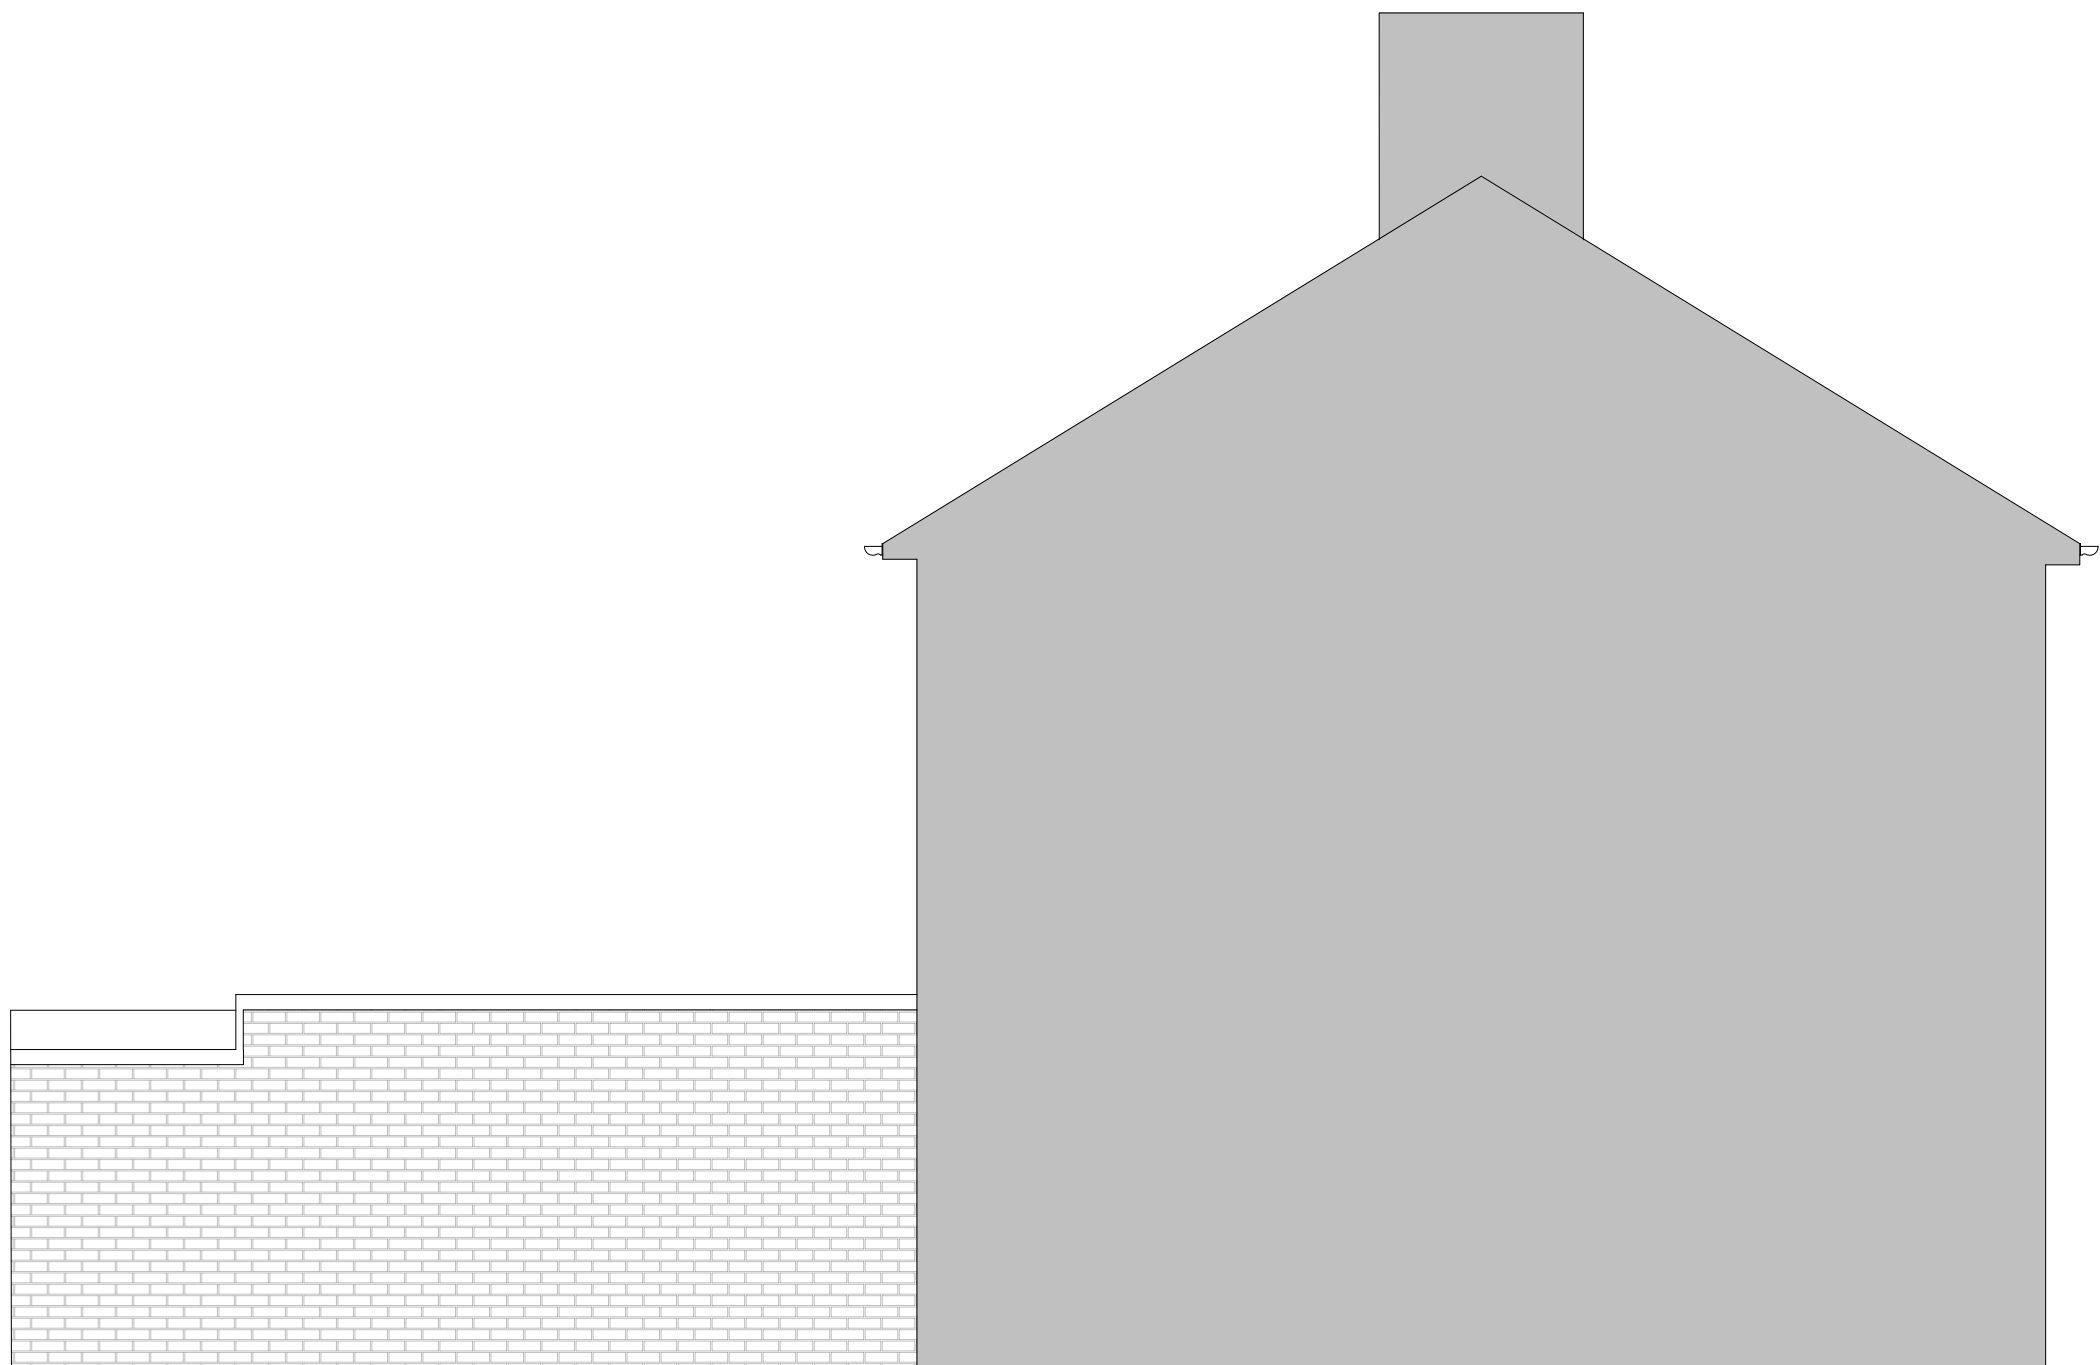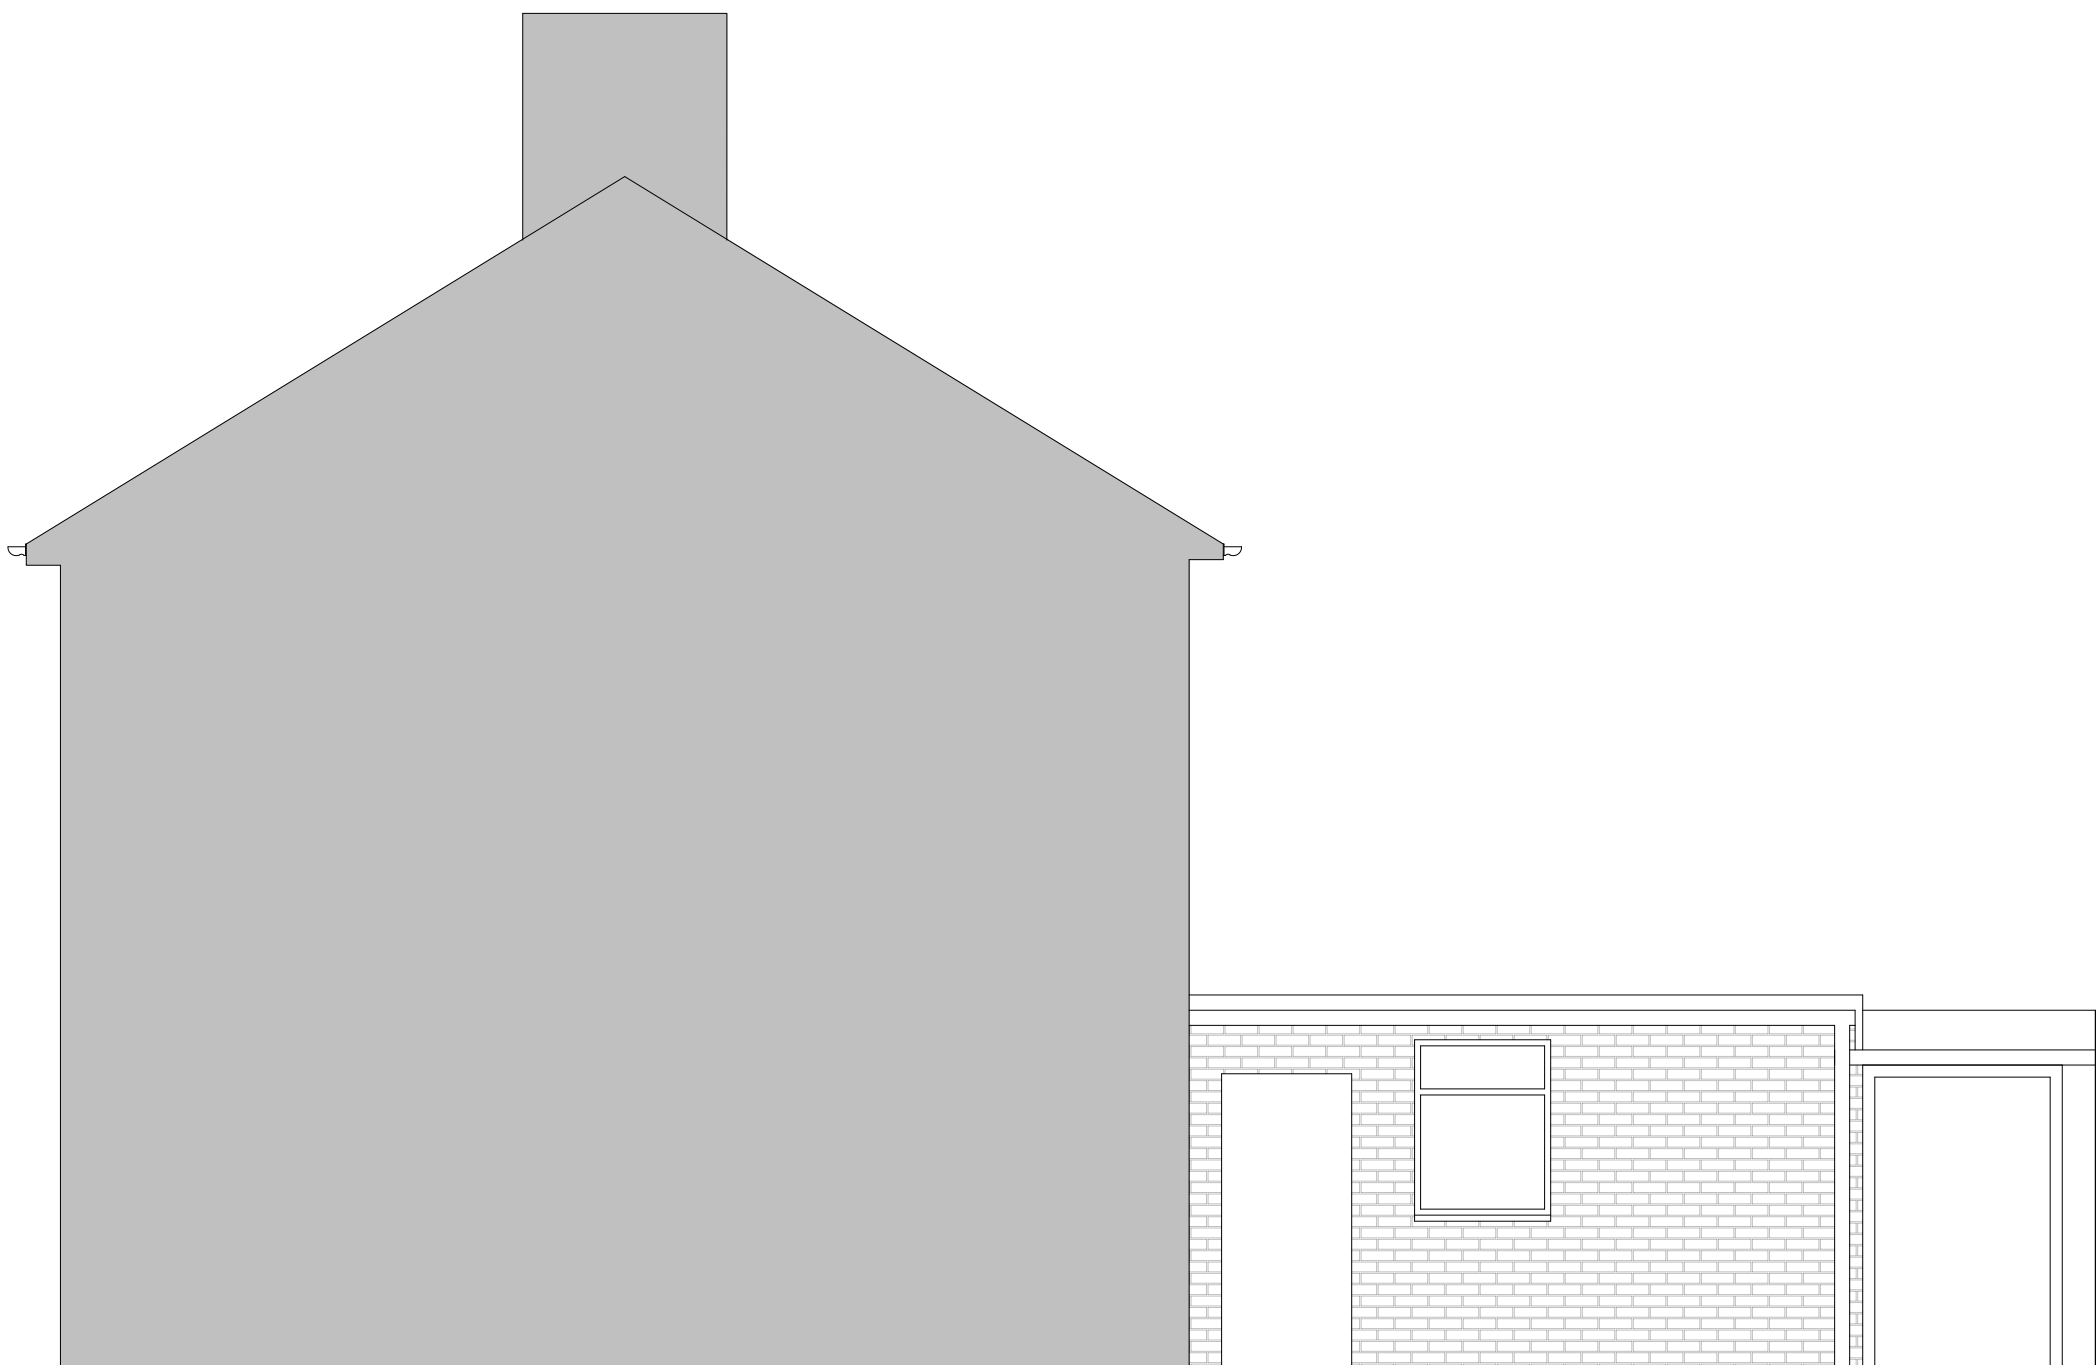

0 0.5 1 1.5 2 2.5m
SCALE 1:50

P1	INITIAL ISSUE		30/04/2026
REV			DATE
CLIENT			
MR MCKECHNIE			
PROJECT			
5 MILSTON VIEW, DURRINGTON			
TITLE			
EXISTING ELEVATIONS			
		Building Design Engineers Telephone: 07766286809 Email: jpalmer@2psdesign.co.uk Website: www.2psdesign.co.uk	
SCALE	DATE	DWG NO	REV
1:50@A1	APR '26	00786/03	P1
DRAWN	CHKD		
RS	JP		