



SUBJECT TO
PLANNING APPROVAL

NOTES


1. THIS DRAWING IS THE COPYRIGHT OF THE CONSULTANT AND MUST NOT BE USED OR REPRODUCED WITHOUT THEIR PERMISSION.

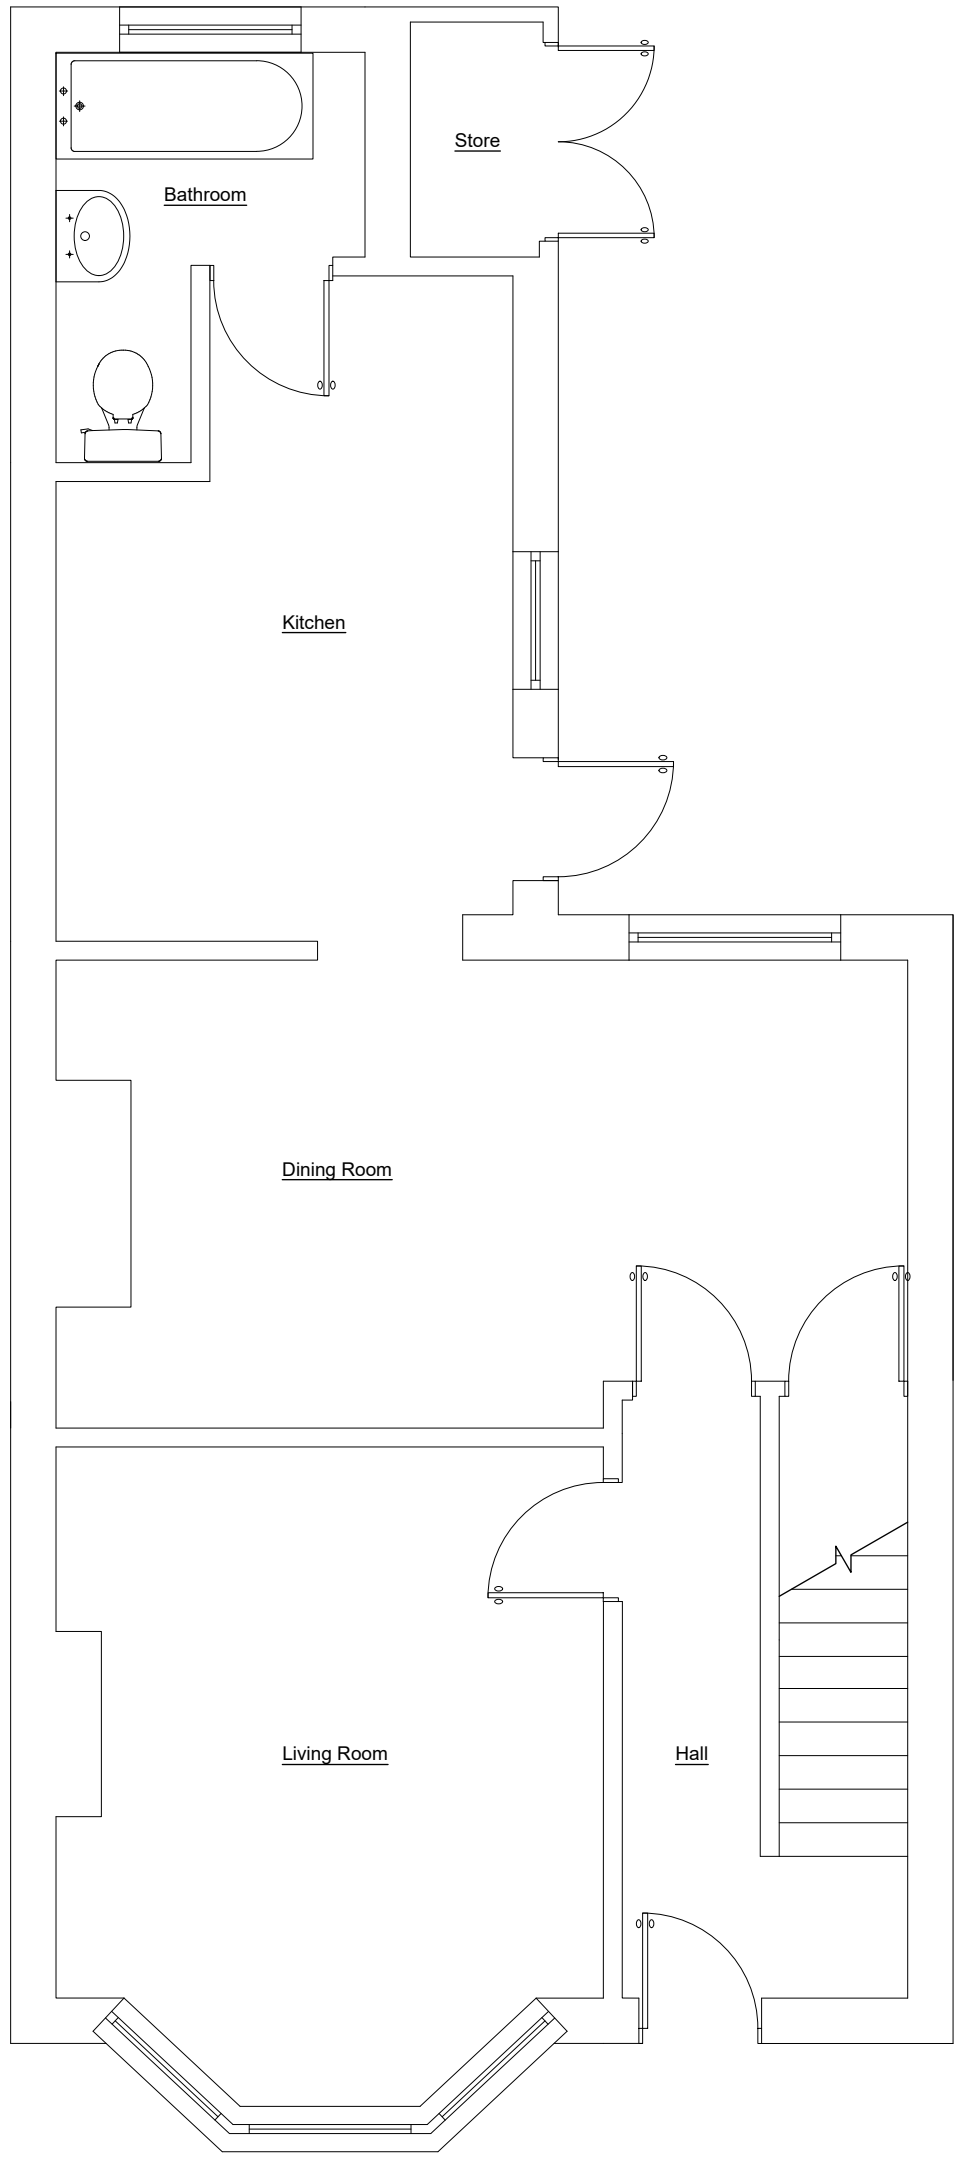


EXISTING GROUND FLOOR PLAN
SCALE 1:50

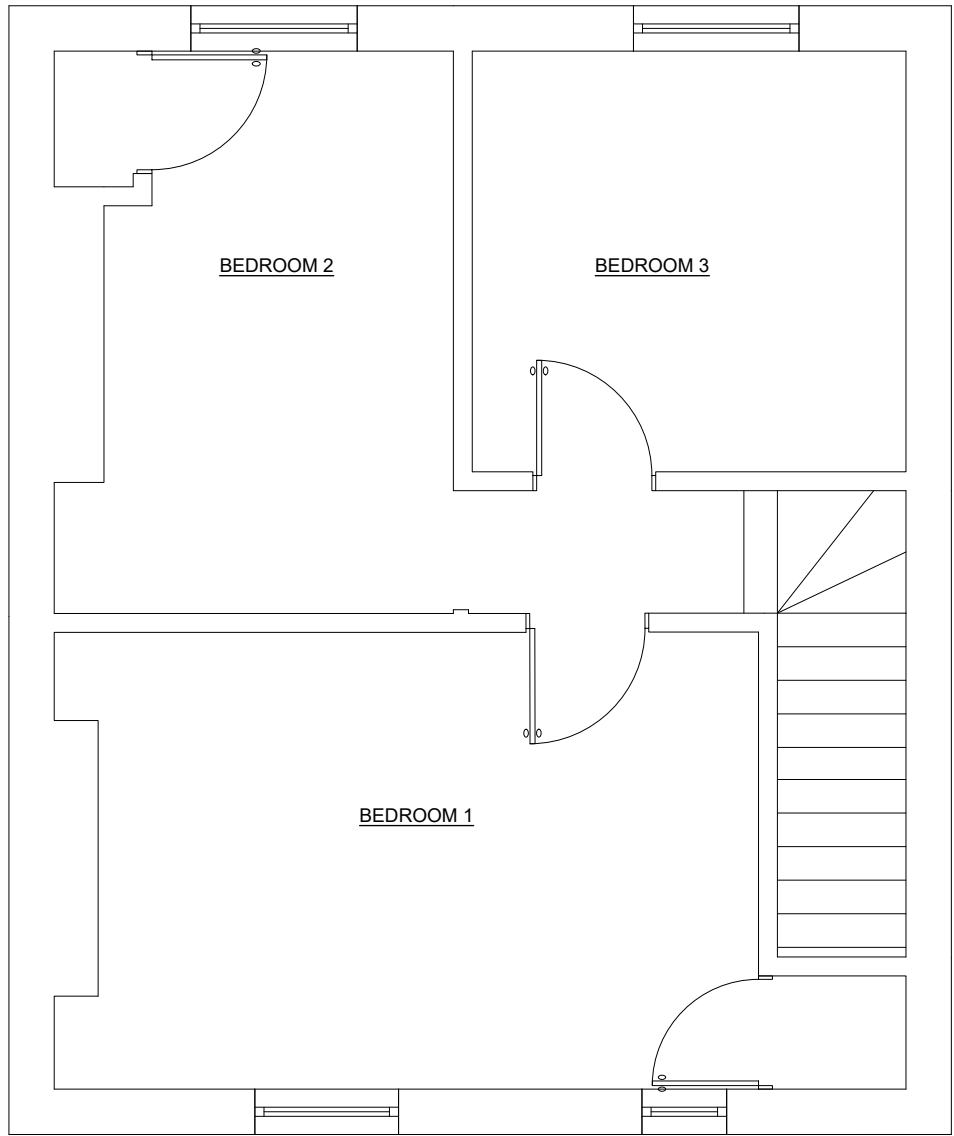


EXISTING FIRST FLOOR PLAN
SCALE 1:50

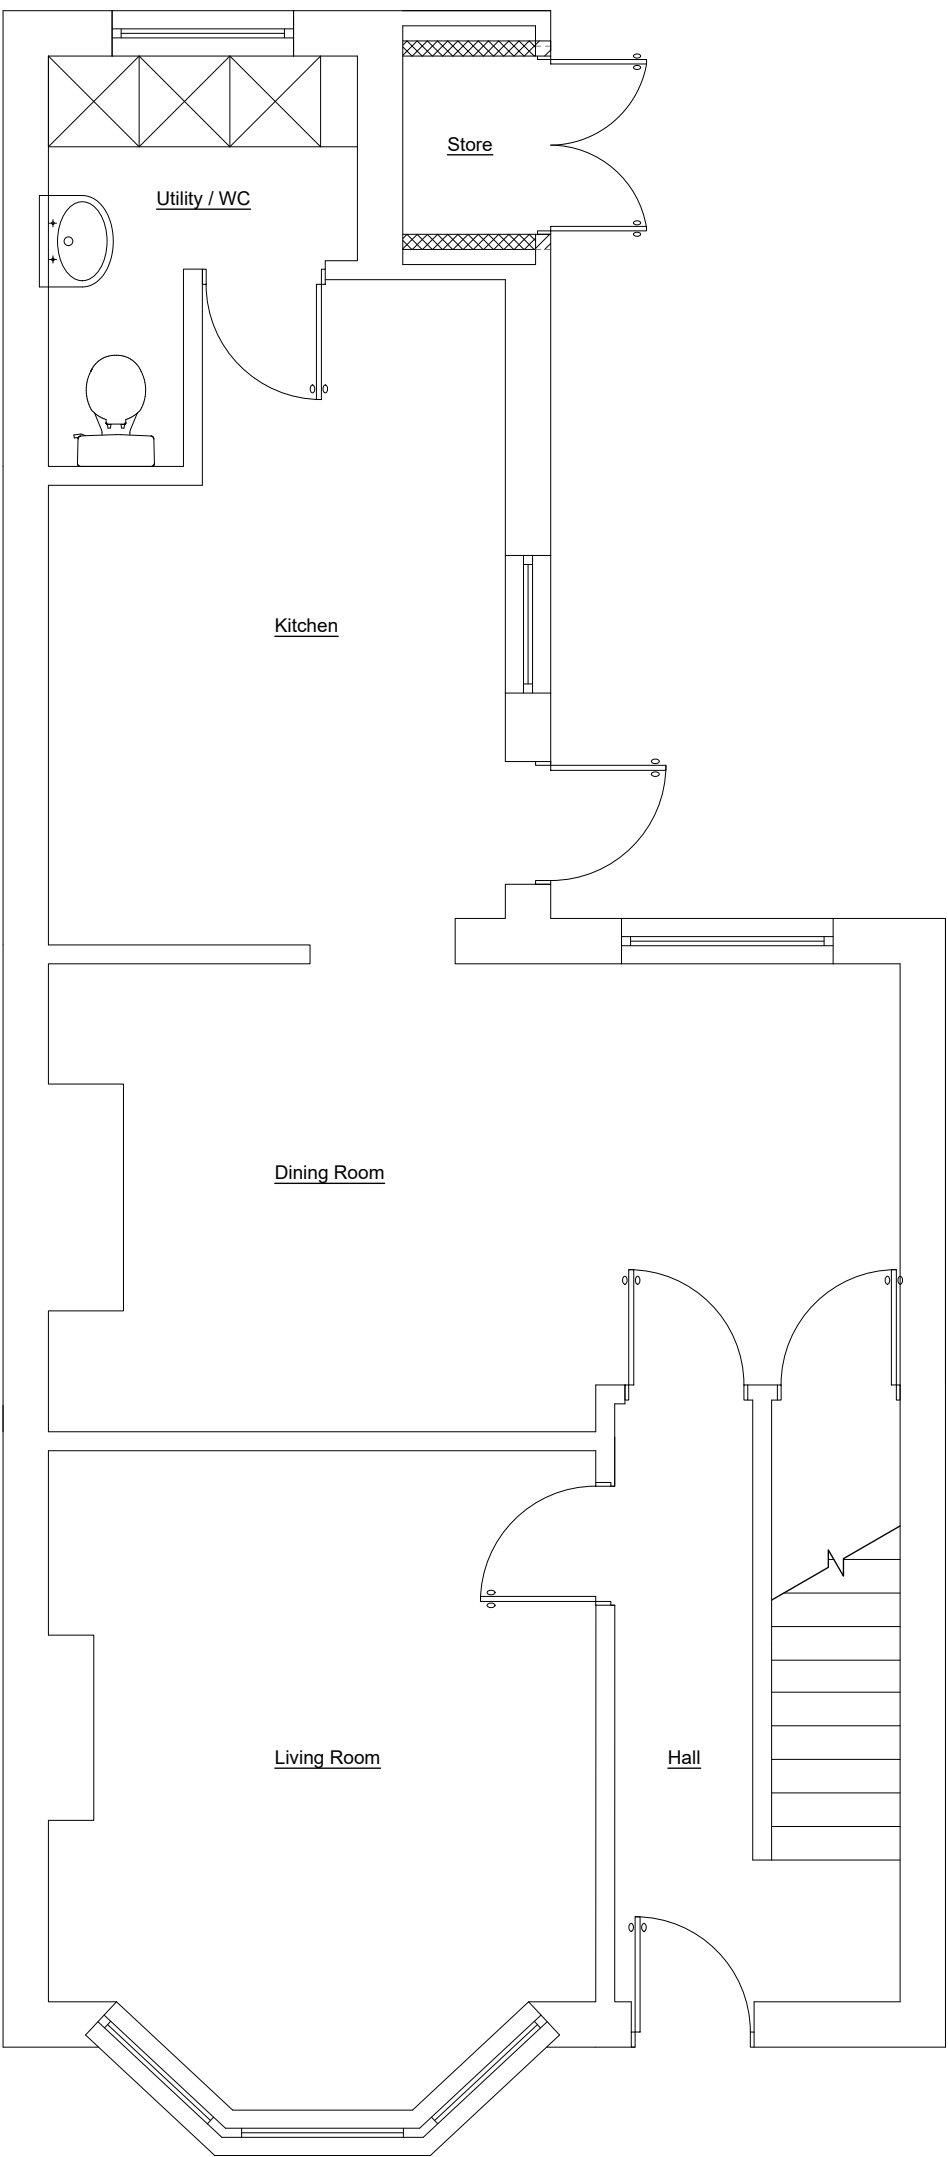

PROPOSED GROUND FLOOR PLAN
SCALE 1:50

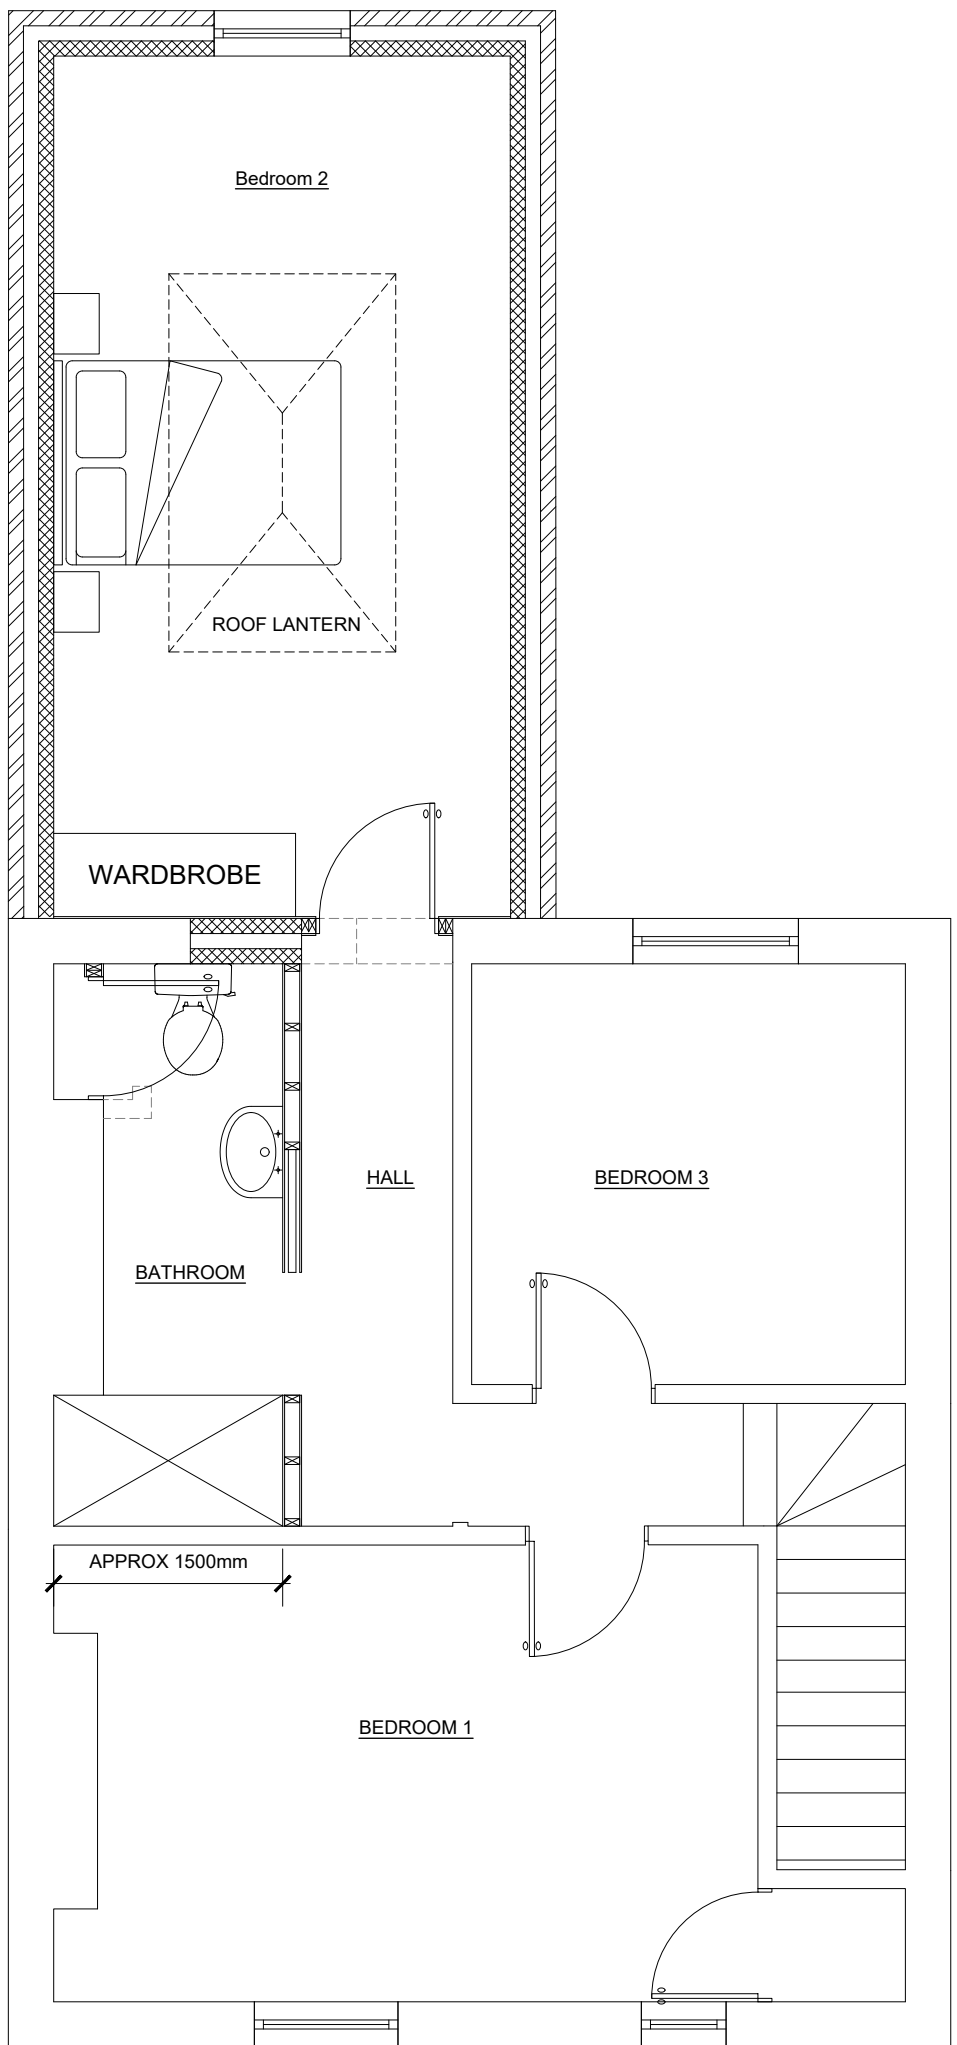

PROPOSED FIRST FLOOR PLAN
SCALE 1:50

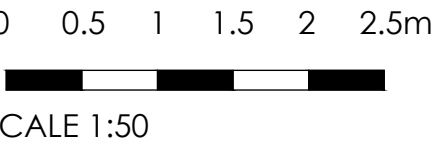

P2	OPTION 2 REMOVED, BATHROOM REVISED INITIAL ISSUE	20/04/2026
P1		14/04/2026
REV		DATE
CLIENT		
MR MCKECHNIE		
PROJECT		
5 MILSTON VIEW, DURRINGTON		
TITLE		
GROUND AND FIRST FLOOR PLANS		
2PS Design Building Design Engineers Telephone: 07766286809 Email: jpalmer@2psdesign.co.uk Website: www.2psdesign.co.uk		
SCALE	DATE	DWG NO
1:50@A1	APR '26	00786/01
DRAWN	CHKD	REV
RS	JP	P2