




EXISTING FRONT ELEVATION 1/100
Note this elevation remains the same as extension can not be seen.




EXISTING SIDE ELEVATION 1/100



EXISTING REAR ELEVATION 1/100

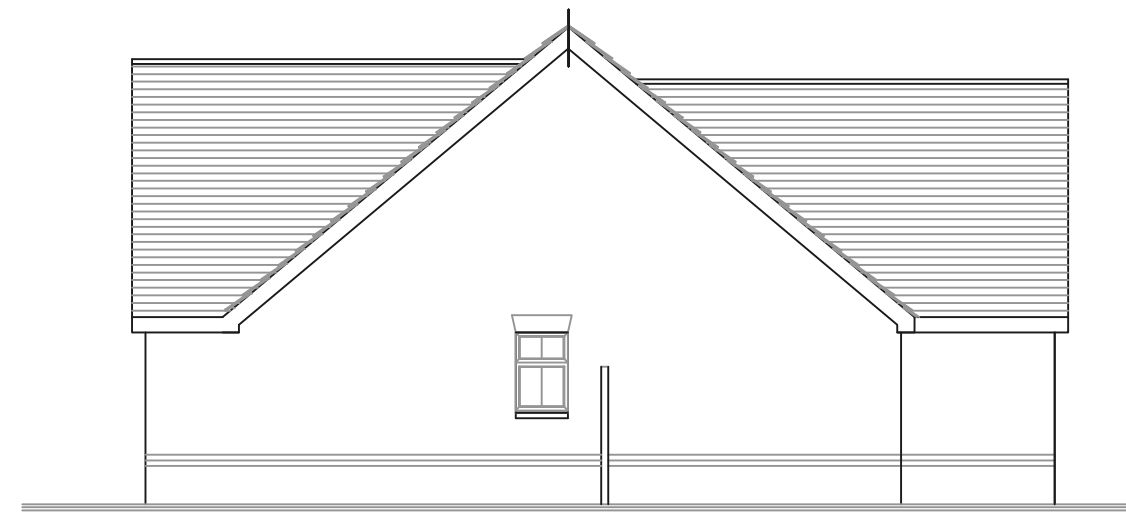

EXISTING SIDE ELEVATION 1/100
Note this elevation remains the same as extension can not be seen.

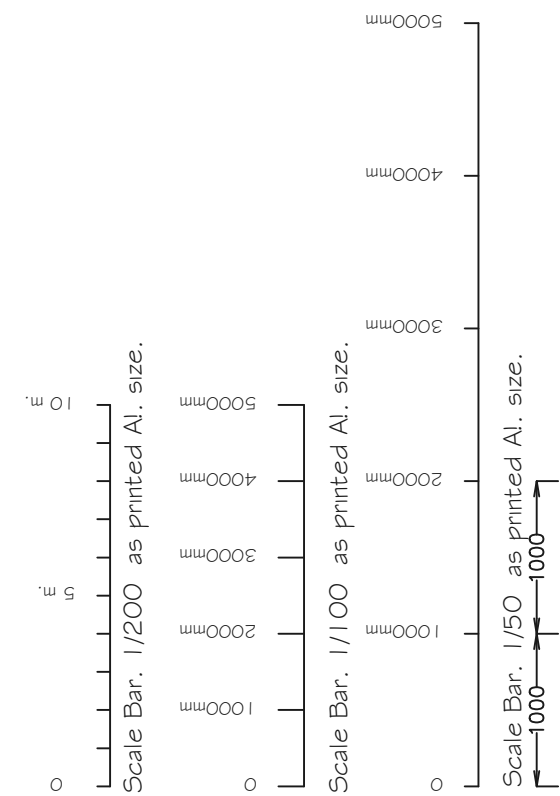


PROPOSED SIDE ELEVATION 1/100




PROPOSED REAR ELEVATION 1/100




PROPOSED SIDE ELEVATION 1/100

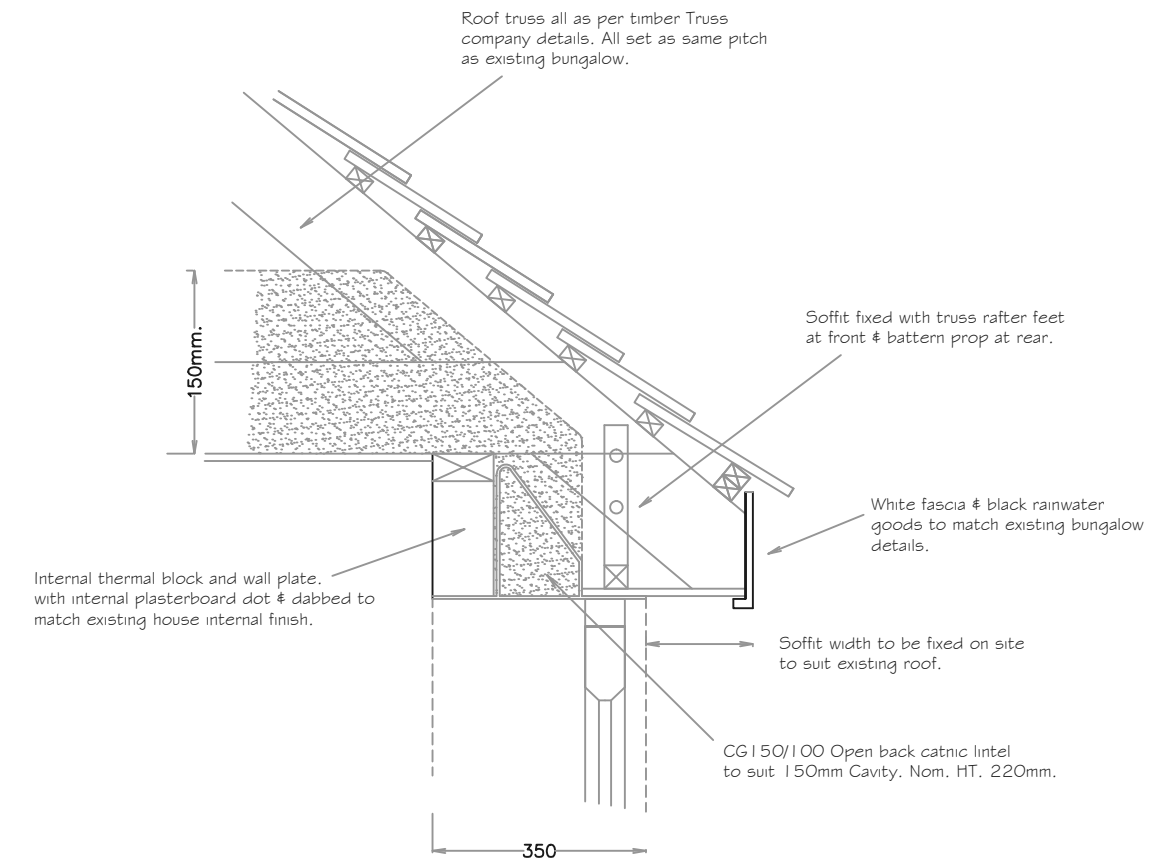


PROPOSED TYPICAL EAVES DETAIL.

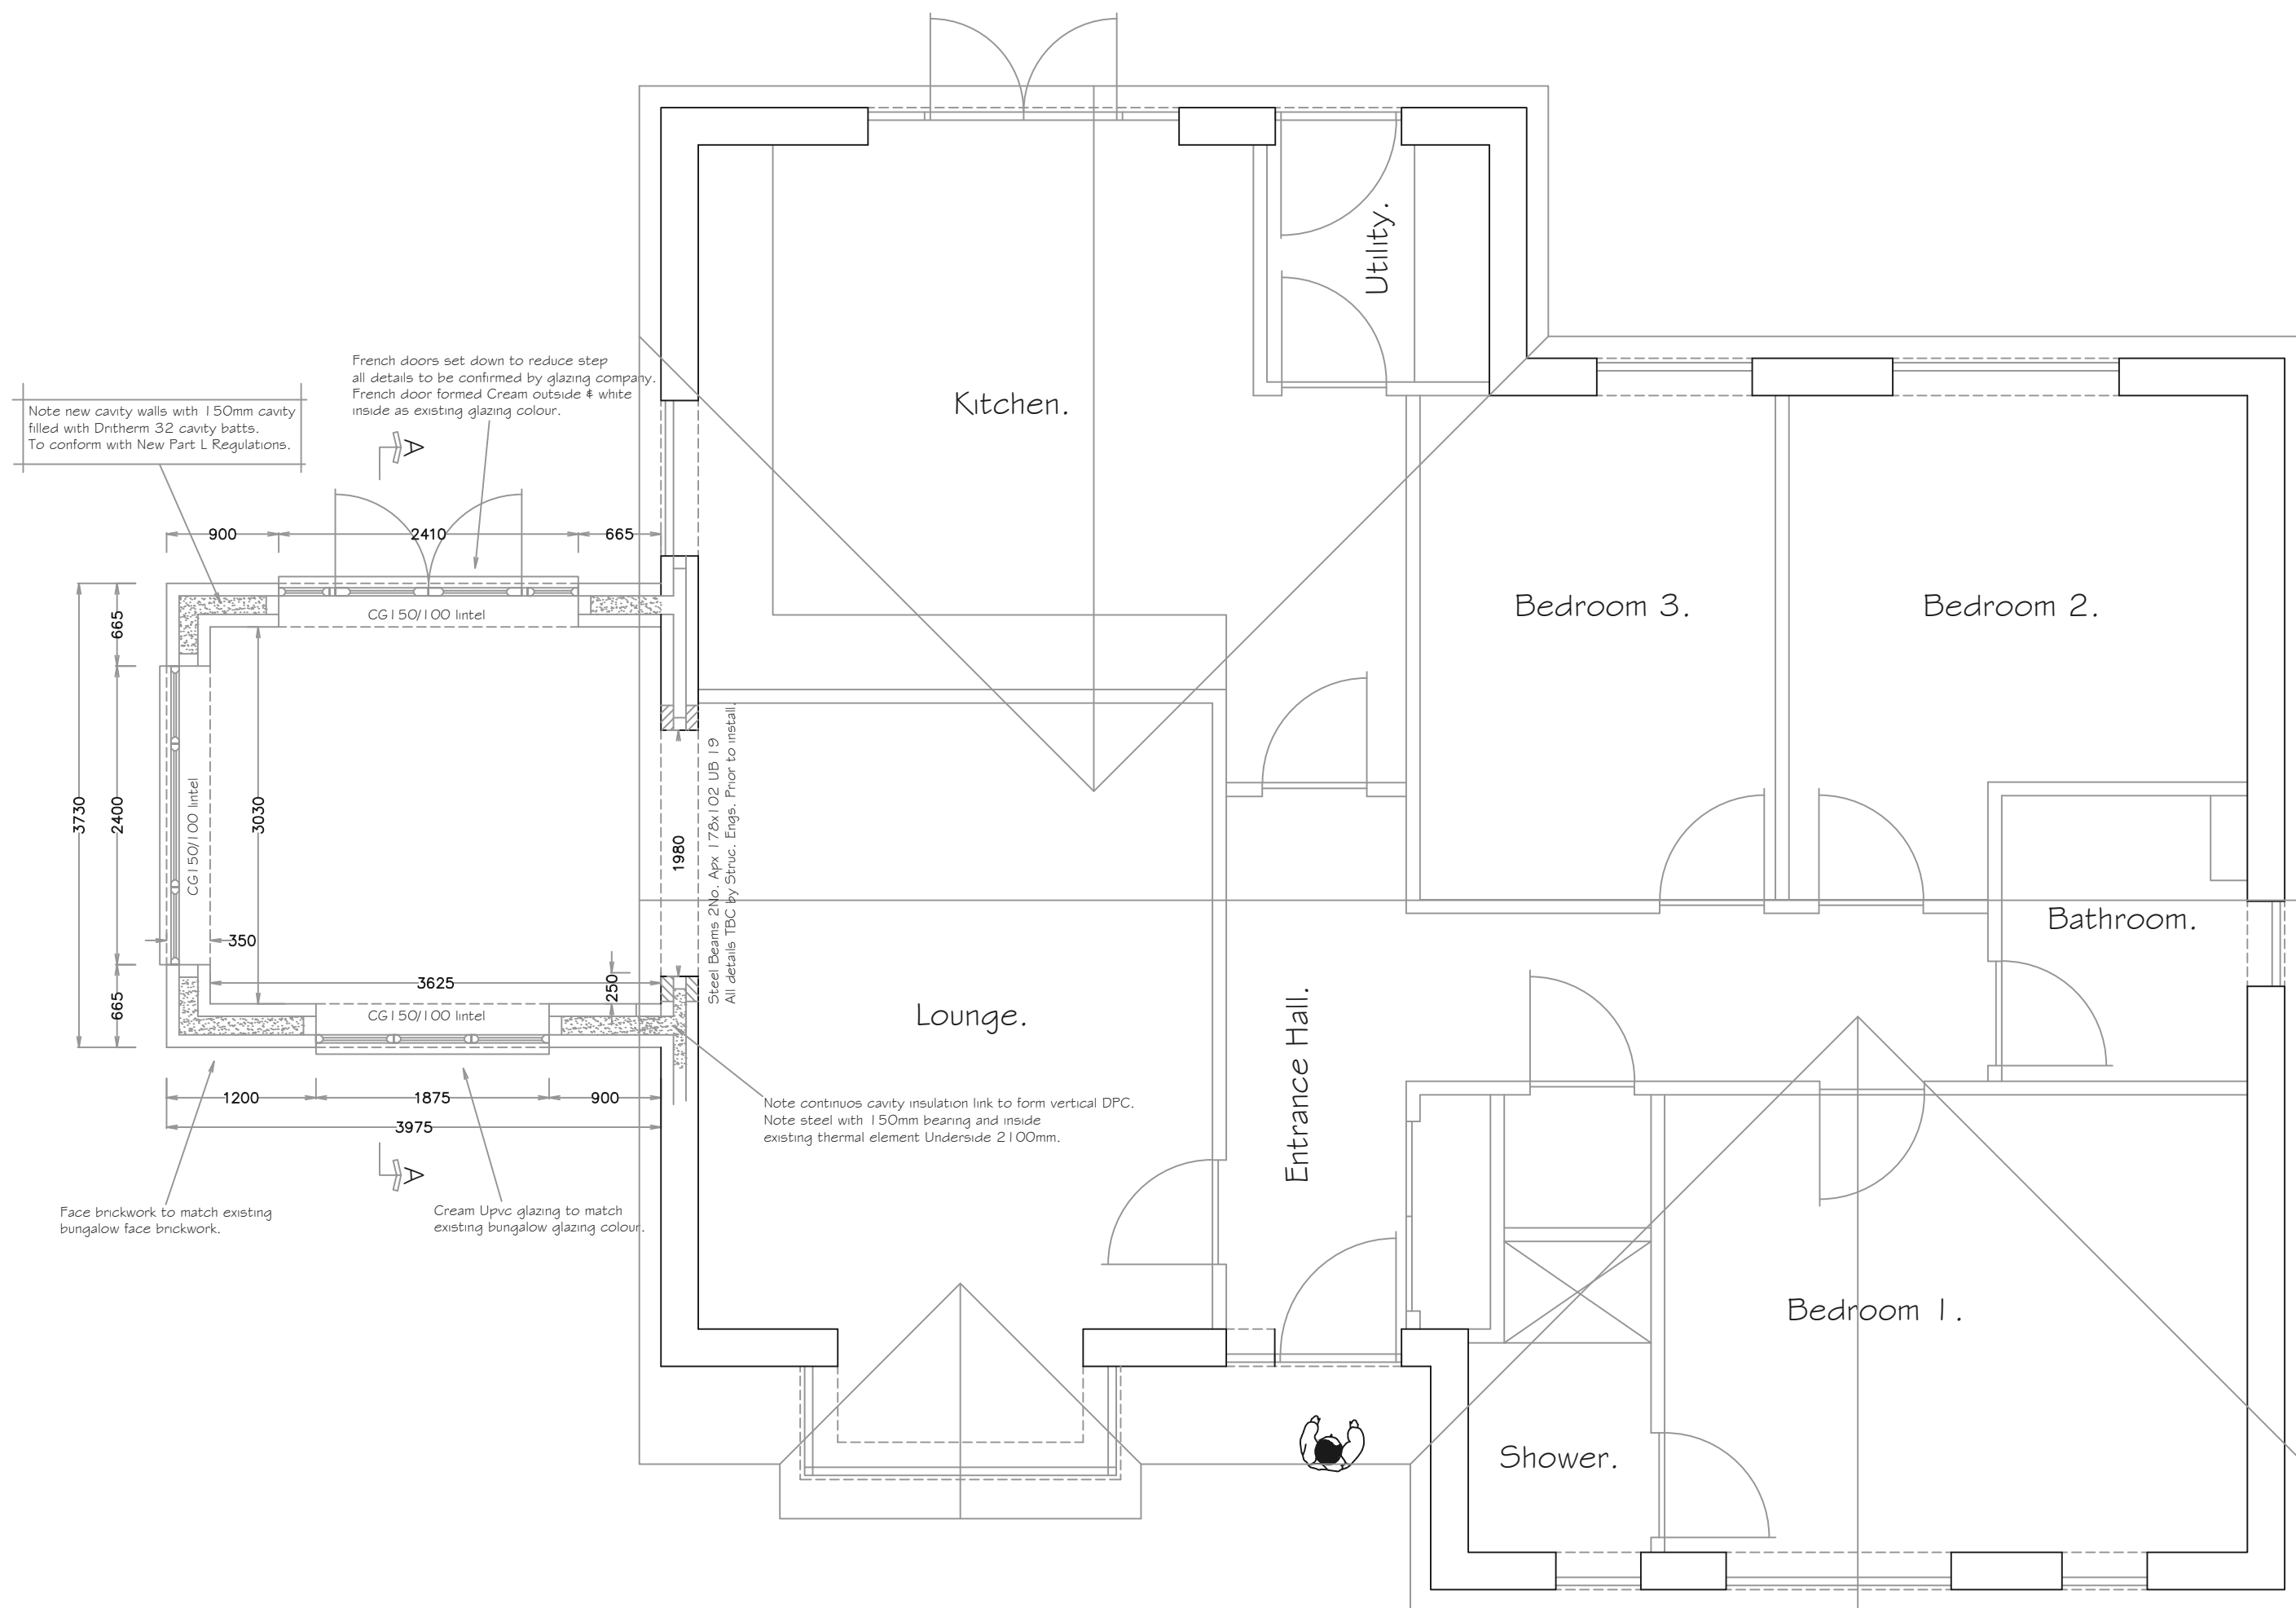


PROPOSED GROUND FLOOR PLAN VIEW. 1/50

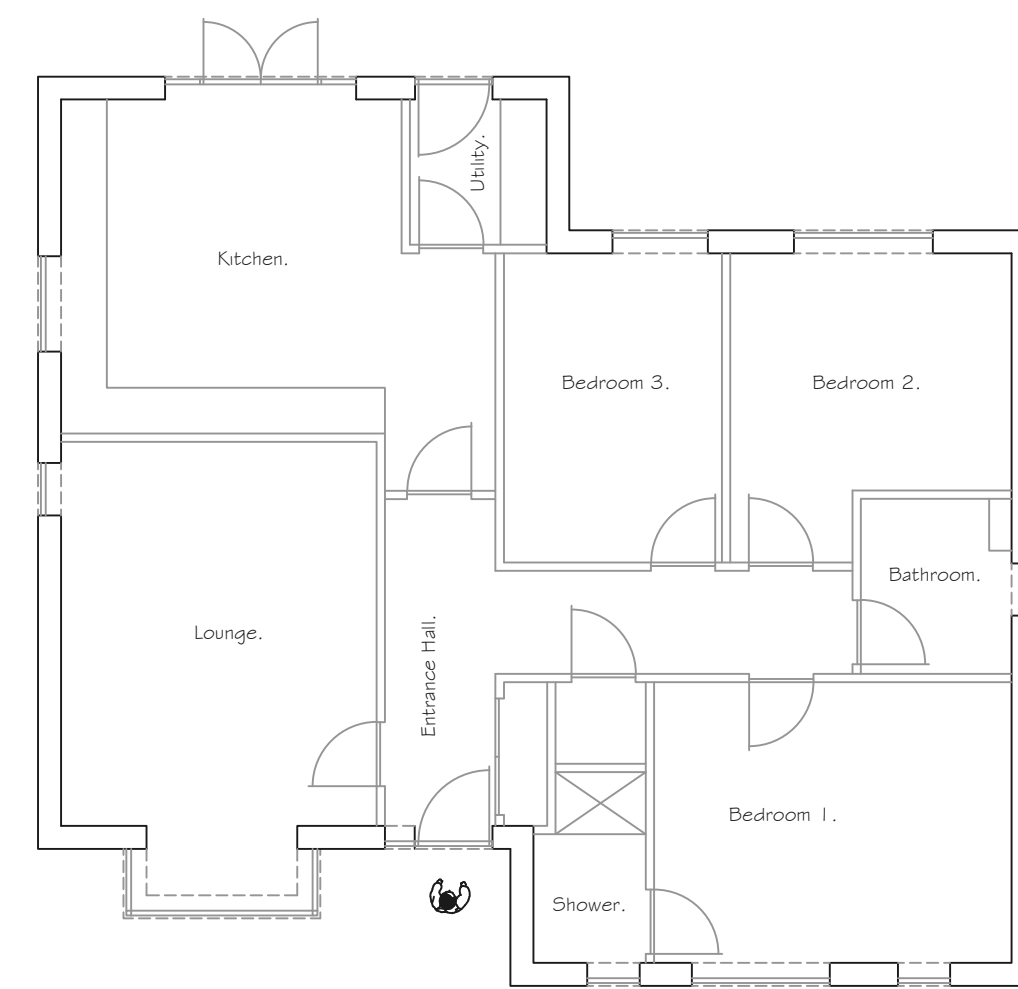

EXISTING GROUND FLOOR PLAN VIEW. 1/100

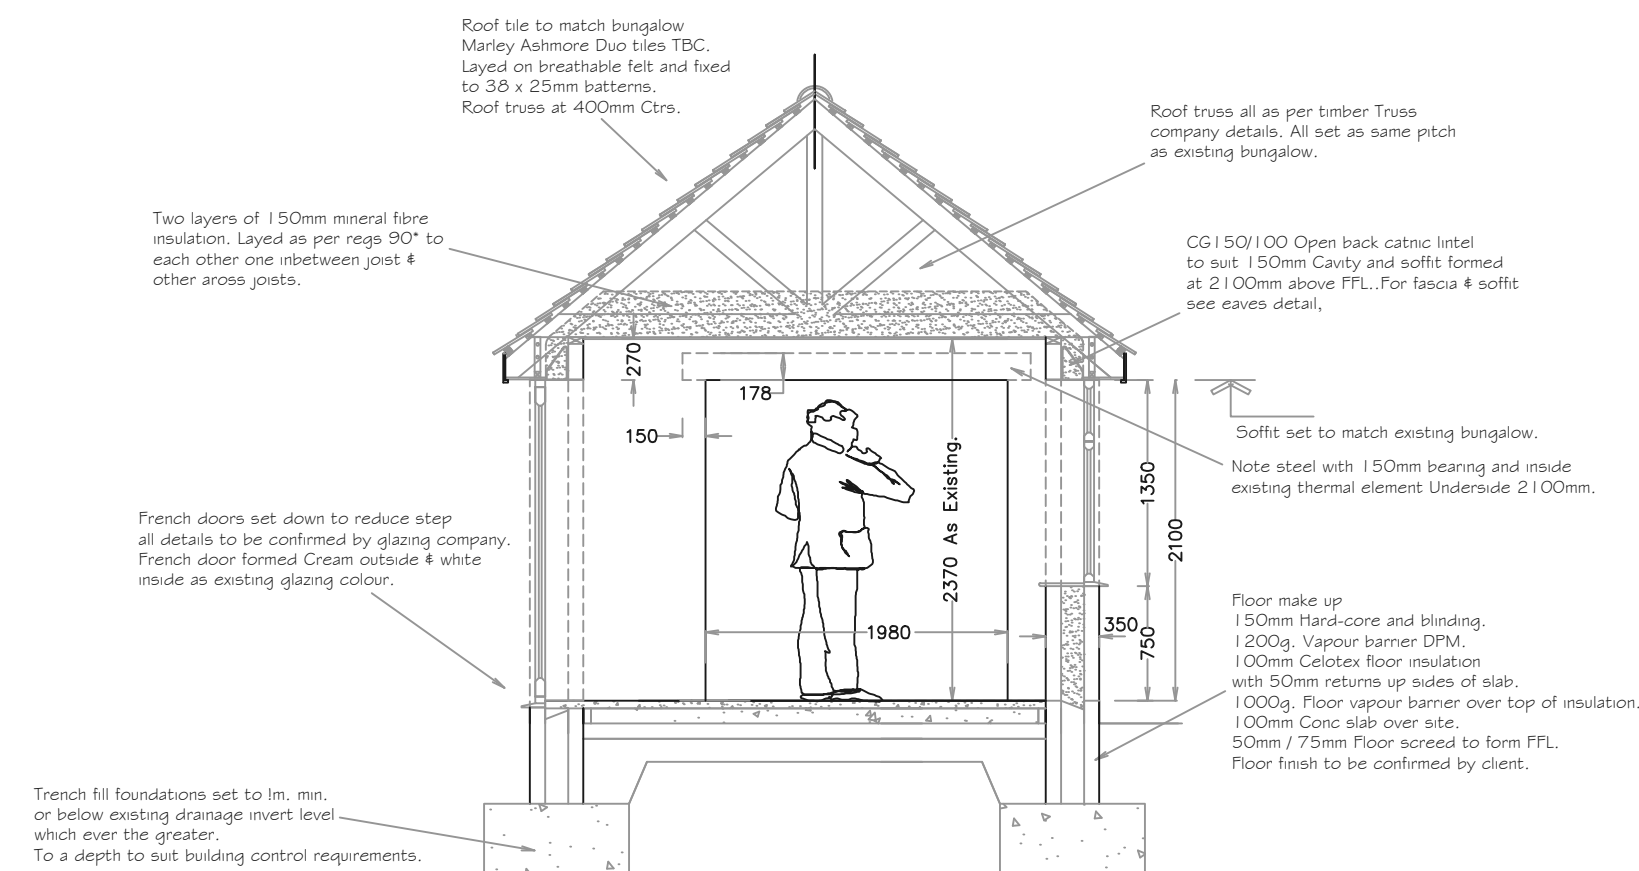

PROPOSED TYPICAL CROSS SECTION AA.

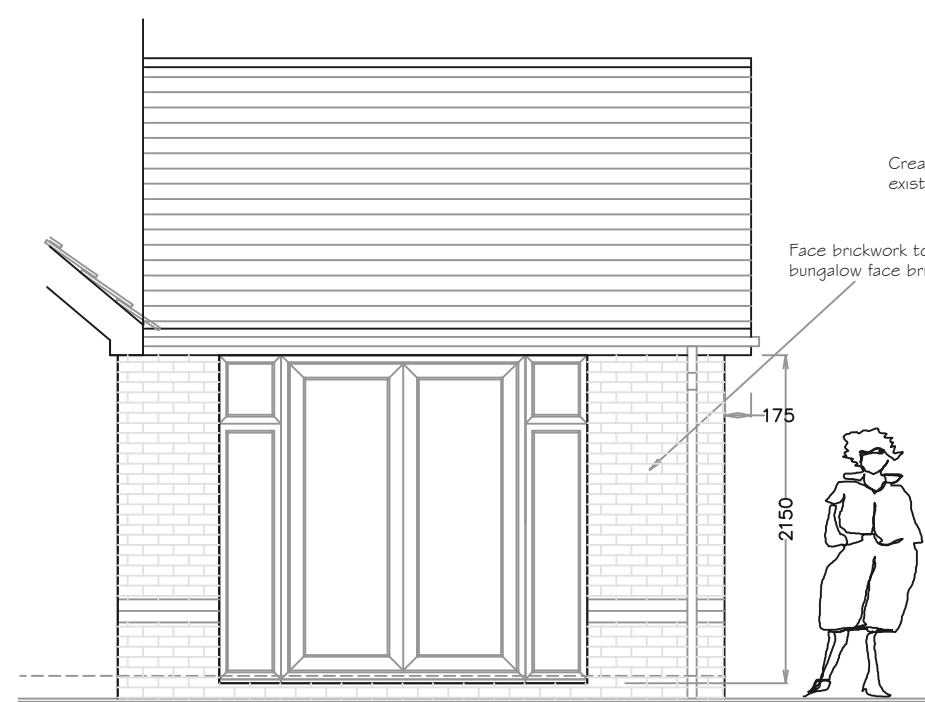

PROPOSED REAR ELEVATION. 1/50



PROPOSED SIDE ELEVATION. 1/50



PROPOSED FRONT ELEVATION. 1/50

C.P. Architectural Ltd.
Design & Planning Services.

9 Foxcote Close,
Charlton, Andover.
Hants. SP10 4AS.
01264 333626 / 07775 714716
WWW.CPARCHITECTURAL.CO.UK

REV.	DATE.	NOTES.
A	30/04/26	Add steel aperture details & notes add per to keep steel inside thermal envelope. Add notes re flashings & cavity trays. Add opening & details to proposed cross section. Issue to client.
Job Title.		
Proposed Extension at Side of Property. For Mr. & Mrs. Andrews. 1/8 Vulcan Drive, Upavon, Wilts. SN9 6PF.		
Drawing Title.		
Existing & Proposed Plans & Elevations.		
Drawn by.		
Colin Peter Dodds.		
Scale.		
As Marked.		
Date.		
22/04/26		
Read in conjunction with.		
O2/ANDREWS-UPAVON/26 Site Block Plans.		
Drawing Number.		
O1/ANDREWS-UPAVON/26		

A