




FLOOR PLAN

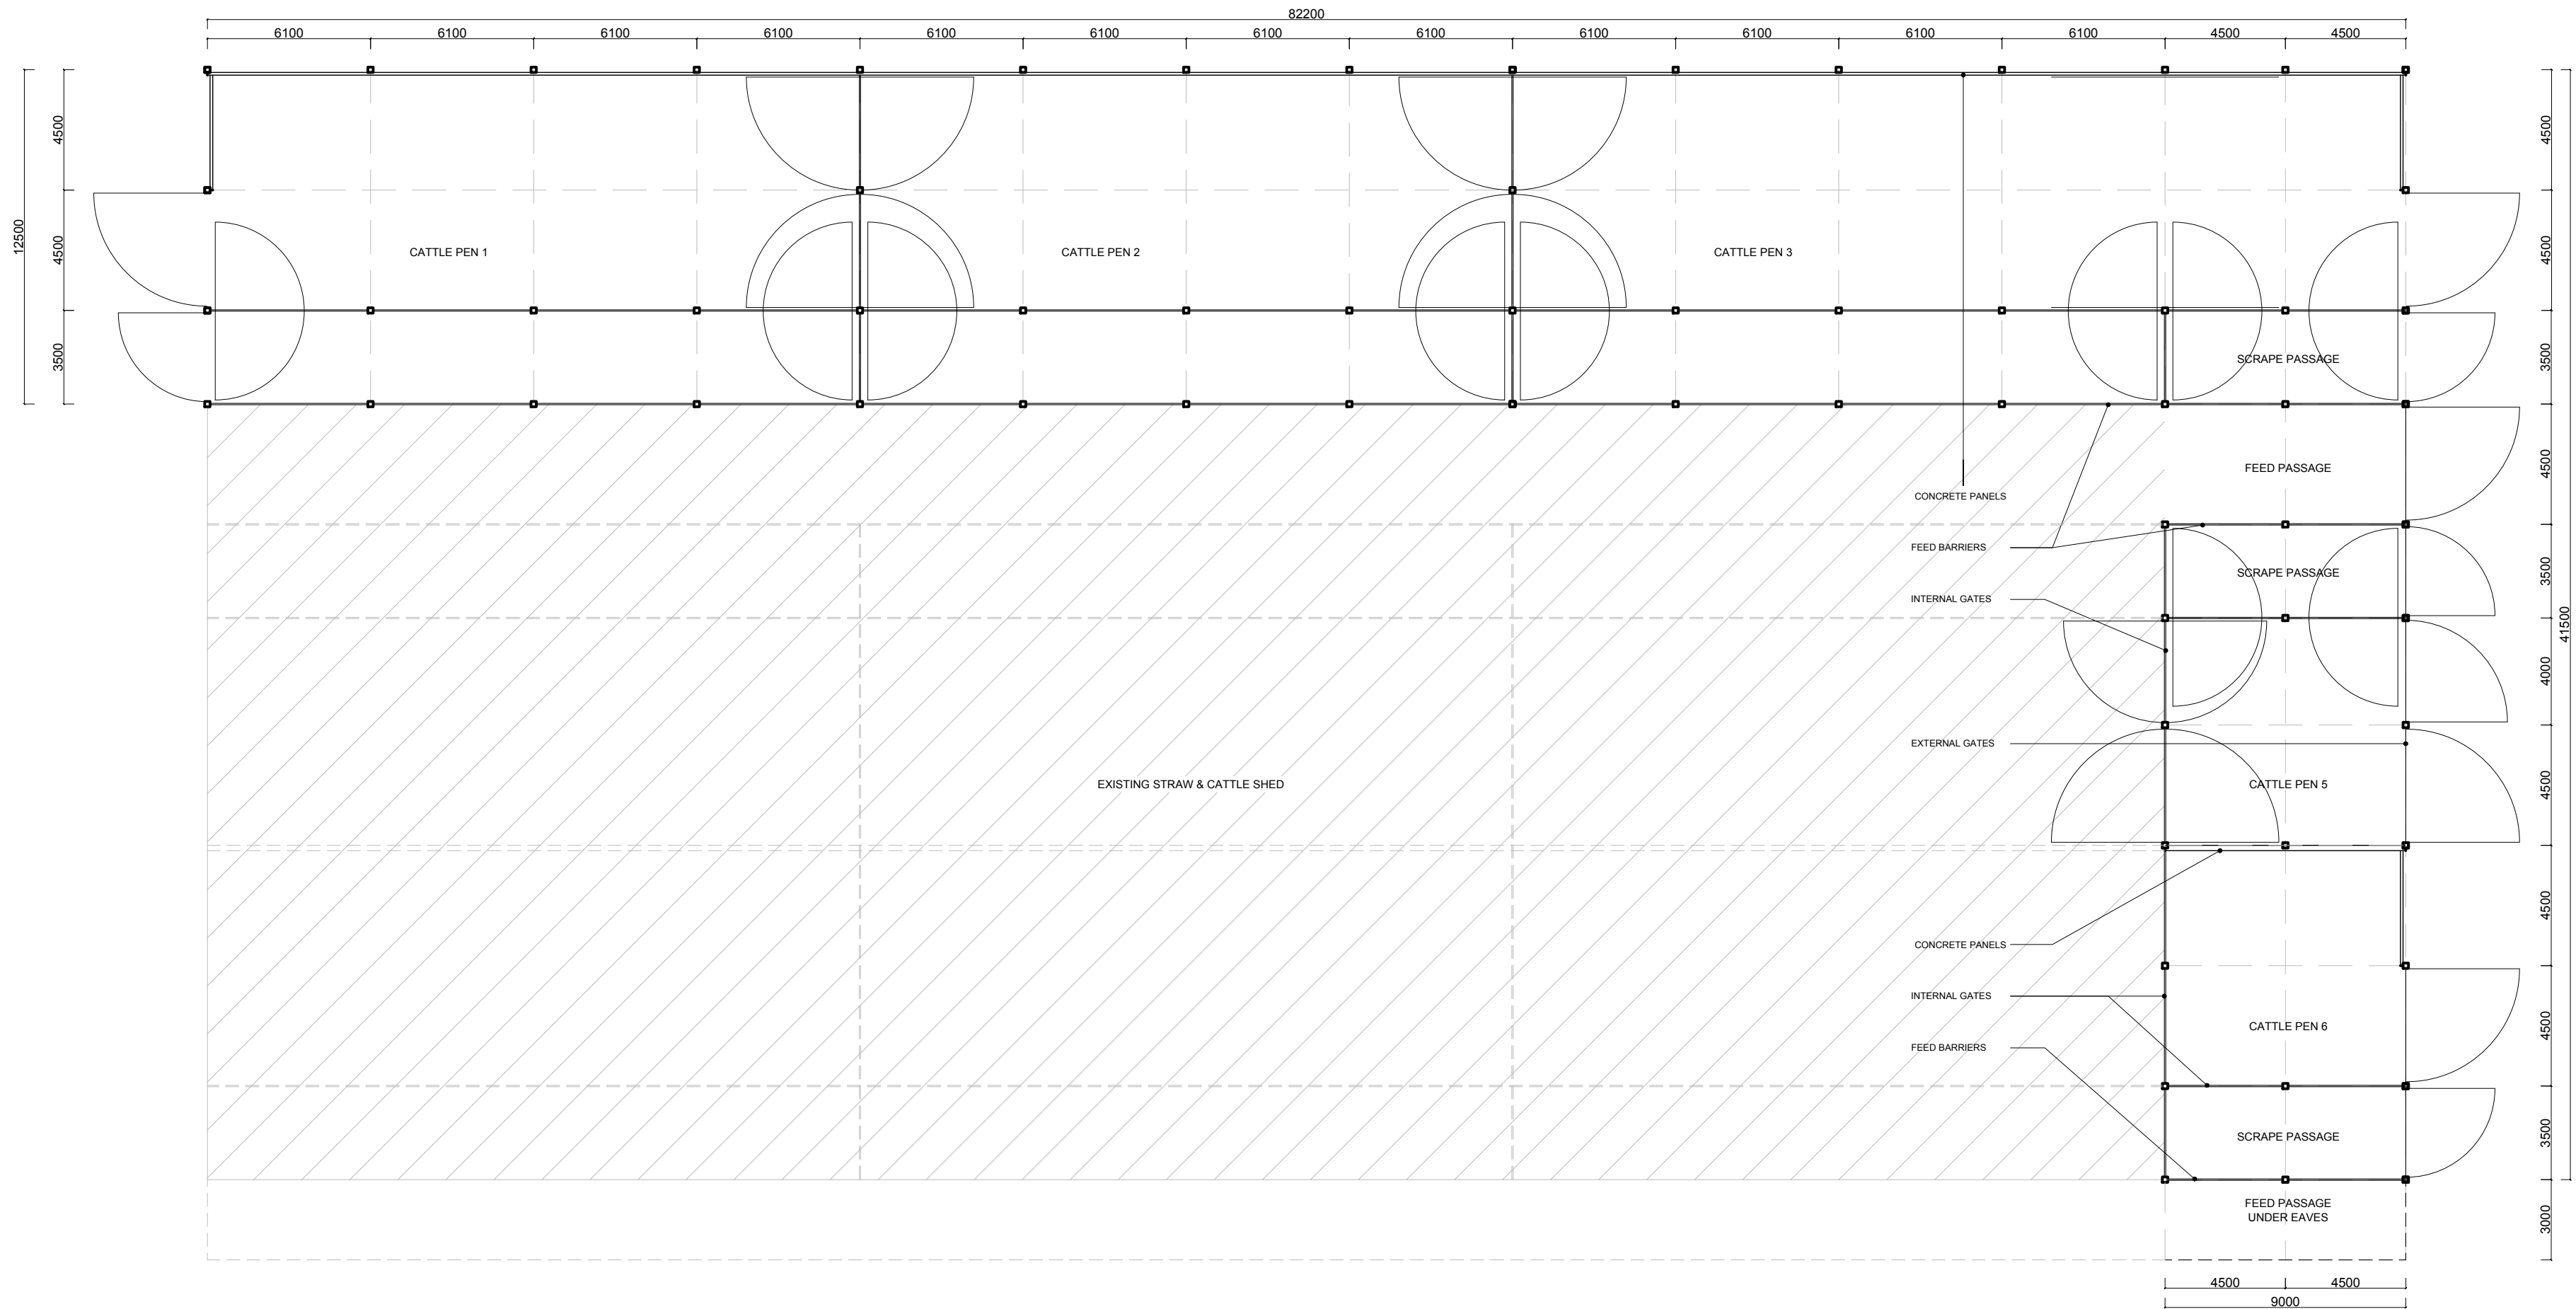

NORTH ELEVATION

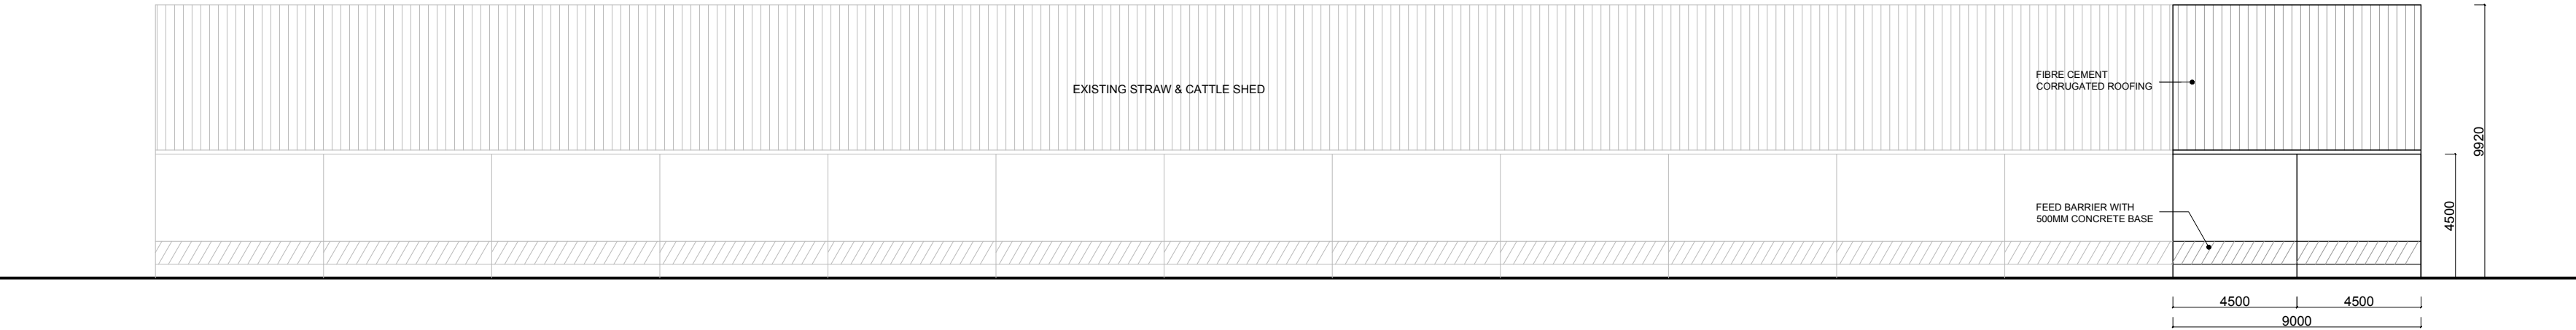

REV.A (22/04/26): LENGTH OF GXF032 WESTERN EXTENSION REDUCED FROM 18.3M TO 9M. BNG AREAS REMOVED.

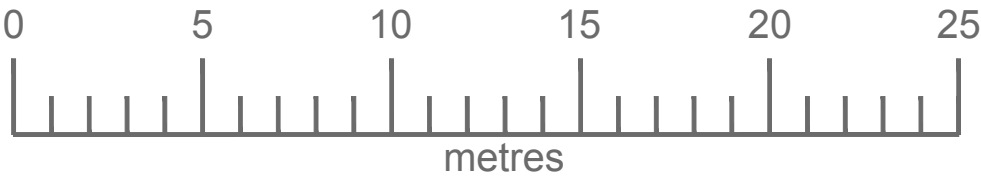

This drawing has been produced by Tim Collins and is not to be used or reproduced by any other party for any purpose.

Site survey to be conducted before any building work is carried out. Any discrepancies to be reported to architect

DO NOT SCALE from drawings.

ISSUE:
PLANNING ISSUE

PROJECT:
EXTENSION TO STRAW & CATTLE SHED, GORE CROSS FARM, SN10 4NB

TITLE:

PROPOSED FLOOR PLAN AND NORTH ELEVATION (REV.A)

SCALE:

1:200 @ A2

DATE:

APRIL 2026

DWG NO:

GXF032 - 200A