


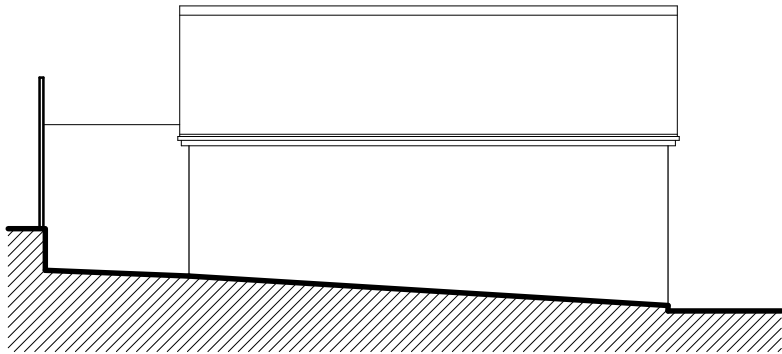


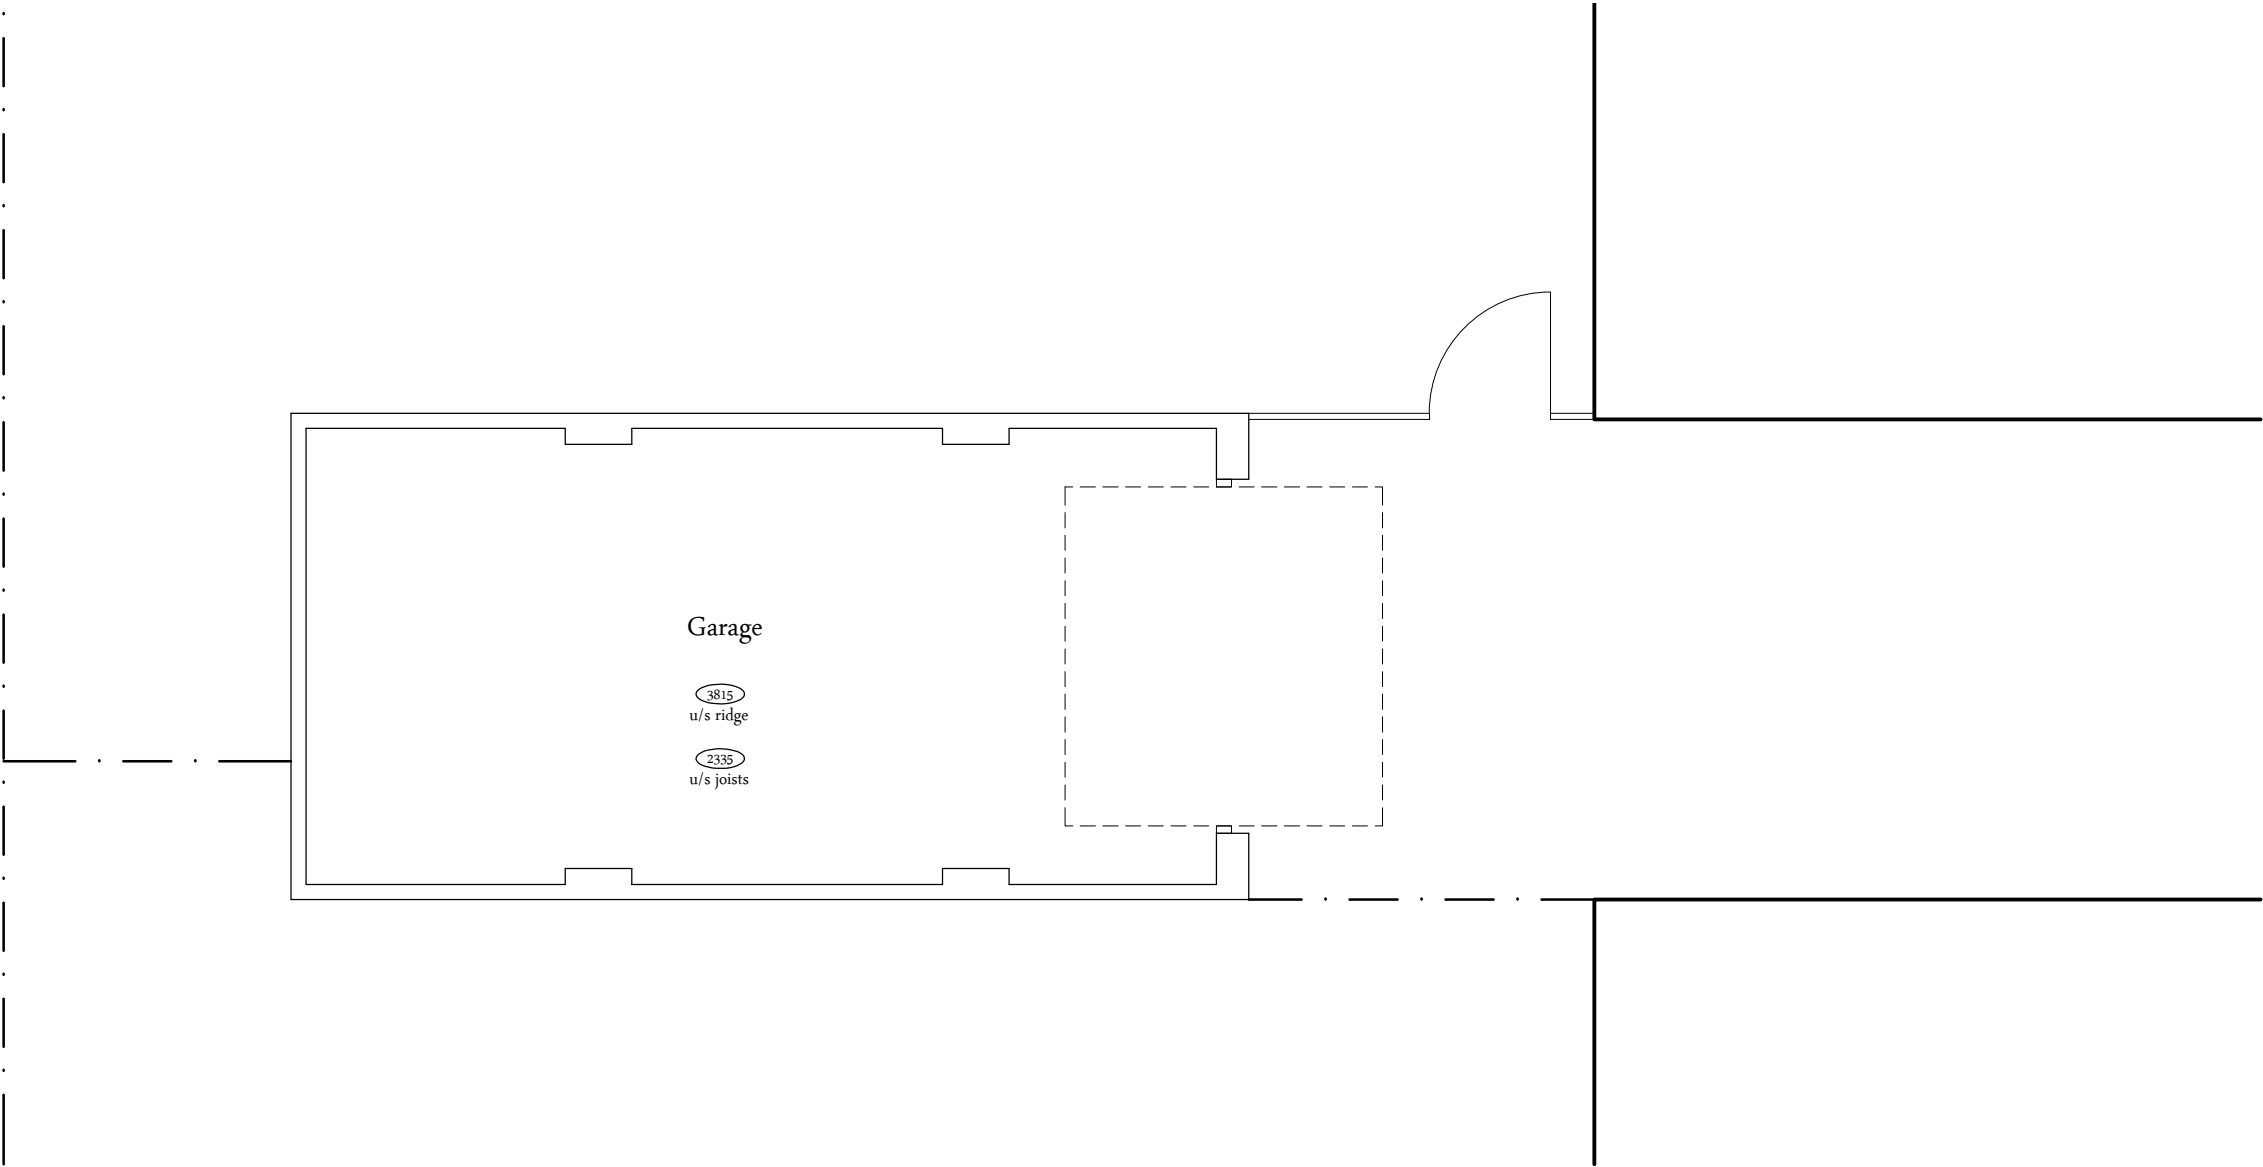


West Elevation

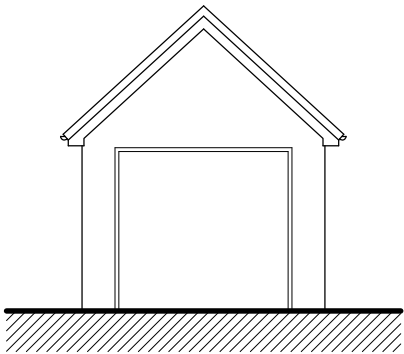

South Elevation

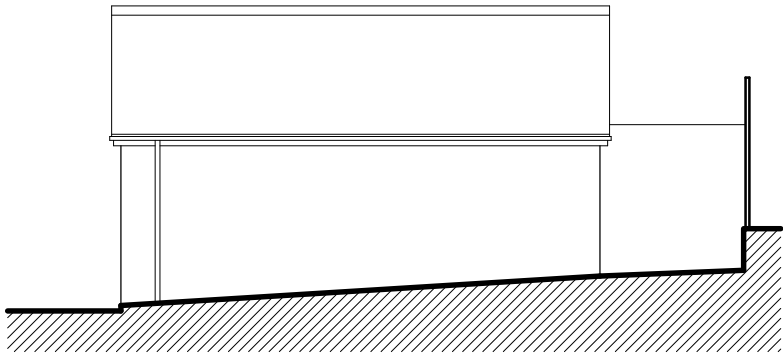

East Elevation

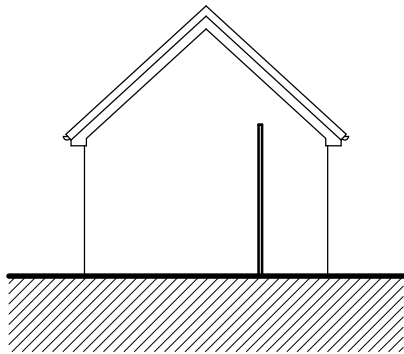

North Elevation

NOTES:

1. This drawing is copyright of Larkham Design Ltd and must not be used without their permission.

2. This drawing has been produced to support a planning application and should not be used for any other purpose

N

Metres

0

0.5

1

1.5

2

Scale Bar (1:50 at A3)

Metres

0

1

2

3

4

5

Scale Bar (1:100 at A3)

Existing Schedule of Materials

Walls

Brickwork

Windows

N/A

Doors

Metal

Roof

Interlocking concrete tiles

R.W Goods

Black half round UPVC.

Rev

Amendment

Date

LARKHAM DESIGN LTD

ARCHITECTURAL SERVICES

Field View Barn, Longhedge, Salisbury, Wilts. SP4 6RS

Tel: 01722 322193

info@larkhamdesign.co.uk

www.larkhamdesign.co.uk

Client & Project Address:

Mr O Arya

2 Garland Mews,

Longhedge,

Salisbury, Wilts.

SP4 6SW

Project Description:

Proposed Garage Conversion

to form Annexe

Drawing Title:

Existing Plan &

Elevations

Scale:

1:50 & 1:100 at A3

Drawing Ref:

1069/Ex/02

Rev: