




PROPOSED SITE PLAN 1:1250

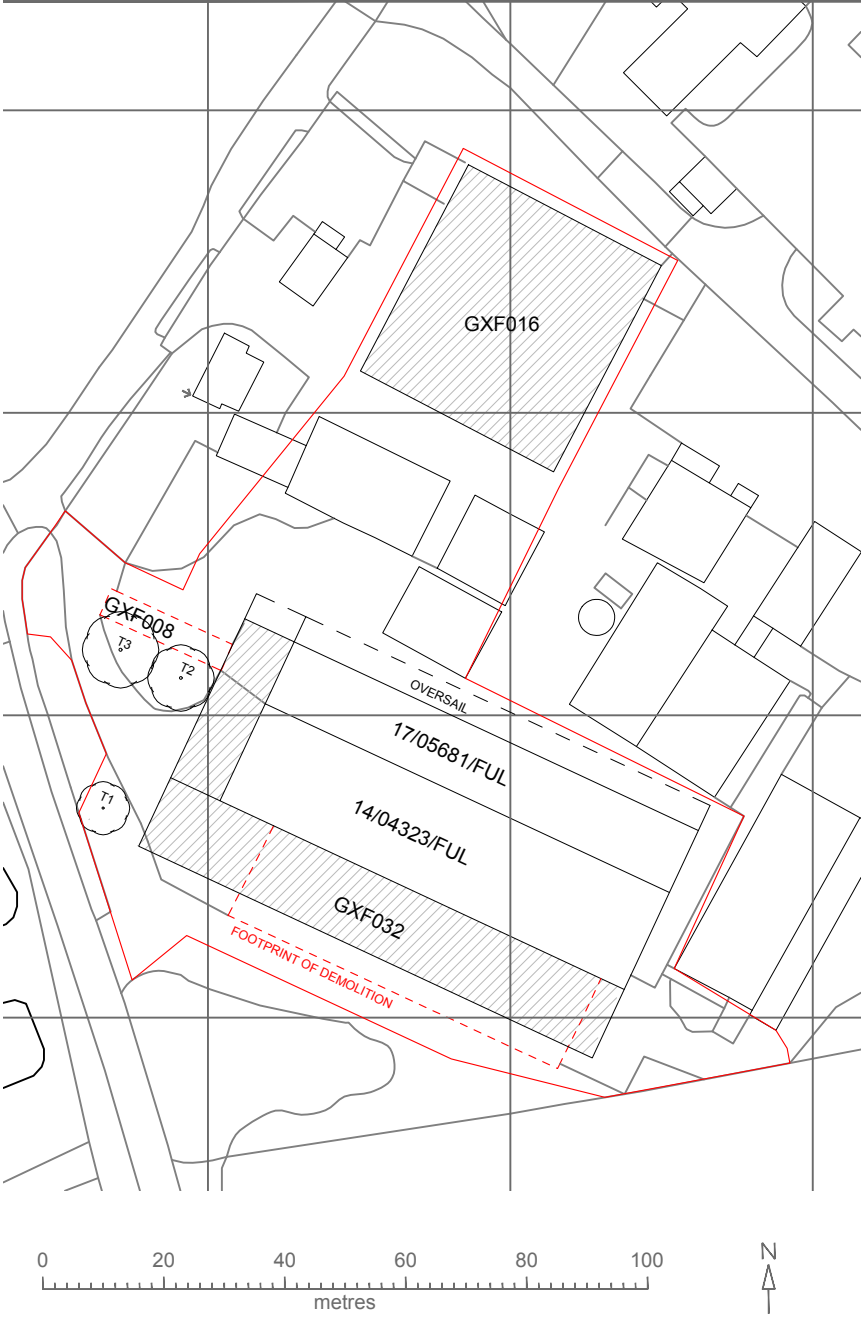

PROPOSED SITE PLAN 1:500 FOR GXF032 EXTENSION

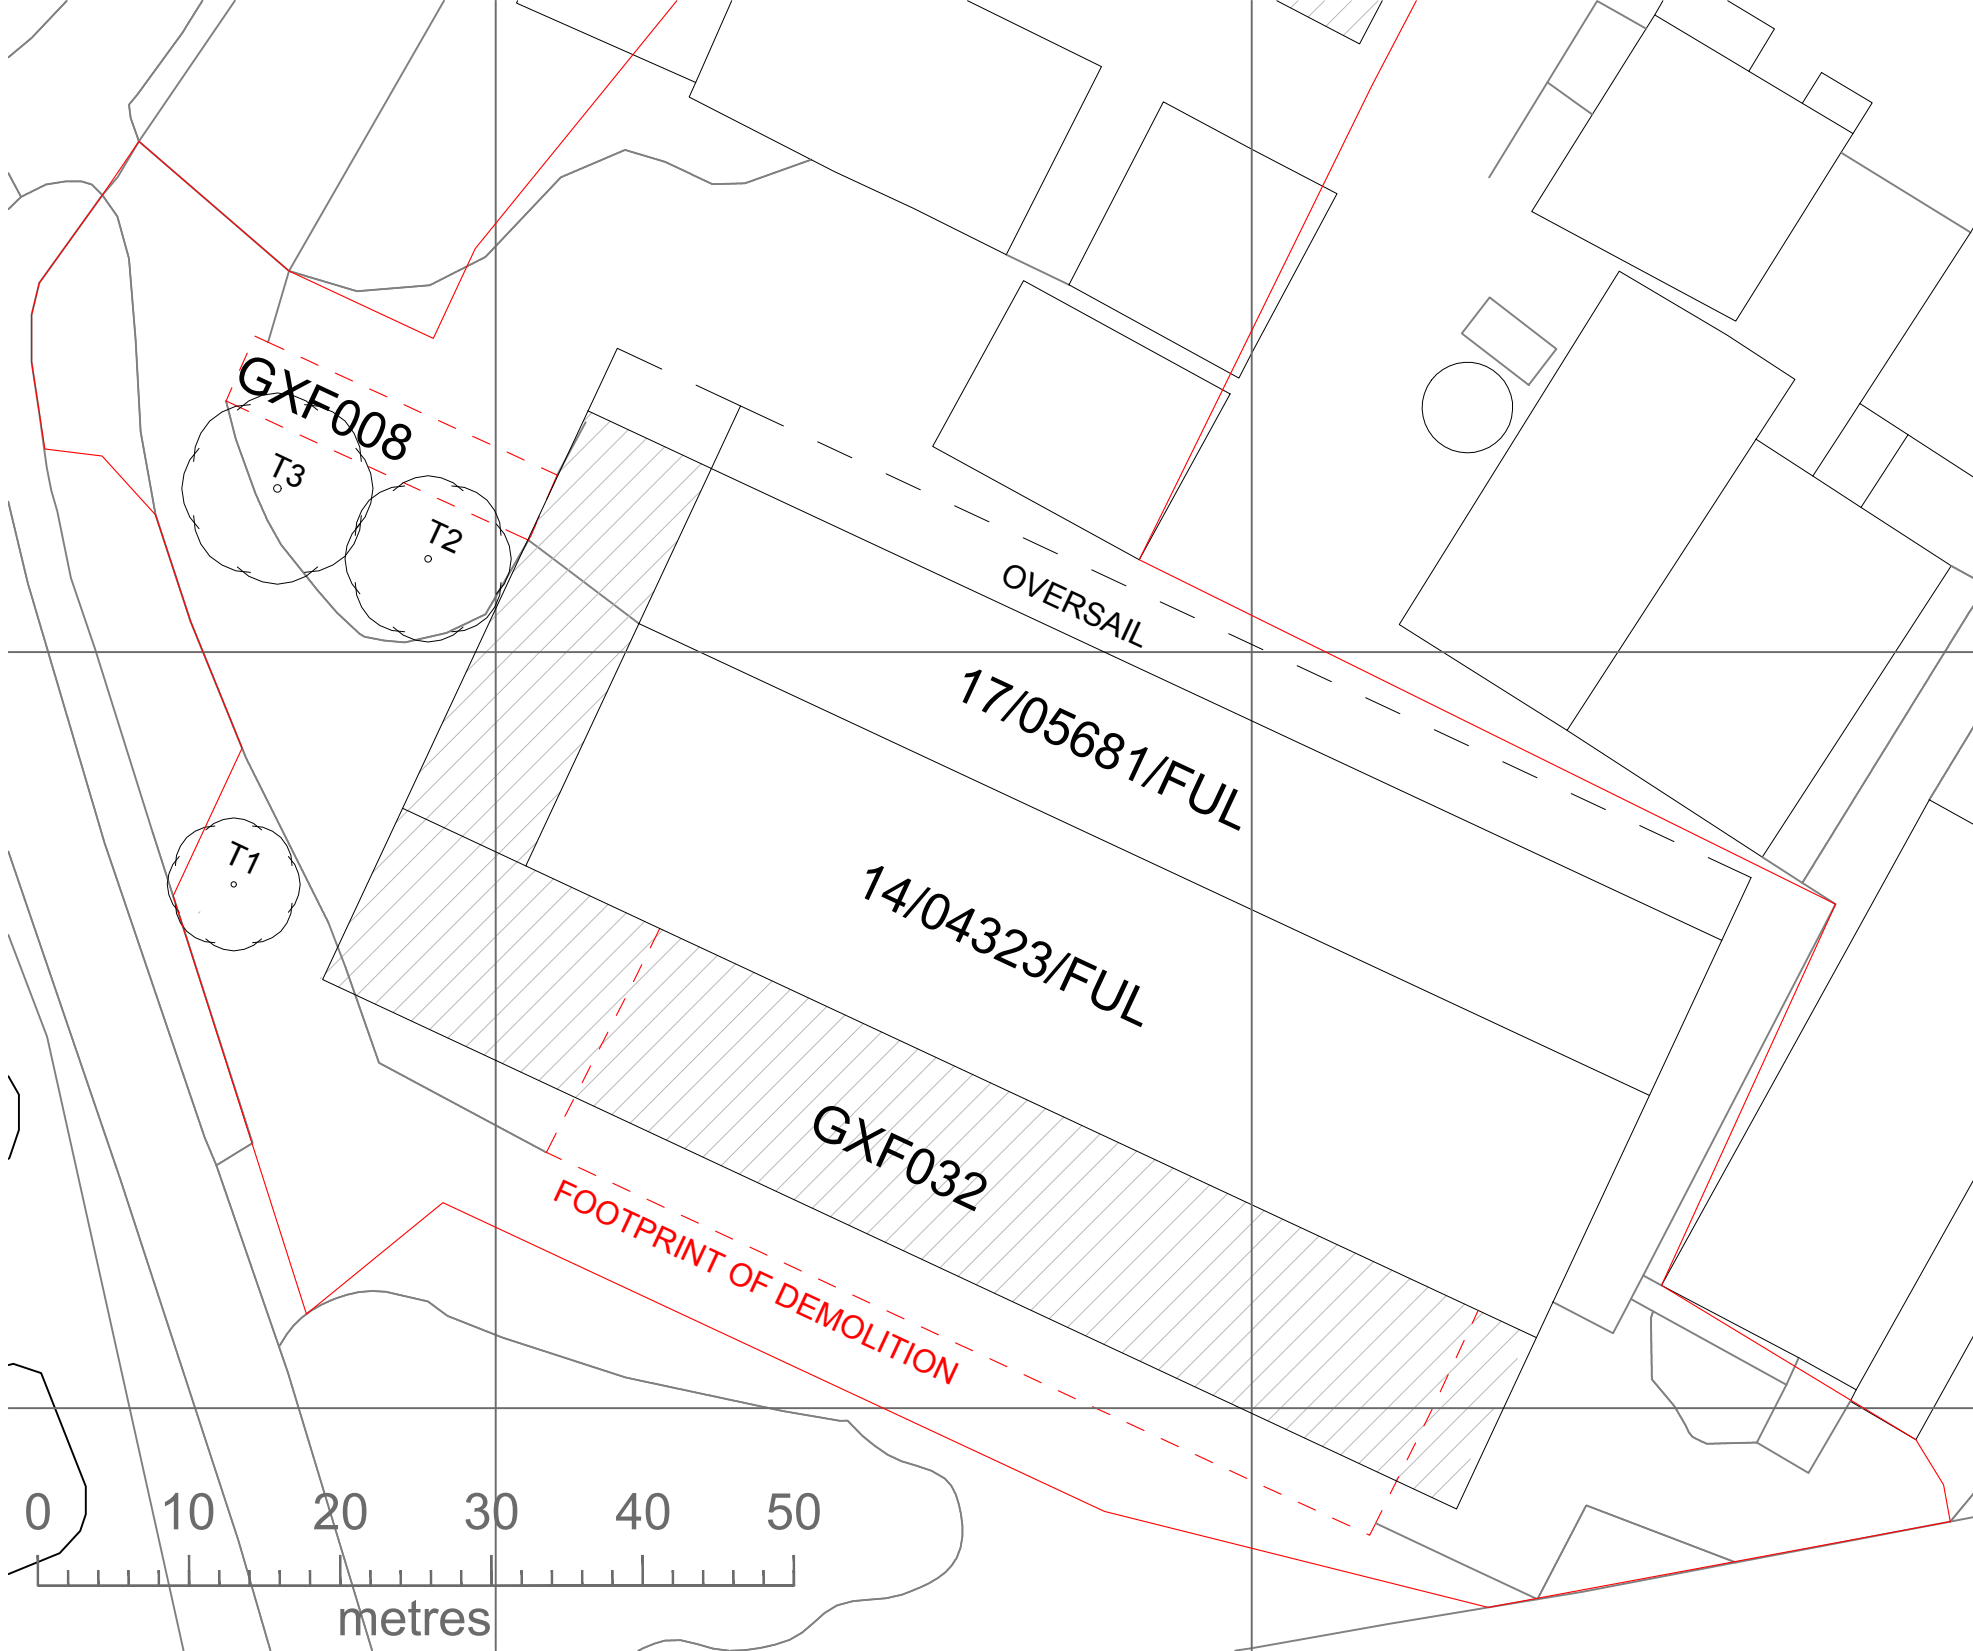

REV.A (22/04/26): LENGTH OF GXF032 WESTERN EXTENSION REDUCED FROM 18.3M TO 9M. BNG AREAS REMOVED.

 

This drawing has been produced by Tim Collins and is not to be used or reproduced by any other party for any purpose.

Site survey to be conducted before any building work is carried out. Any discrepancies to be reported to architect

DO NOT SCALE from drawings.

ISSUE:
PLANNING ISSUE

PROJECT:
**NEW AGRICULTURAL
SHEDS, GORE CROSS
FARM, SN10 4NB**

TITLE:
**PROPOSED SITE PLANS
GXF032 EXTENSION
(REV.A)**

SCALE:
AS SHOWN

DATE:
APRIL 2026

DWG NO:

GXF - 003A