


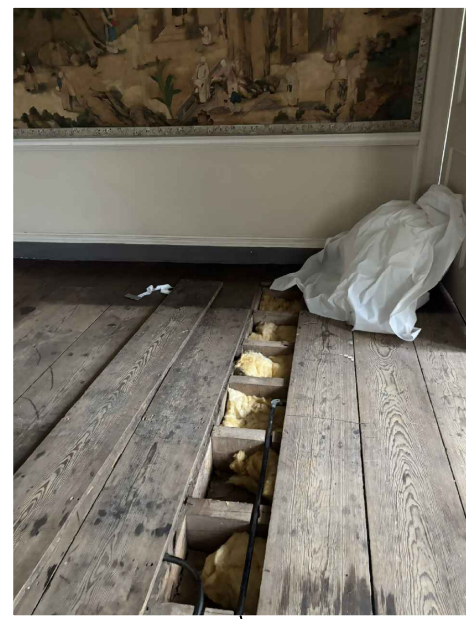

Note: All dimensions are in mm unless stated otherwise.

NOTES
Scale this drawing for Planning purposes only. Do not scale for working drawings.
Verify relevant dimensions on site before commencing work or preparing shop drawings.
The architect is to be notified of any discrepancies.
This drawing is copyright.

DRAWING STATUS
S Survey
O Outline. For proposals, budgets etc.
D Development. For approvals, billing, etc.
P Planning, Listed Building or Local Authority consent
C Construction issued under instruction
T Tender
B Building Control

REVISIONS

rev	date	notes	chk
*	30/04/26	Issued for LBC	PC


Key
Area with permission to open up
Area of strongly presumed asbestos location in floor void
Area of confirmed asbestos in floor void
Area of asbestos in buildup

References in red refer to samples from asbestos management survey 25/12866 and asbestos r&d survey 25/12948



Status: ISSUED FOR LBC
Project: Ramsbury Manor
263 HE RMI
Title: Opening Up Findings
Ground Floor Plan
Scale@A1: 1:50
Scale@A3: 1:100
Drawn: NH
Checked: PC
Project Ref: 263 HE RMI 411
Dwg no: *
Revision: 22/11/20

PEREGRINE BRYANT
ARCHITECTURE & BUILDING CONSERVATION
The Courtyard, Fulham Palace, Bishops Avenue, London, SW6 6EA
T: 020 7384 2111 F: 020 7384 2112 E: info@peregrine-bryant.co.uk

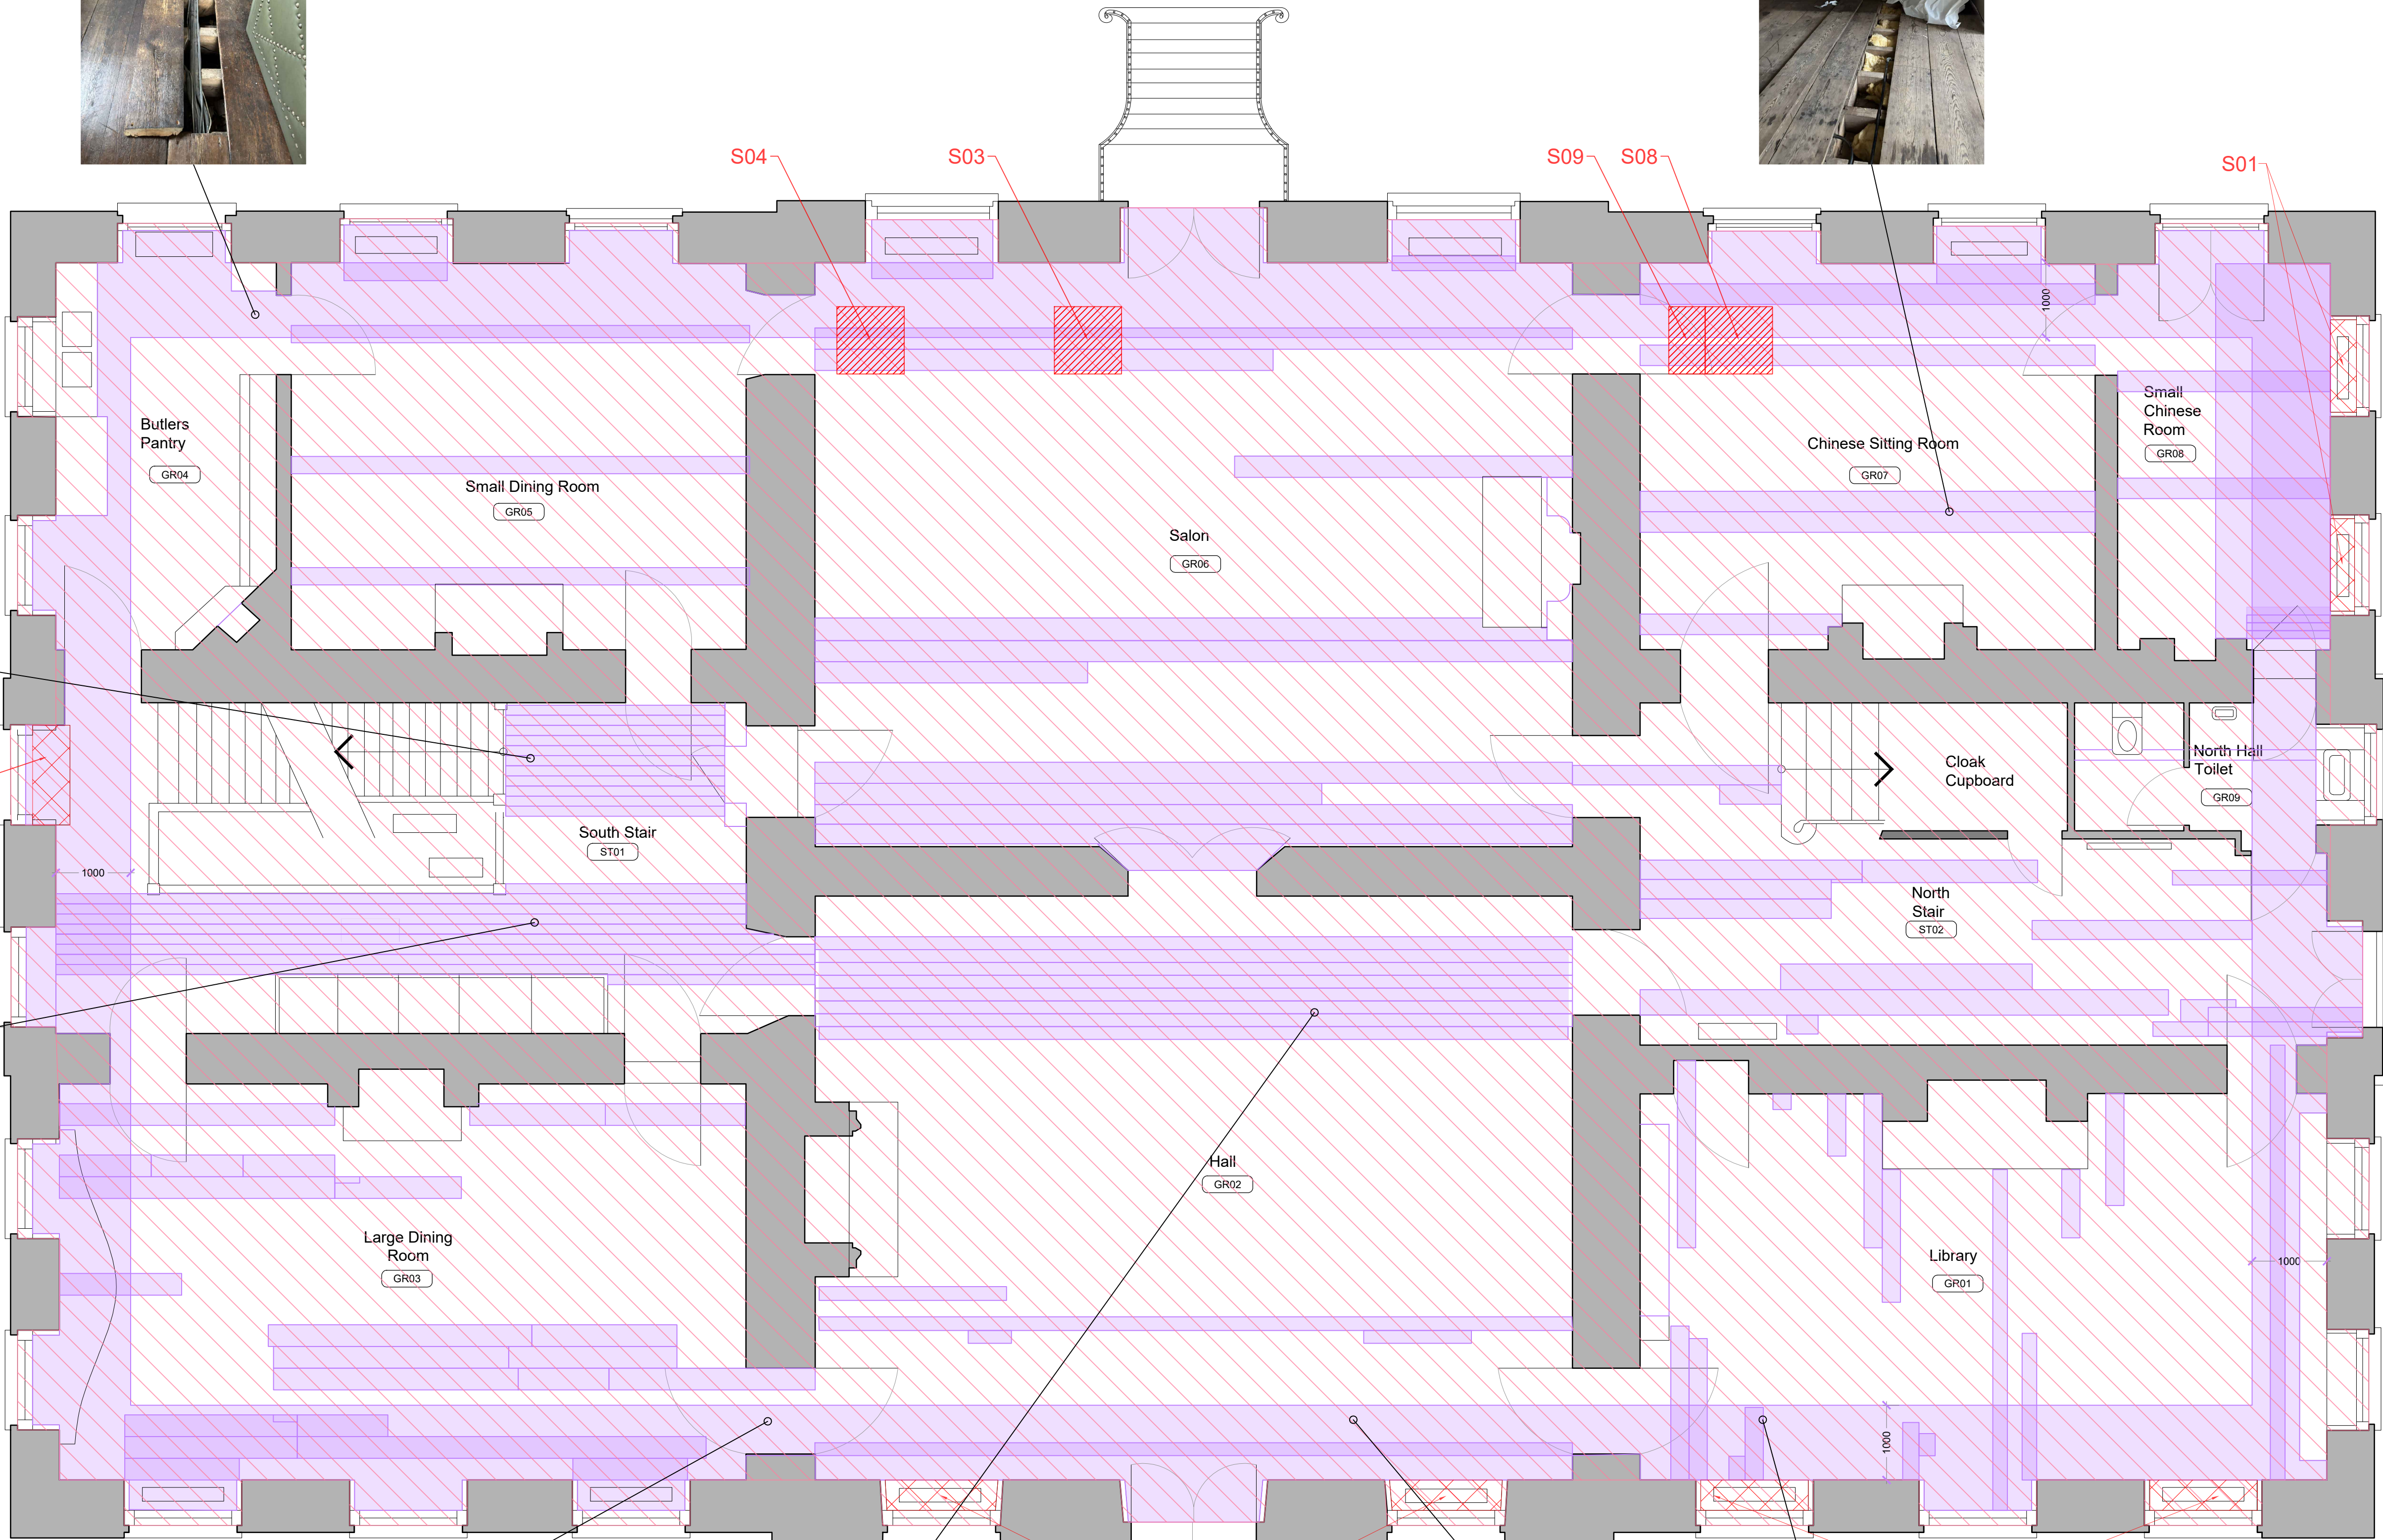

Ground Floor Plan

