


Note: All dimensions are in mm unless stated otherwise

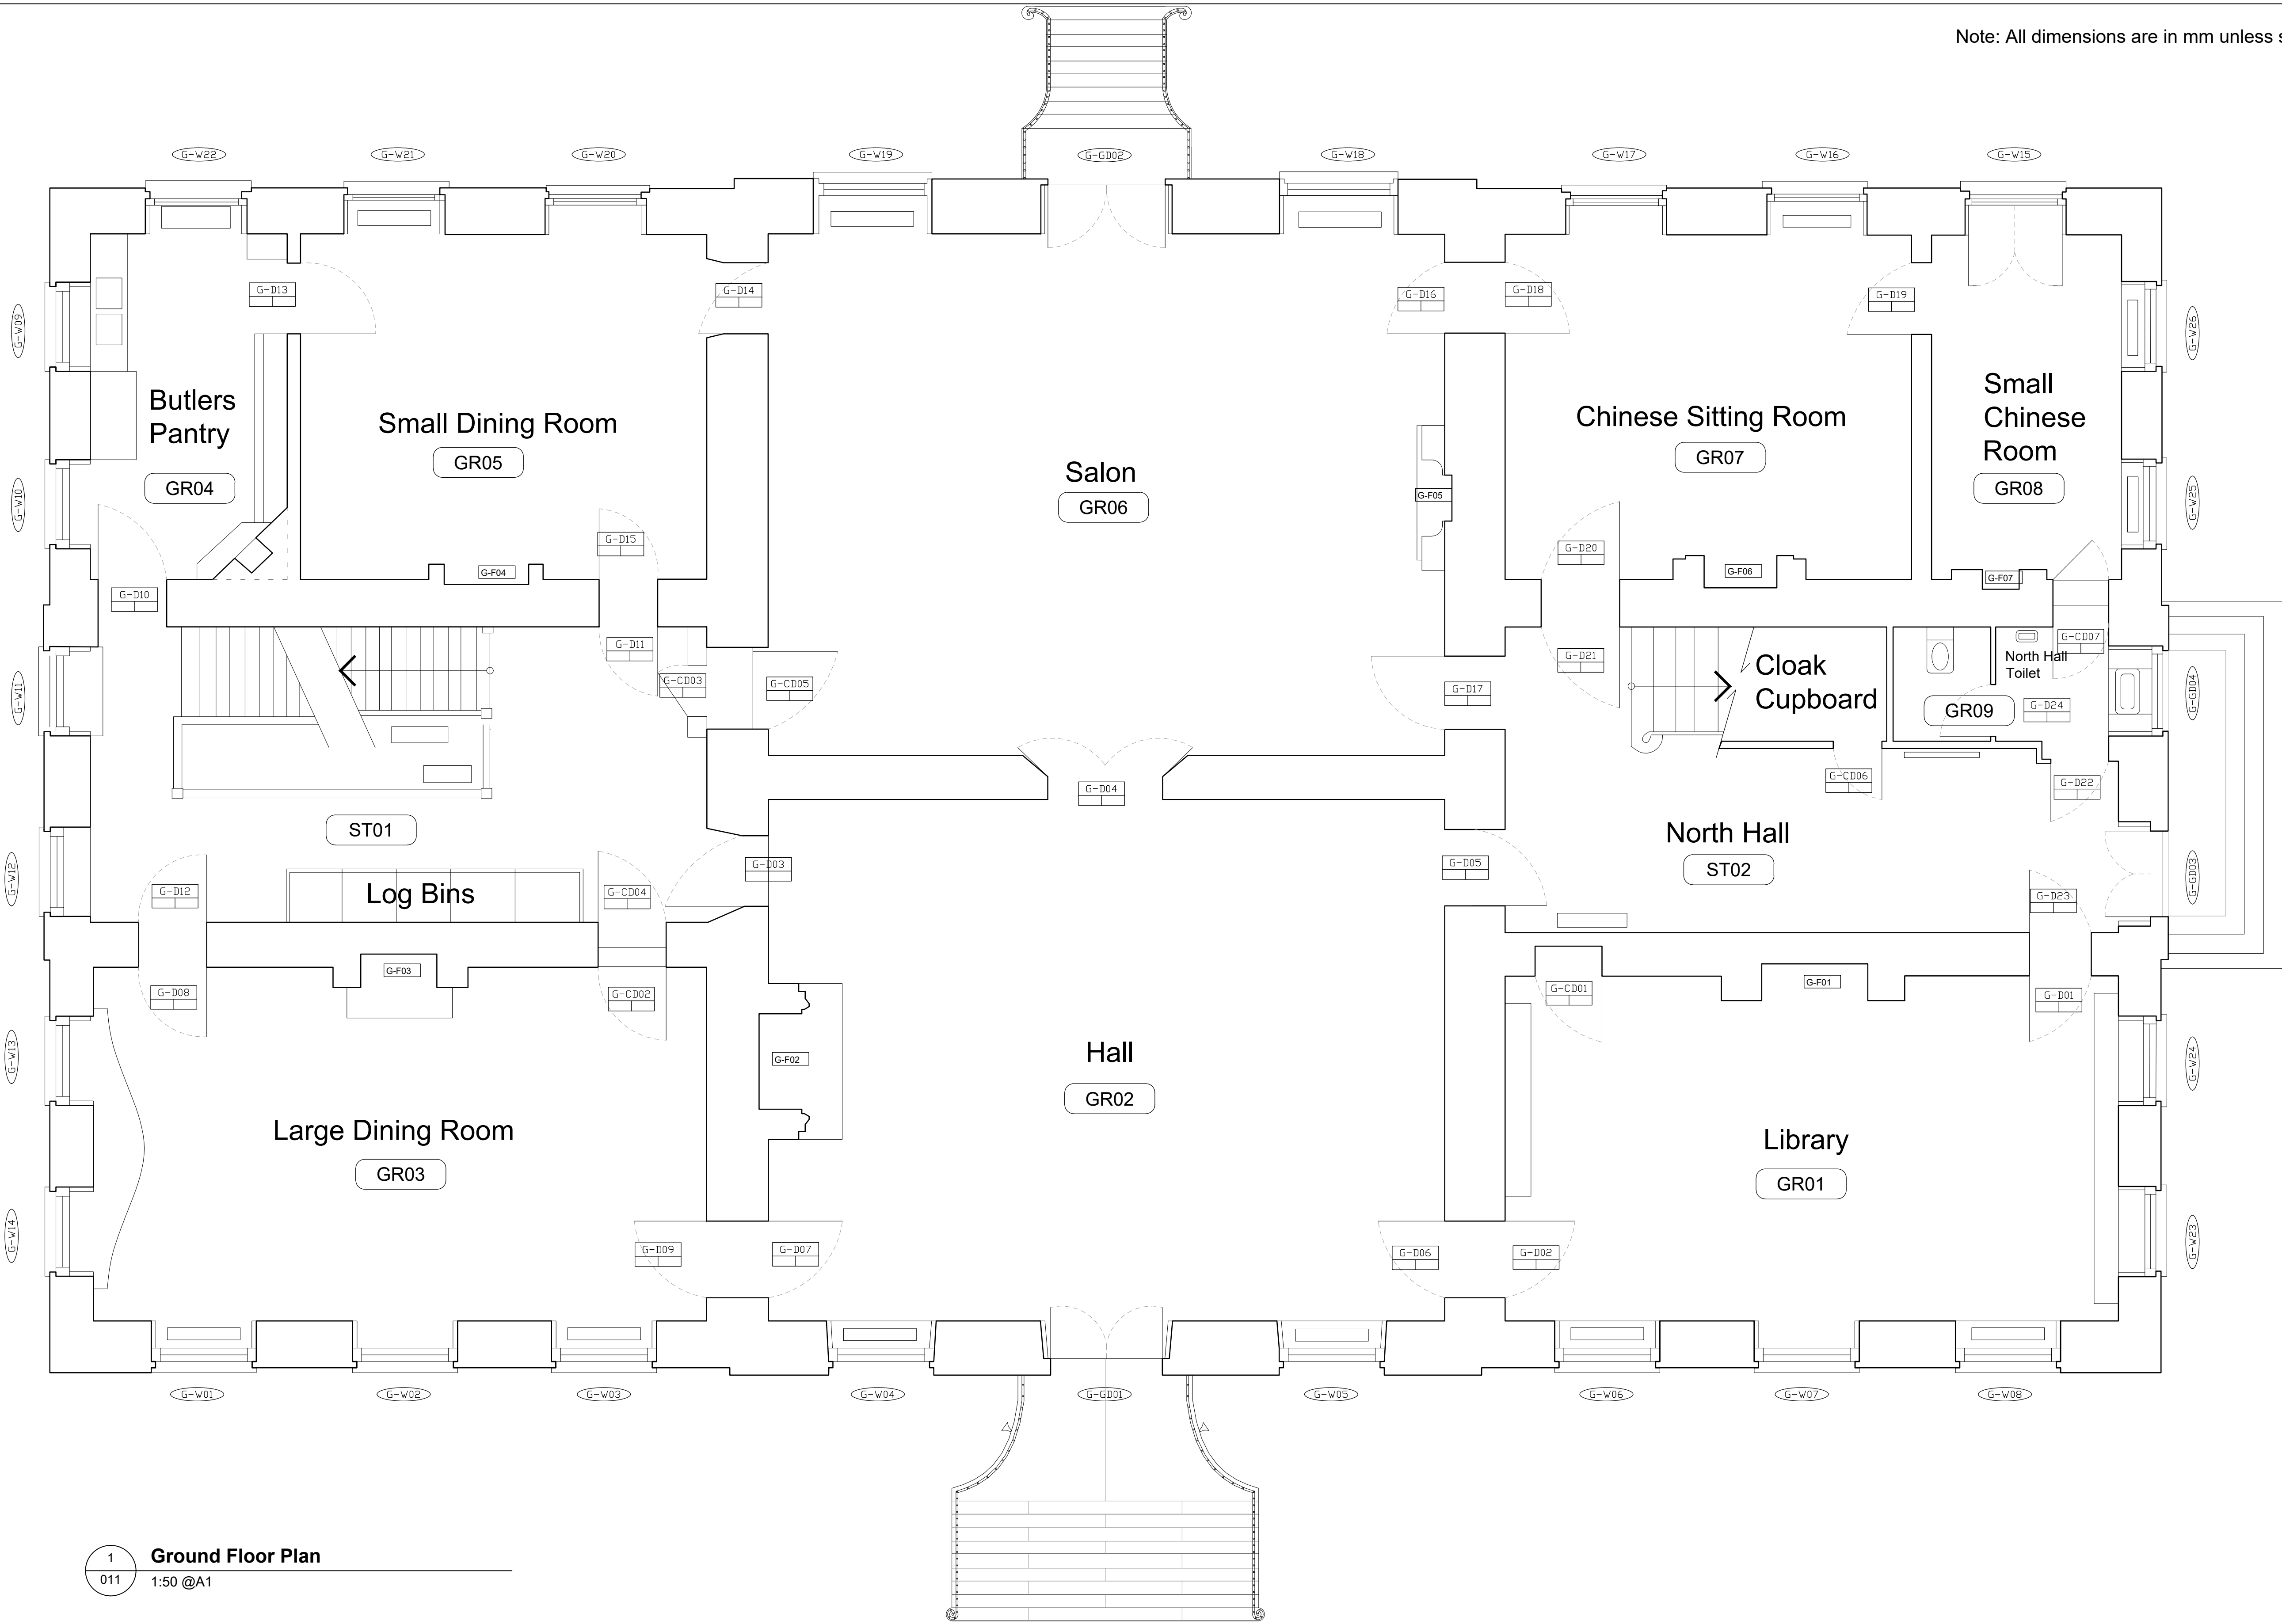

1
011
Ground Floor Plan
1:50 @A1

DRAWING STATUS	NOTES	KEY	REVISIONS	REVISIONS	STATUS
S: Survey = Survey O: Outline = Outline/Scheme Drawings for proposals, budgets etc. D: Development = Final Design drawings for approvals, billing, etc. P: Planning = Drawings issued for Planning, Listed Building, or Local Authority Consents C: Construction = Fully developed drawings issued under instruction for construction B: Building Control T: Tender I: Information only Do not scale. Contractor or subcontractor to check all dimensions on site before building or manufacture. All drawings to be read in conjunction with all other professional drawings and specification. Based on surveys carried out by :			* 30/04/26 Issued for LBC PC rev date notes	chk rev date notes	ISSUED FOR LBC Project: Ramsbury Manor Interiors 263 HE-RMI Title: EXISTING Ground Floor Plan Project Ref: 263/HE-RMI/011 Scale@A1: 1:50 Scale@A3: 1:100 Drawn: NH Checked: PC Revision: * Created: 10/04/26 PEREGRINE BRYANT ARCHITECTURE & BUILDING CONSERVATION The Courtyard, Fulham Palace, Bishop's Avenue, London, SW6 6EA T: 020 7384 2111 F: 020 7384 2112 E: info@peregrine-bryant.co.uk