


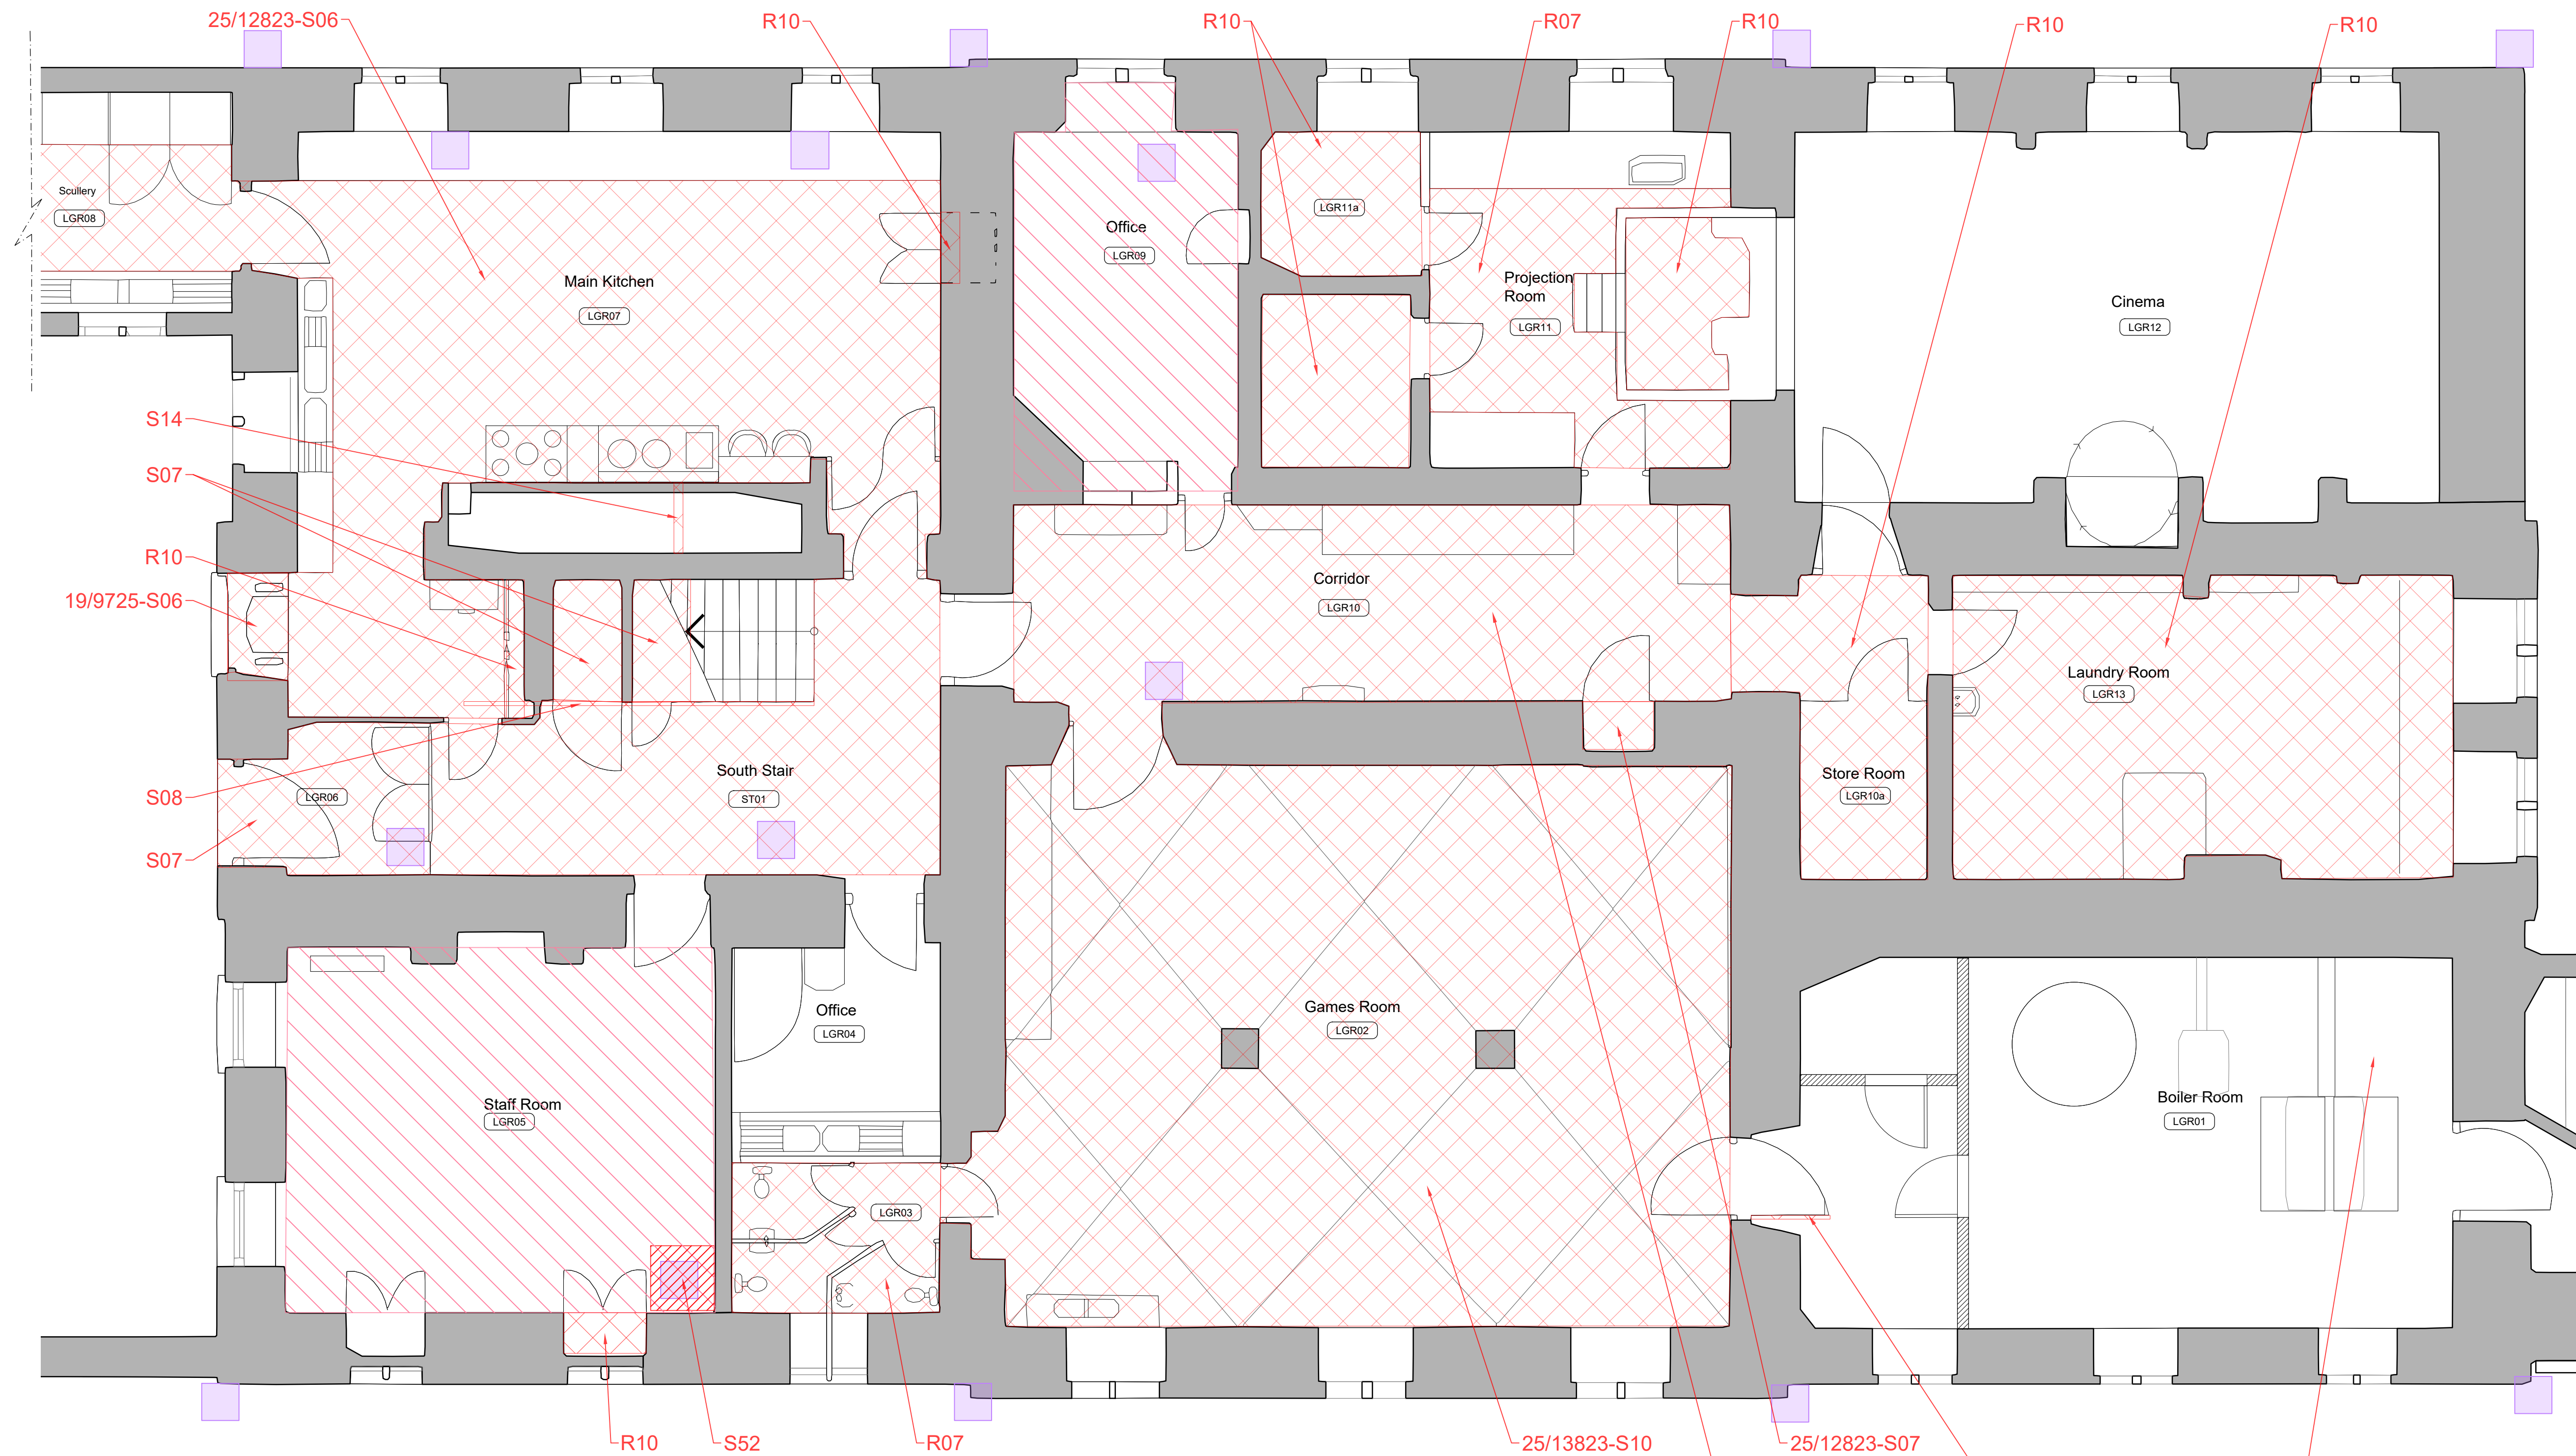

Lower Ground Floor Plan

Note: All dimensions are in mm unless stated otherwise.

NOTES

Scale this drawing for Planning purposes only. Do not scale for working drawings.
Verify relevant dimensions on site before commencing work or preparing shop drawings.
The architect is to be notified of any discrepancies.
This drawing is copyright.

DRAWING STATUS

S	Survey
O	Outline. For proposals, budgets etc.
D	Development. For approvals, billing, etc.
P	Planning, Listed Building or Local Authority consent
C	Construction issued under instruction
T	Tender
B	Building Control

REVISIONS

*	30/04/26	Issued for LBC	PC
---	----------	----------------	----

<i>rev</i>	<i>date</i>	<i>notes</i>	<i>chk</i>
------------	-------------	--------------	------------

Key

-  Area with permission to open up
-  Area of strongly presumed asbestos location in floor void
-  Area of confirmed asbestos in floor void
-  Area of asbestos in buildup

References in red refer to samples from asbestos management survey 25/12866 and asbestos r&d survey 25/12948



Status:	ISSUED FOR LBC
---------	----------------

Project: Ramsbury Manor
263 HE RMI

Title:
Opening Up Findings
Lower Ground Floor Plan

Scale@A1: 1:50	Scale@A3: 1:100	Drawn: NH	Checked: PC
-------------------	--------------------	--------------	----------------

1:50	1:100	NH	PC
Project Ref: Dwg no: 263 HE RMI 410		Revision: *	Created: 22/01/20

PEREGRINE BRYANT
ARCHITECTURE & BUILDING CONSERVATION
The Courtyard, Fulham Palace, Bishop's Avenue, London. SW6 6EA
T:020 7384 2111 F:020 7384 2112 E:info@peregrine-bryant.co.uk

