


Note: All dimensions are in mm unless stated otherwise

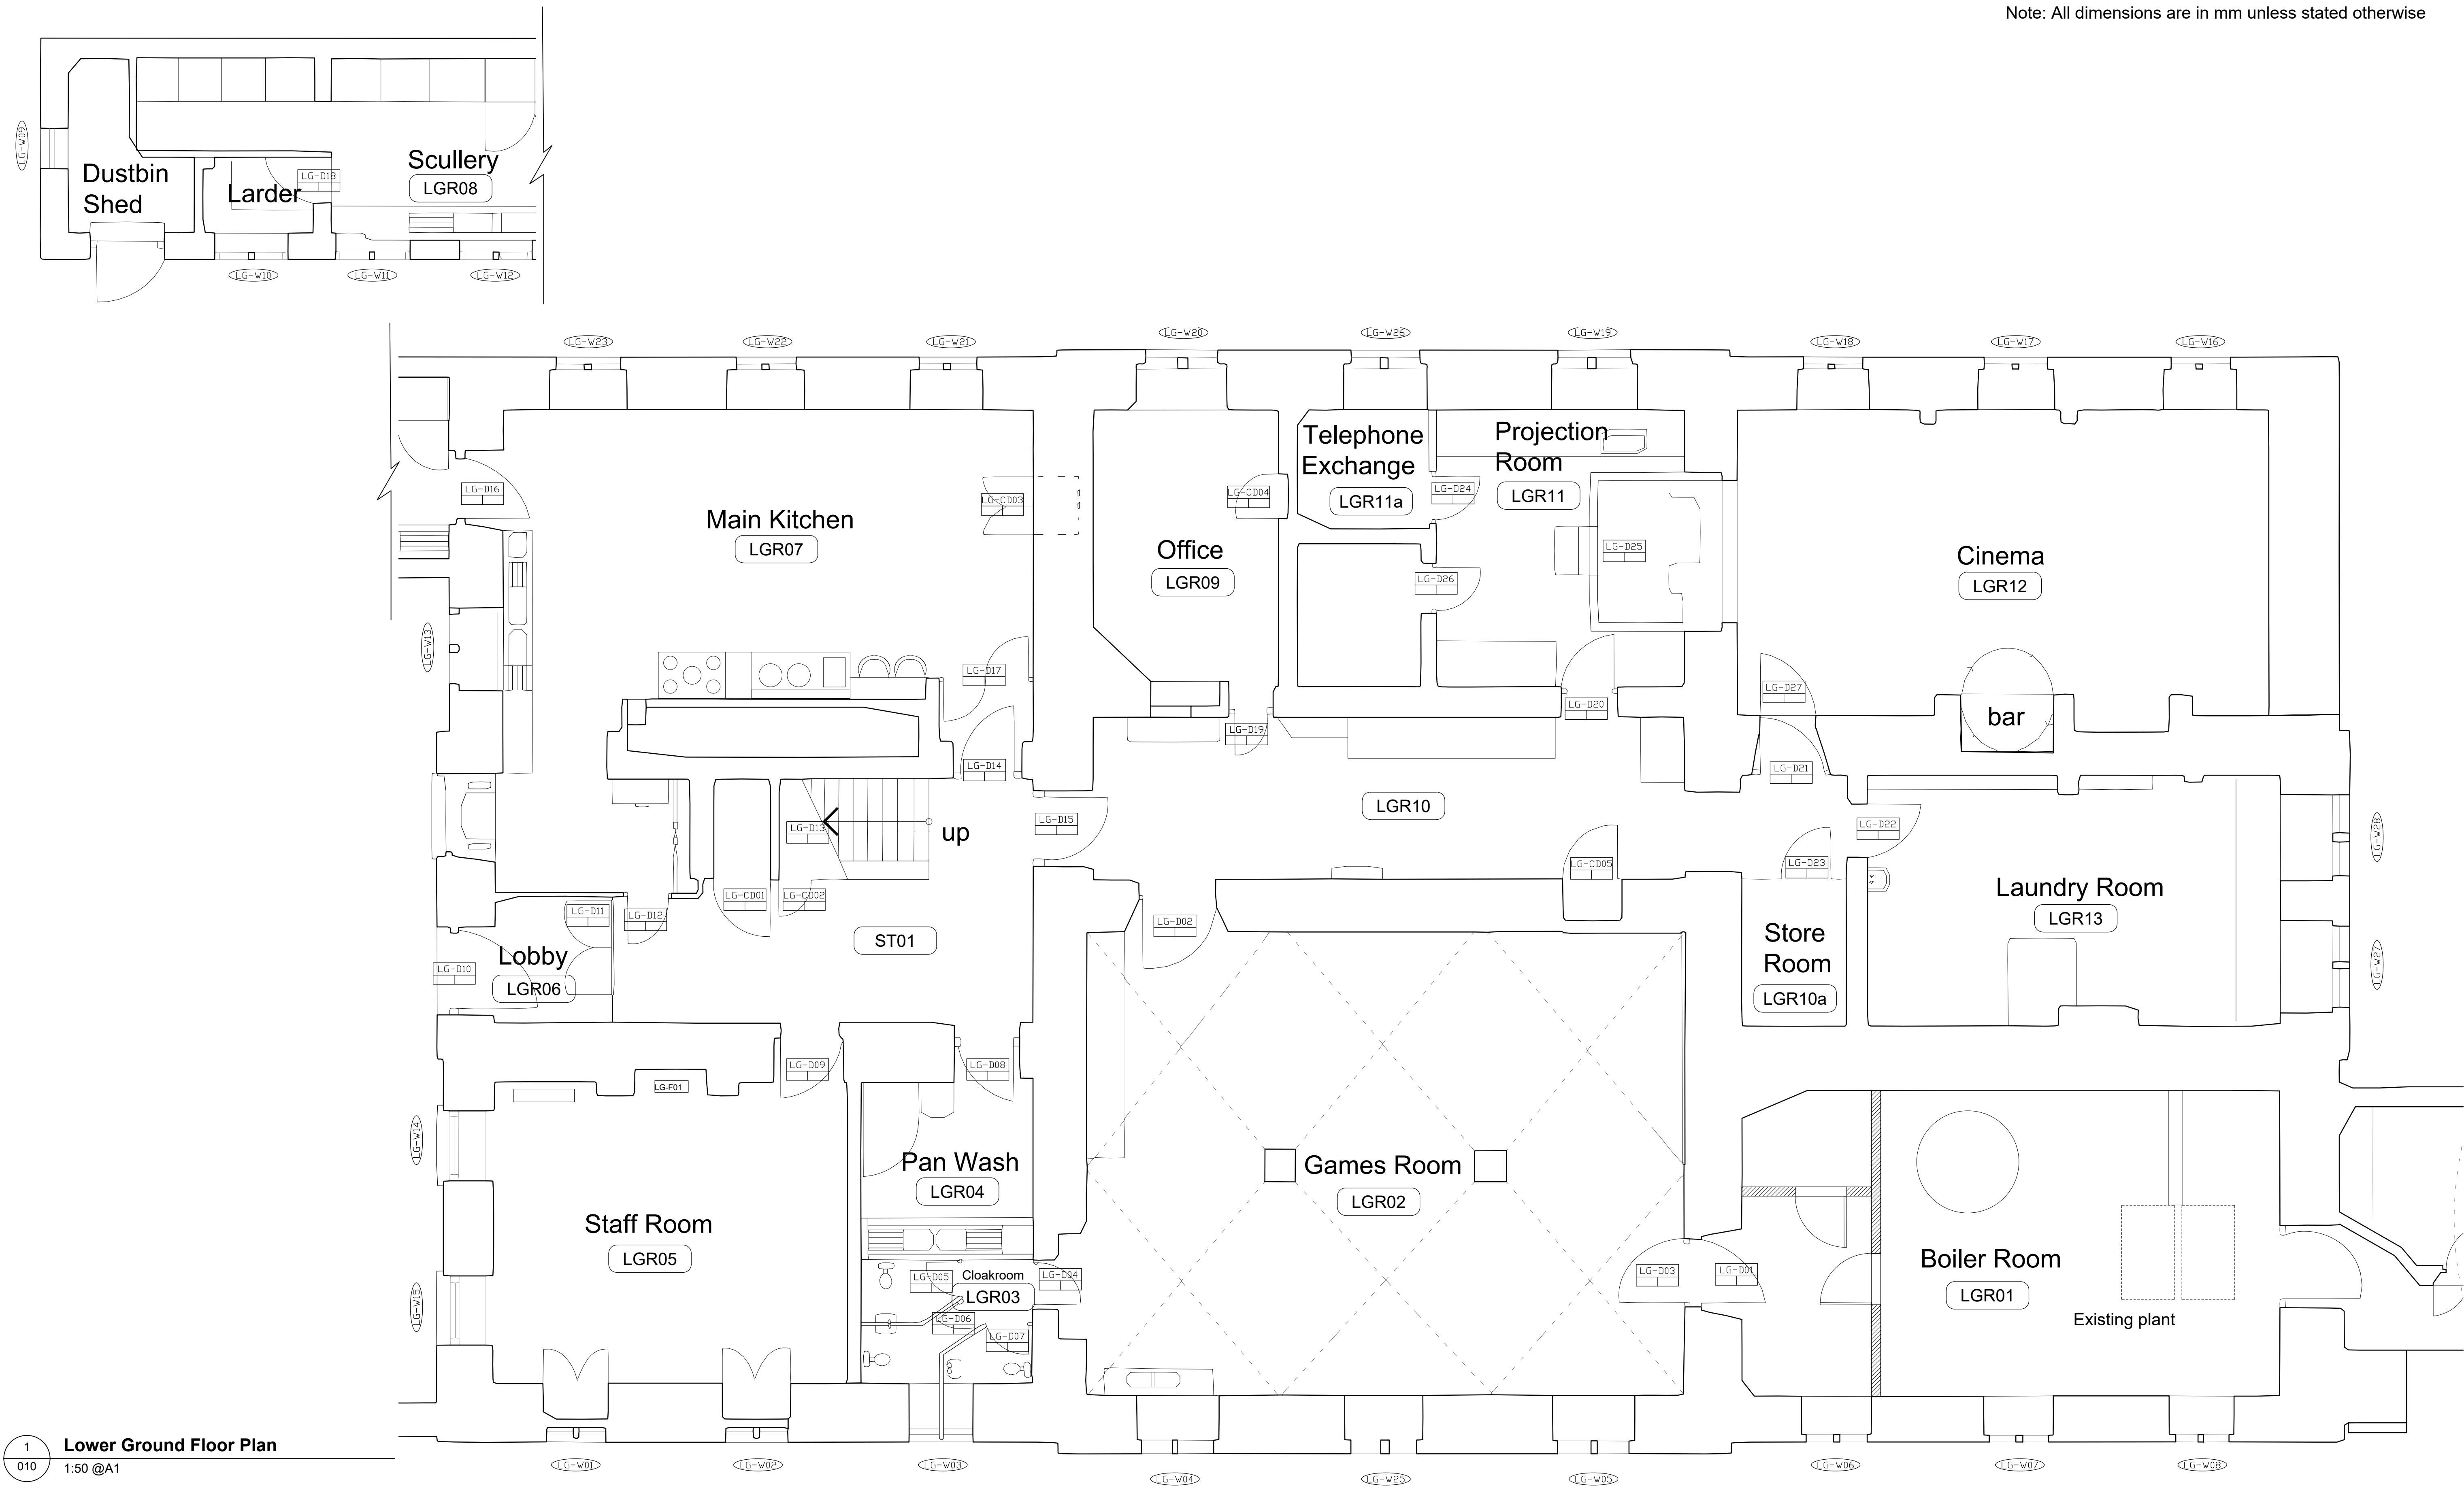

1
010

Lower Ground Floor Plan

1:50 @A1

DRAWING STATUS			NOTES	KEY	Status:	ISSUED FOR LBC		
<i>S : Survey = Survey</i>			<i>Do not scale.</i>		Project:	Ramsbury Manor Interiors		
<i>O : Outline = Outline/Scheme Drawings for proposals, budgets etc.</i>			<i>Contractor or subcontractor to check all dimensions on site before building or manufacture.</i>			263 HE-RMI		
<i>D : Development = Final Design drawings for approvals, billing, etc.</i>					Title:	EXISTING		
<i>P : Planning = Drawings issued for Planning, Listed Building, or Local Authority Consents</i>			<i>All drawings to be read in conjunction with all other professional drawings and specification.</i>		Drawn:	NH	Checked:	1:100
<i>C : Construction = Fully developed drawings issued under instruction for construction</i>			<i>Based on surveys carried out by :</i>		Revision:	*	Created:	10/04/26
<i>B : Building Control</i>					Project Ref:	Dwg no:	263/HE-RMI/010	
<i>T : Tender</i>					rev	date	notes	chk
<i>I : Information only</i>					rev	date	notes	chk