


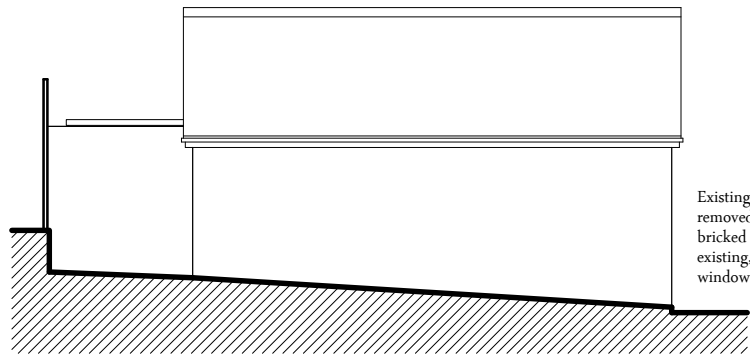


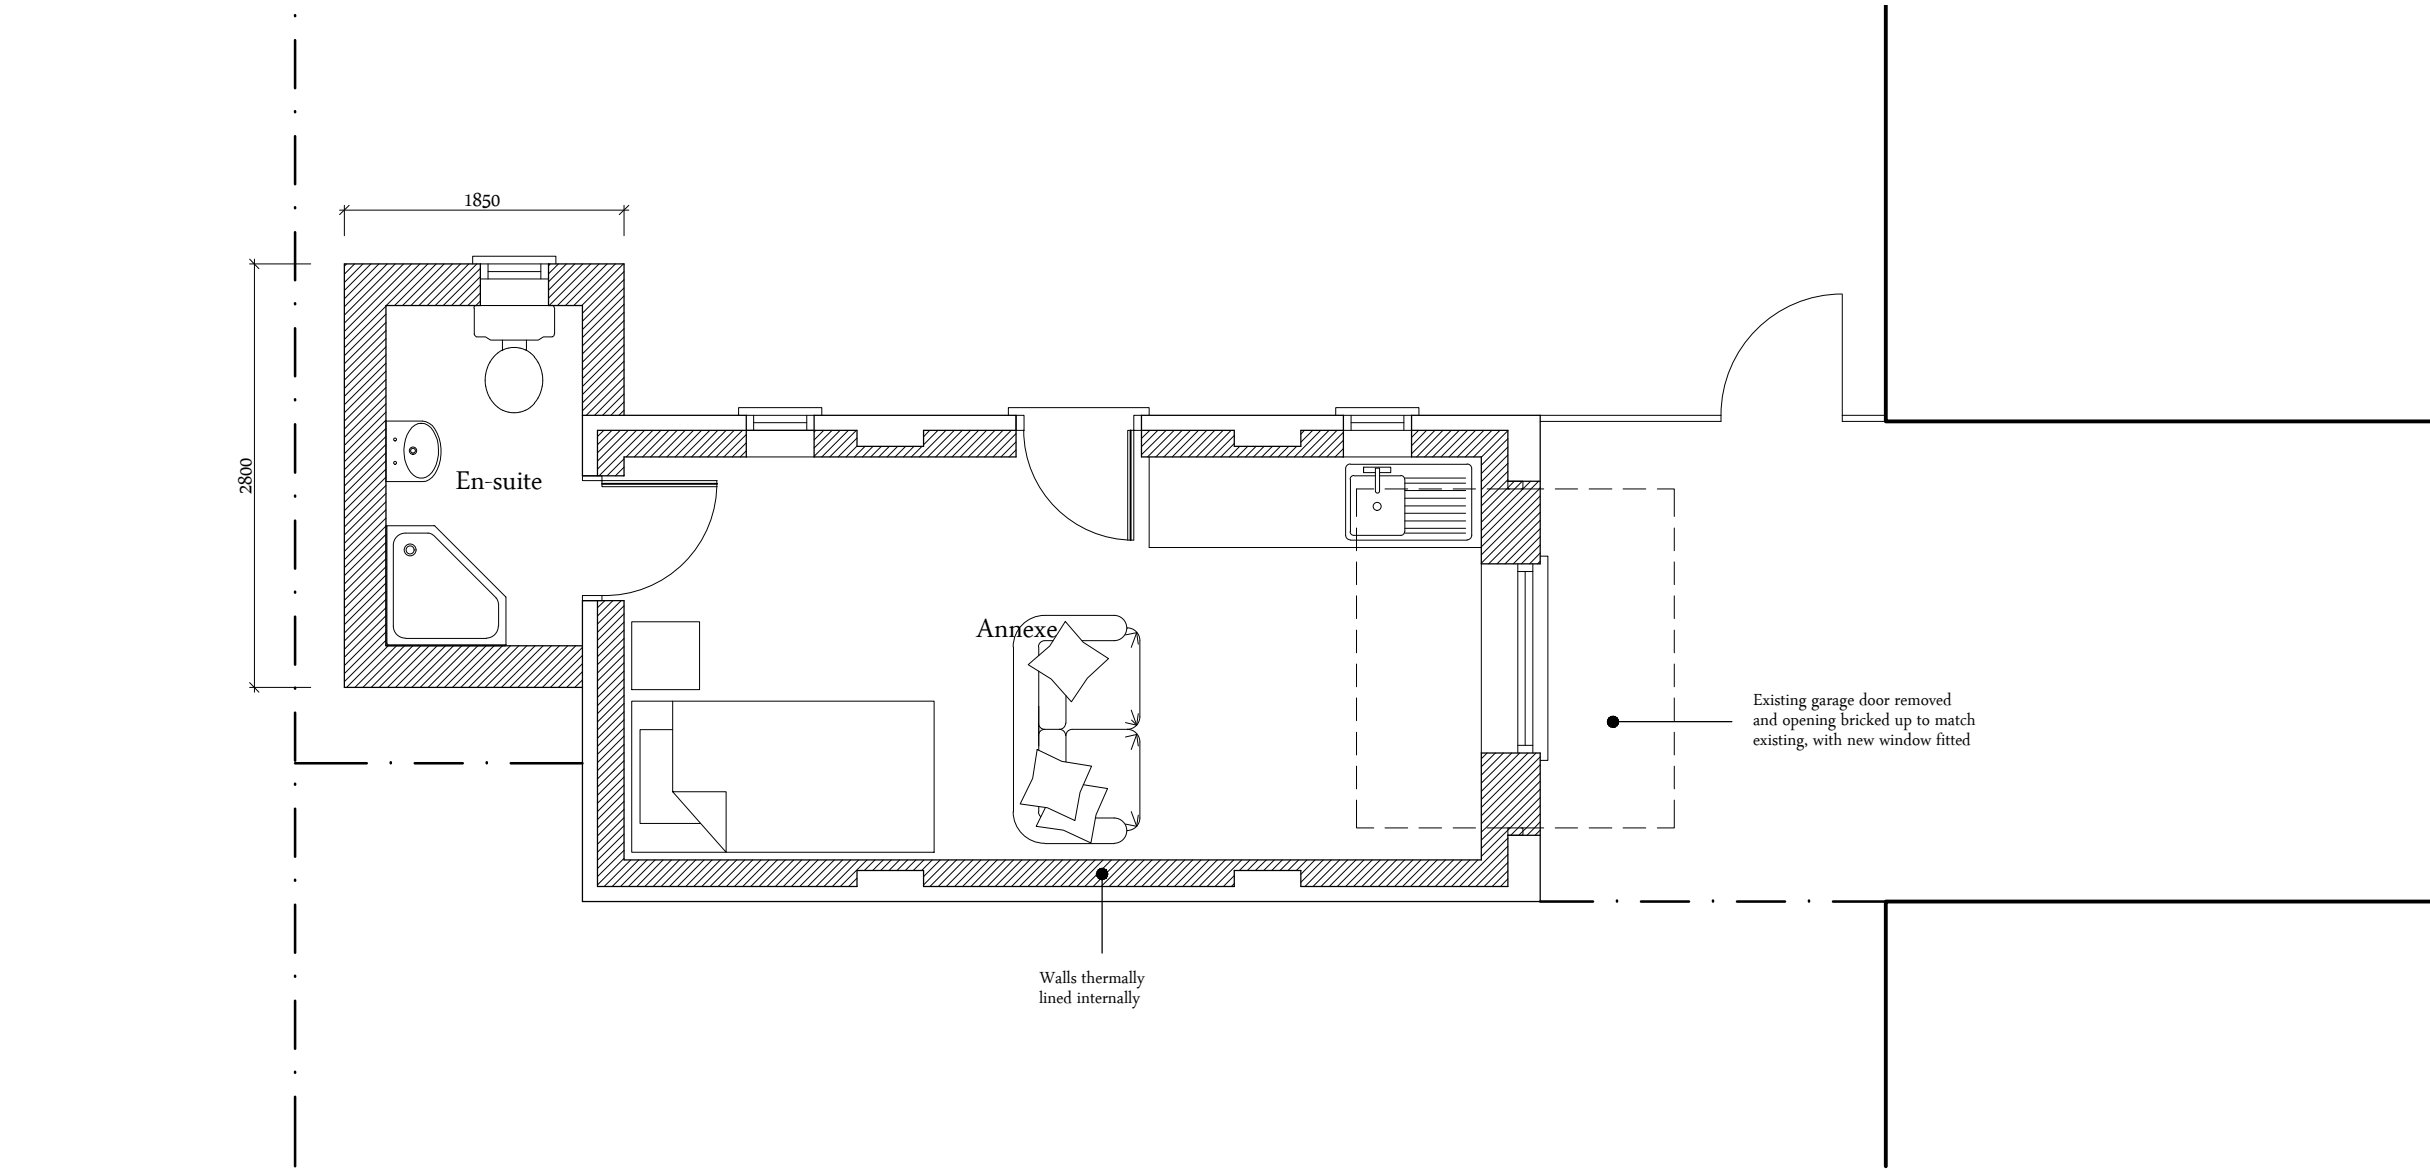


West Elevation

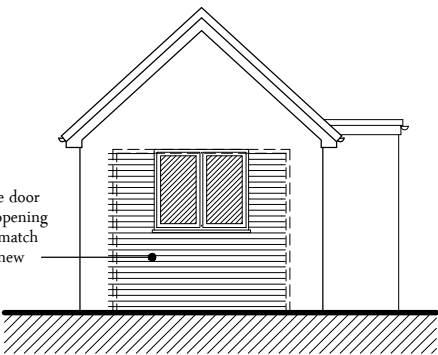

South Elevation

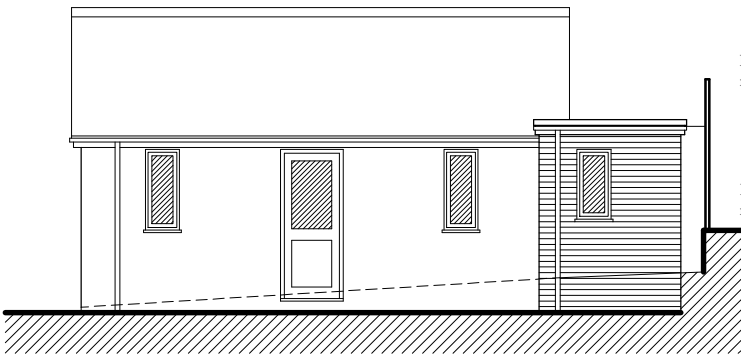

East Elevation

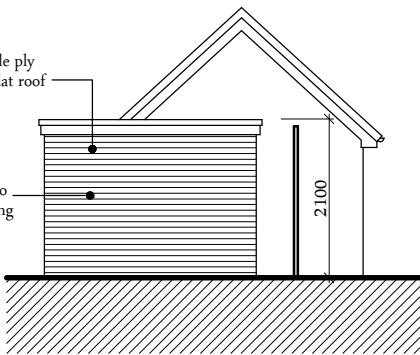

North Elevation

NOTES:

- This drawing is copyright of Larkham Design Ltd and must not be used without their permission.
- This drawing has been produced to support a planning application and should not be used for any other purpose

Metres

0 0.5 1 1.5 2

Scale Bar (1:50 at A3)

Metres

0 1 2 3 4 5

Scale Bar (1:100 at A3)

Rev	Amendment	Date

Field View Barn, Longhedge, Salisbury, Wilts. SP4 6RS

Tel: 01722 322193 info@larkhamdesign.co.uk www.larkhamdesign.co.uk

Client & Project Address:

Mr O Arya

2 Garland Mews,
Longhedge,
Salisbury, Wilts.
SP4 6SW

Project Description:

Proposed Garage Conversion
to form Annexe

Drawing Title:

Proposed Plan
& Elevations

Scale:

1:50 & 1:100 at A3

Drawing Ref:	Rev:
1069/PL/01	