


Note: All dimensions are in mm unless stated otherwise.

Sanitary ware and built in furniture to be removed only where necessary to assess the structure and fabric or to remove asbestos.

Fireplace hearths to be removed only where needed to assess the structure or the condition of the fabric, or to clear asbestos.

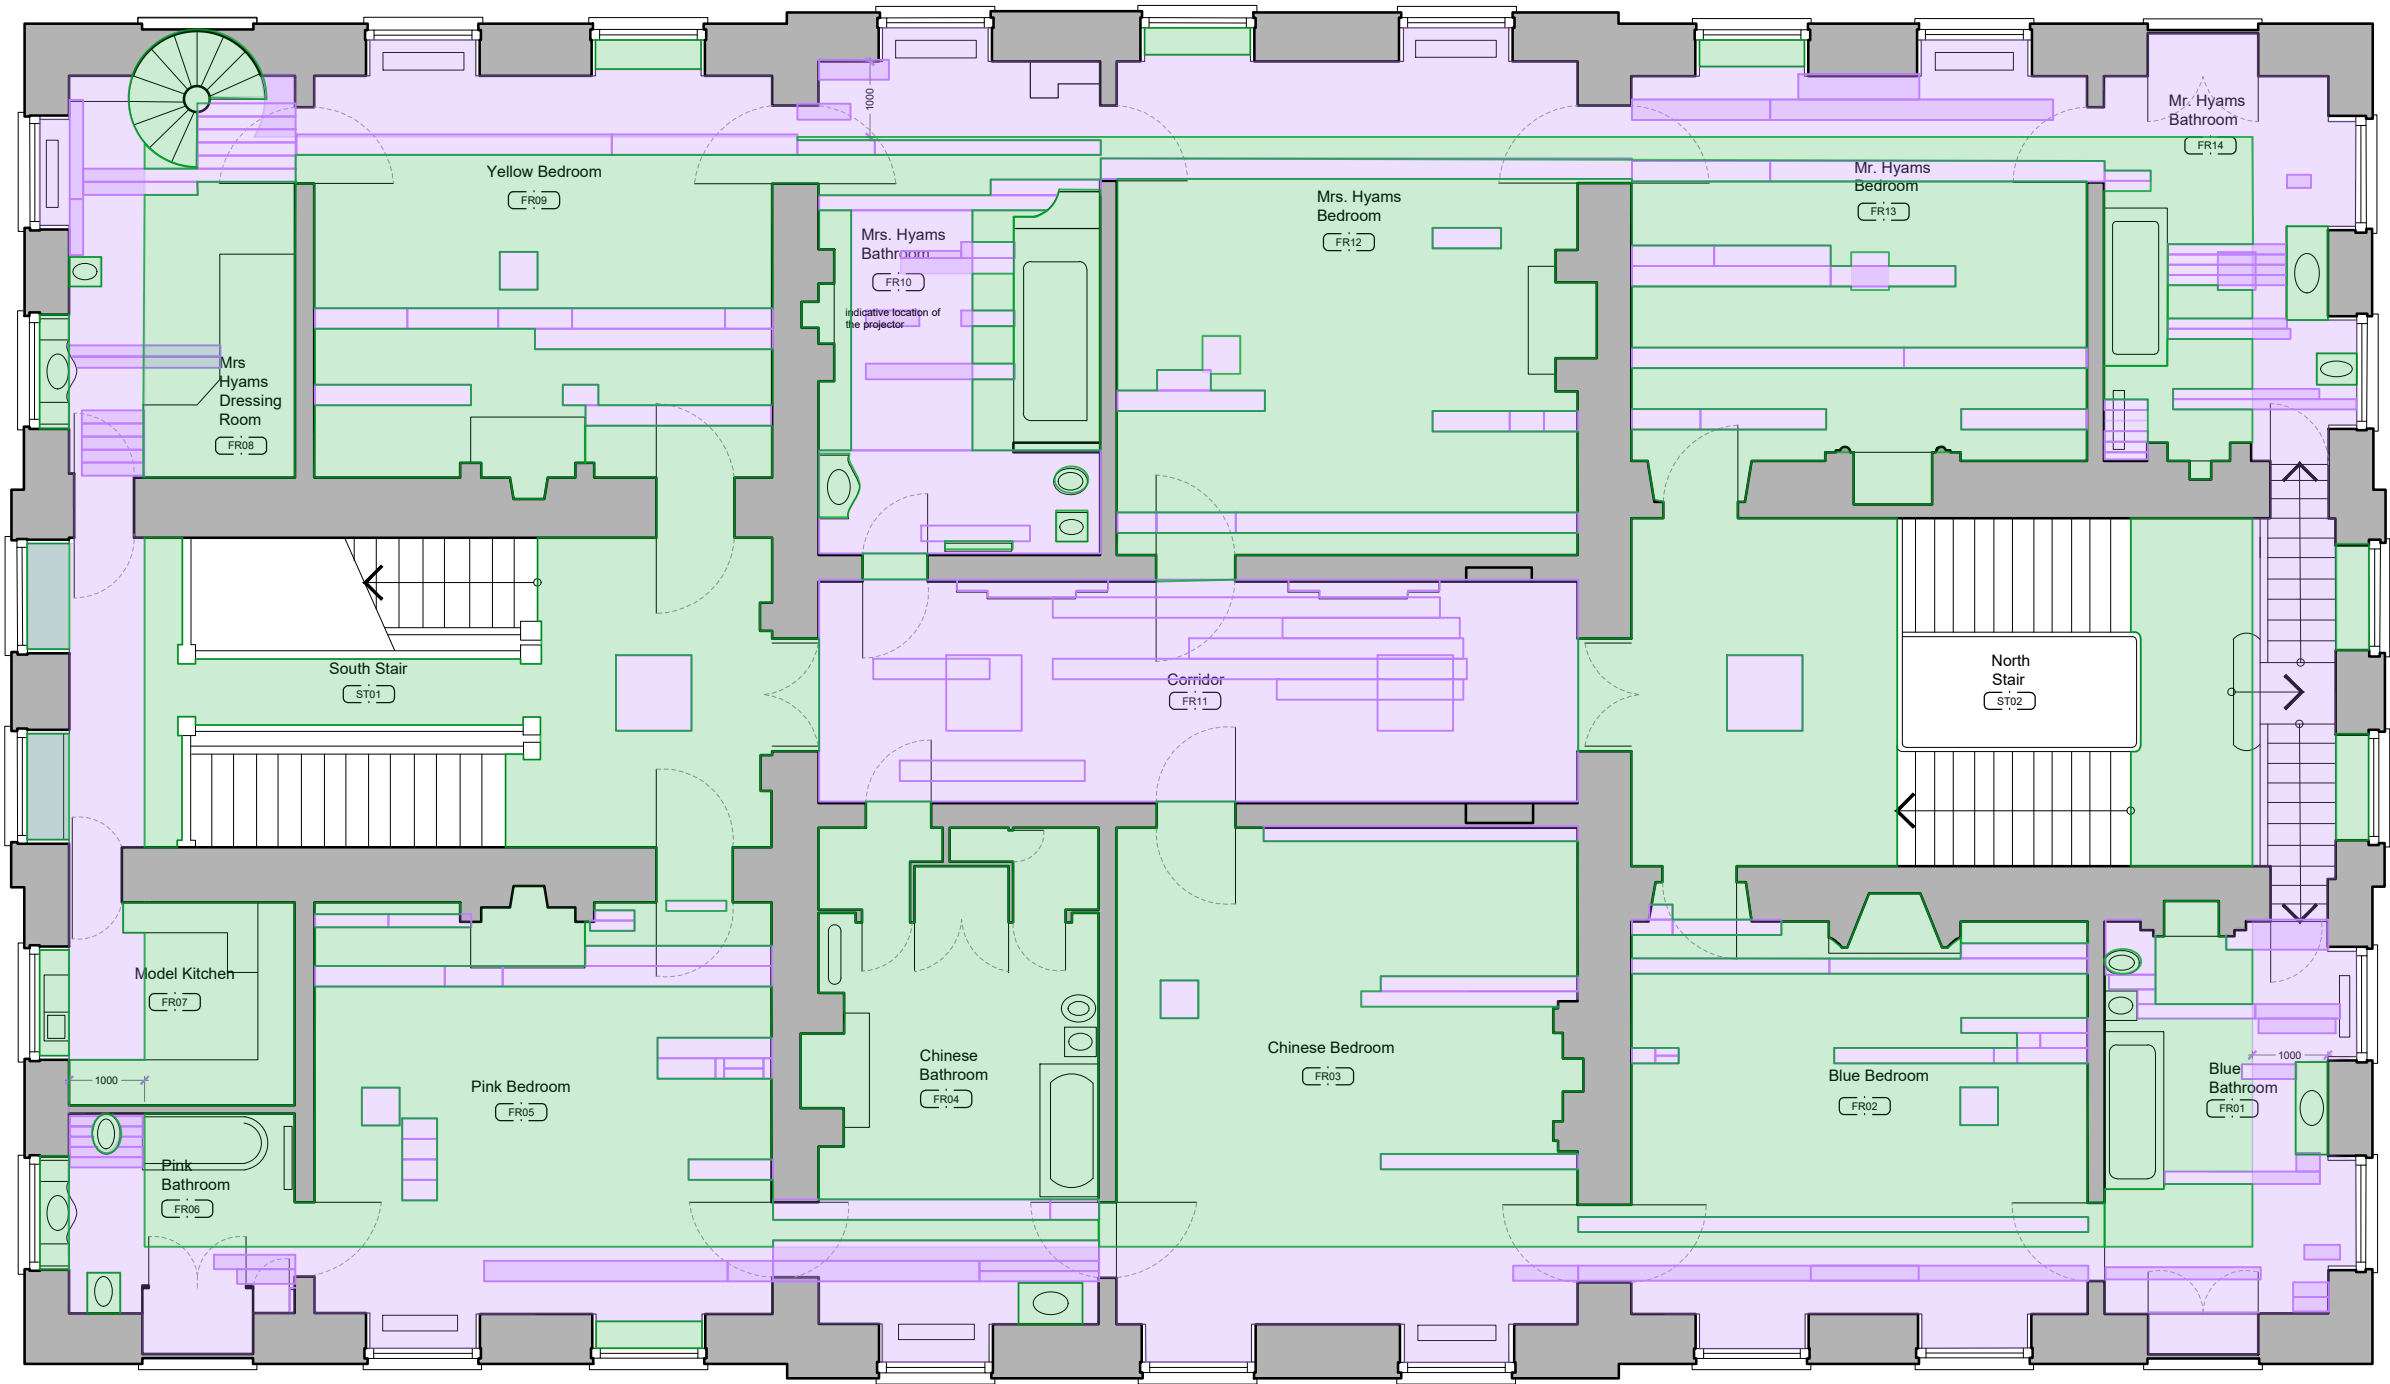

First Floor Plan

DRAWING STATUS		NOTES		KEY		REVISIONS		REVISIONS		ISSUED FOR LBC	
<i>S</i> : Survey = Survey <i>O</i> : Outline = Outline/Scheme Drawings for proposals, budgets etc. <i>D</i> : Development = Final Design drawings for approvals, billing, etc. <i>P</i> : Planning = Drawings issued for Planning, Listed Building, or Local Authority Consents <i>C</i> : Construction = Fully developed drawings issued under instruction for construction <i>B</i> : Building Control <i>T</i> : Tender <i>I</i> : Information only		<i>Do not scale.</i> Contractor or subcontractor to check all dimensions on site before building or manufacture. All drawings to be read in conjunction with all other professional drawings and specification. Based on surveys carried out by :		Area with permission to open up Requested area to open up and asbestos removal		29.11.24 Preliminary issue CS 06.01.25 Scale bar added HT Issued for discussion PC 30/04/26 Issued for LBC PC		CS HT PC		Status: ISSUED FOR LBC Project: Ramsbury Manor 263 HE RMI Title: Proposed Opening Up First Floor Plan Scale(A1): 1:100 Scale(A3): 1:100 Drawn: HT Checked: PC Project Ref: 263 HE RMI 407 Revision: C Created: 21/06/24 PEREGRINE BRYANT ARCHITECTURE & BUILDING CONSERVATION The Courtyard, Fulham Palace, Bishop's Avenue, London SW6 6EA T: 020 7384 2111 F: 020 7384 2112 E: info@peregrine-bryant.co.uk	
rev	date	notes	chk	rev	date	notes	chk	rev	date	notes	chk