


Note: All dimensions are in mm unless stated otherwise.

Sanitary ware and built in furniture to be removed only where necessary to assess the structure and fabric or to remove asbestos.

Fireplace hearths to be removed only where needed to assess the structure or the condition of the fabric, or to clear asbestos.

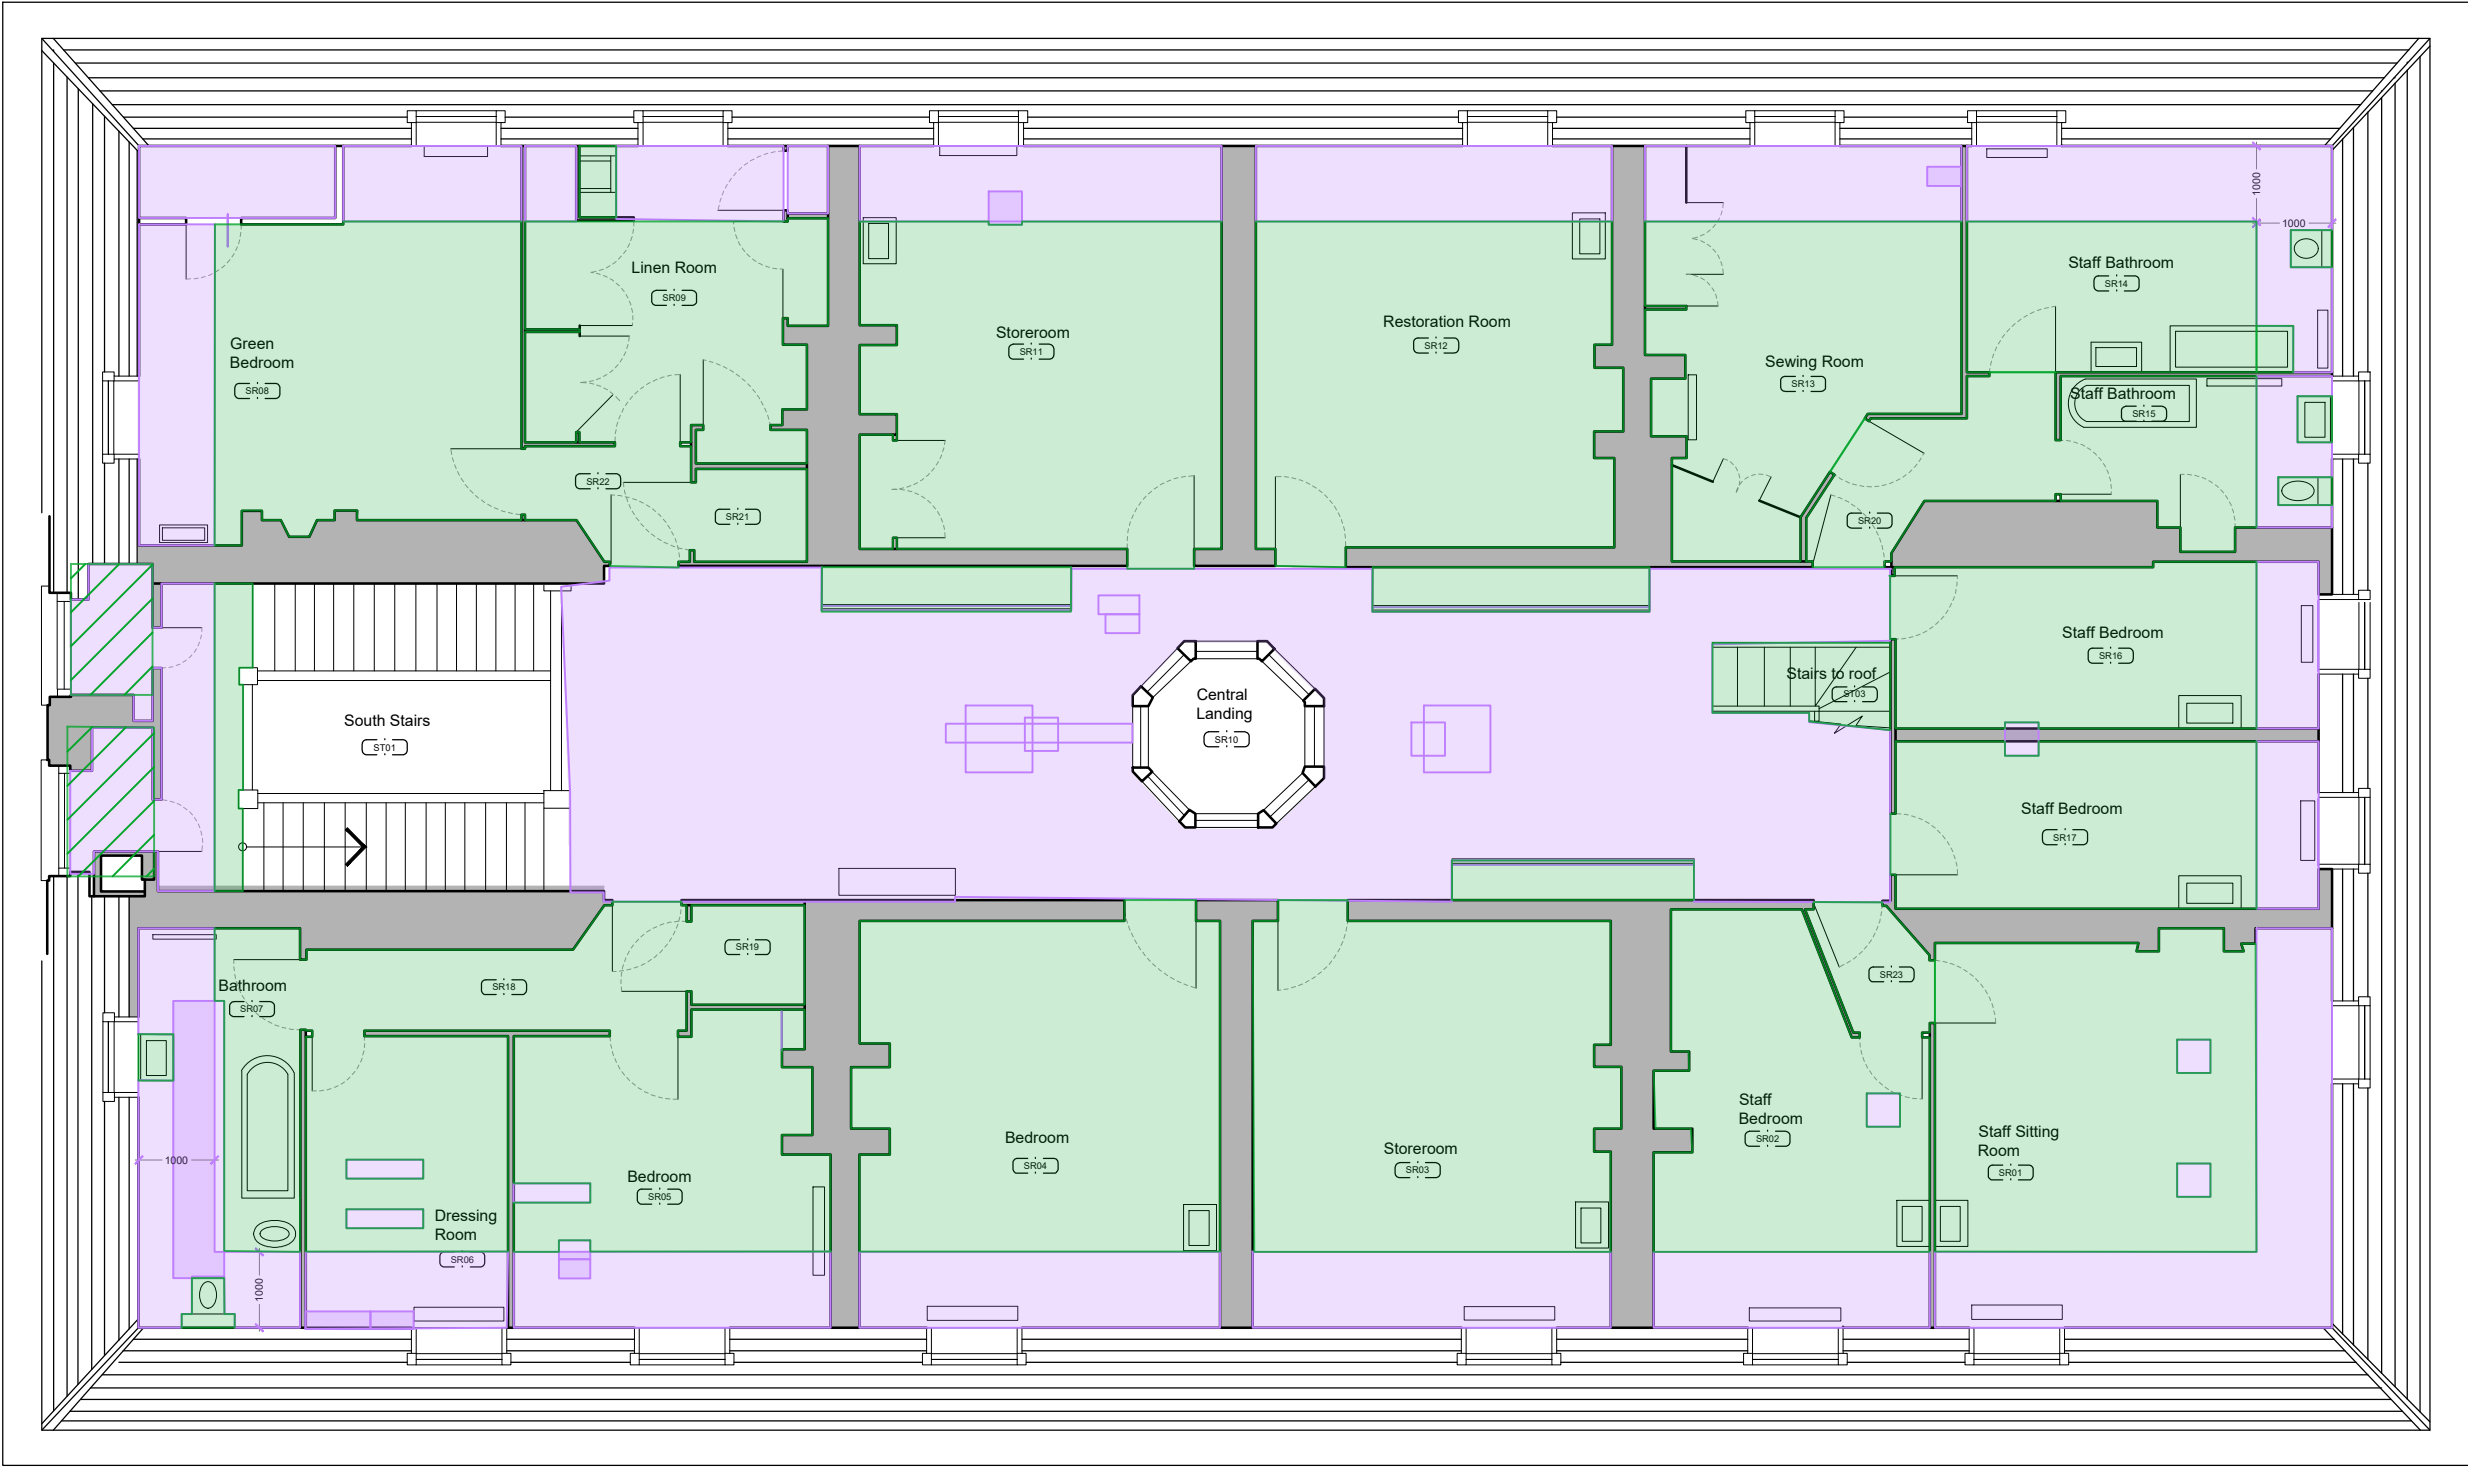

Second Floor Plan



DRAWING STATUS		NOTES		KEY		REVISIONS			REVISIONS			Status: ISSUED FOR LBC		
S: Survey = Survey		Do not scale.		Area with permission to open up		29.11.24 Preliminary issue CS			Project: Ramsbury Manor 263 HE RMI			Title: Proposed Opening Up Second Floor Plan		
O: Outline = Outline/Scheme Drawings for proposals, budgets etc.		Contractor or subcontractor to check all dimensions on site before building or manufacture.		Requested area to open up and asbestos removal		06.01.25 Scale bar added HT			Scale(A1): Scale(A3): Drawn: HT Checked: PC			Project Ref: 263 HE RMI 408		
P: Planning = Drawings issued for Planning, Listed Building, or Local Authority Consents		All drawings to be read in conjunction with all other professional drawings and specification.		Area where asbestos in buildup is to be removed		B Issued for discussion PC			Revision: C Created: 21/06/24			PEREGRINE BRYANT ARCHITECTURE & BUILDING CONSERVATION		
C: Construction = Fully developed drawings issued under instruction for construction		Based on surveys carried out by:				C 30/04/26 Issued for LBC PC			The Courtyard, Fulham Palace, Bishop's Avenue, London SW6 6EA			1 020 7384 2111 F 020 7384 2112 E info@peregrine-bryant.co.uk		
B: Building Control						rev date notes			chk rev date notes			chk		
T: Tender														
I: Information only														