



Note: All dimensions are in mm unless stated otherwise.

Sanitary ware and built in furniture to be removed only where necessary to assess the structure and fabric or to remove asbestos.

Fireplace hearths to be removed only where needed to assess the structure or the condition of the fabric, or to clear asbestos.

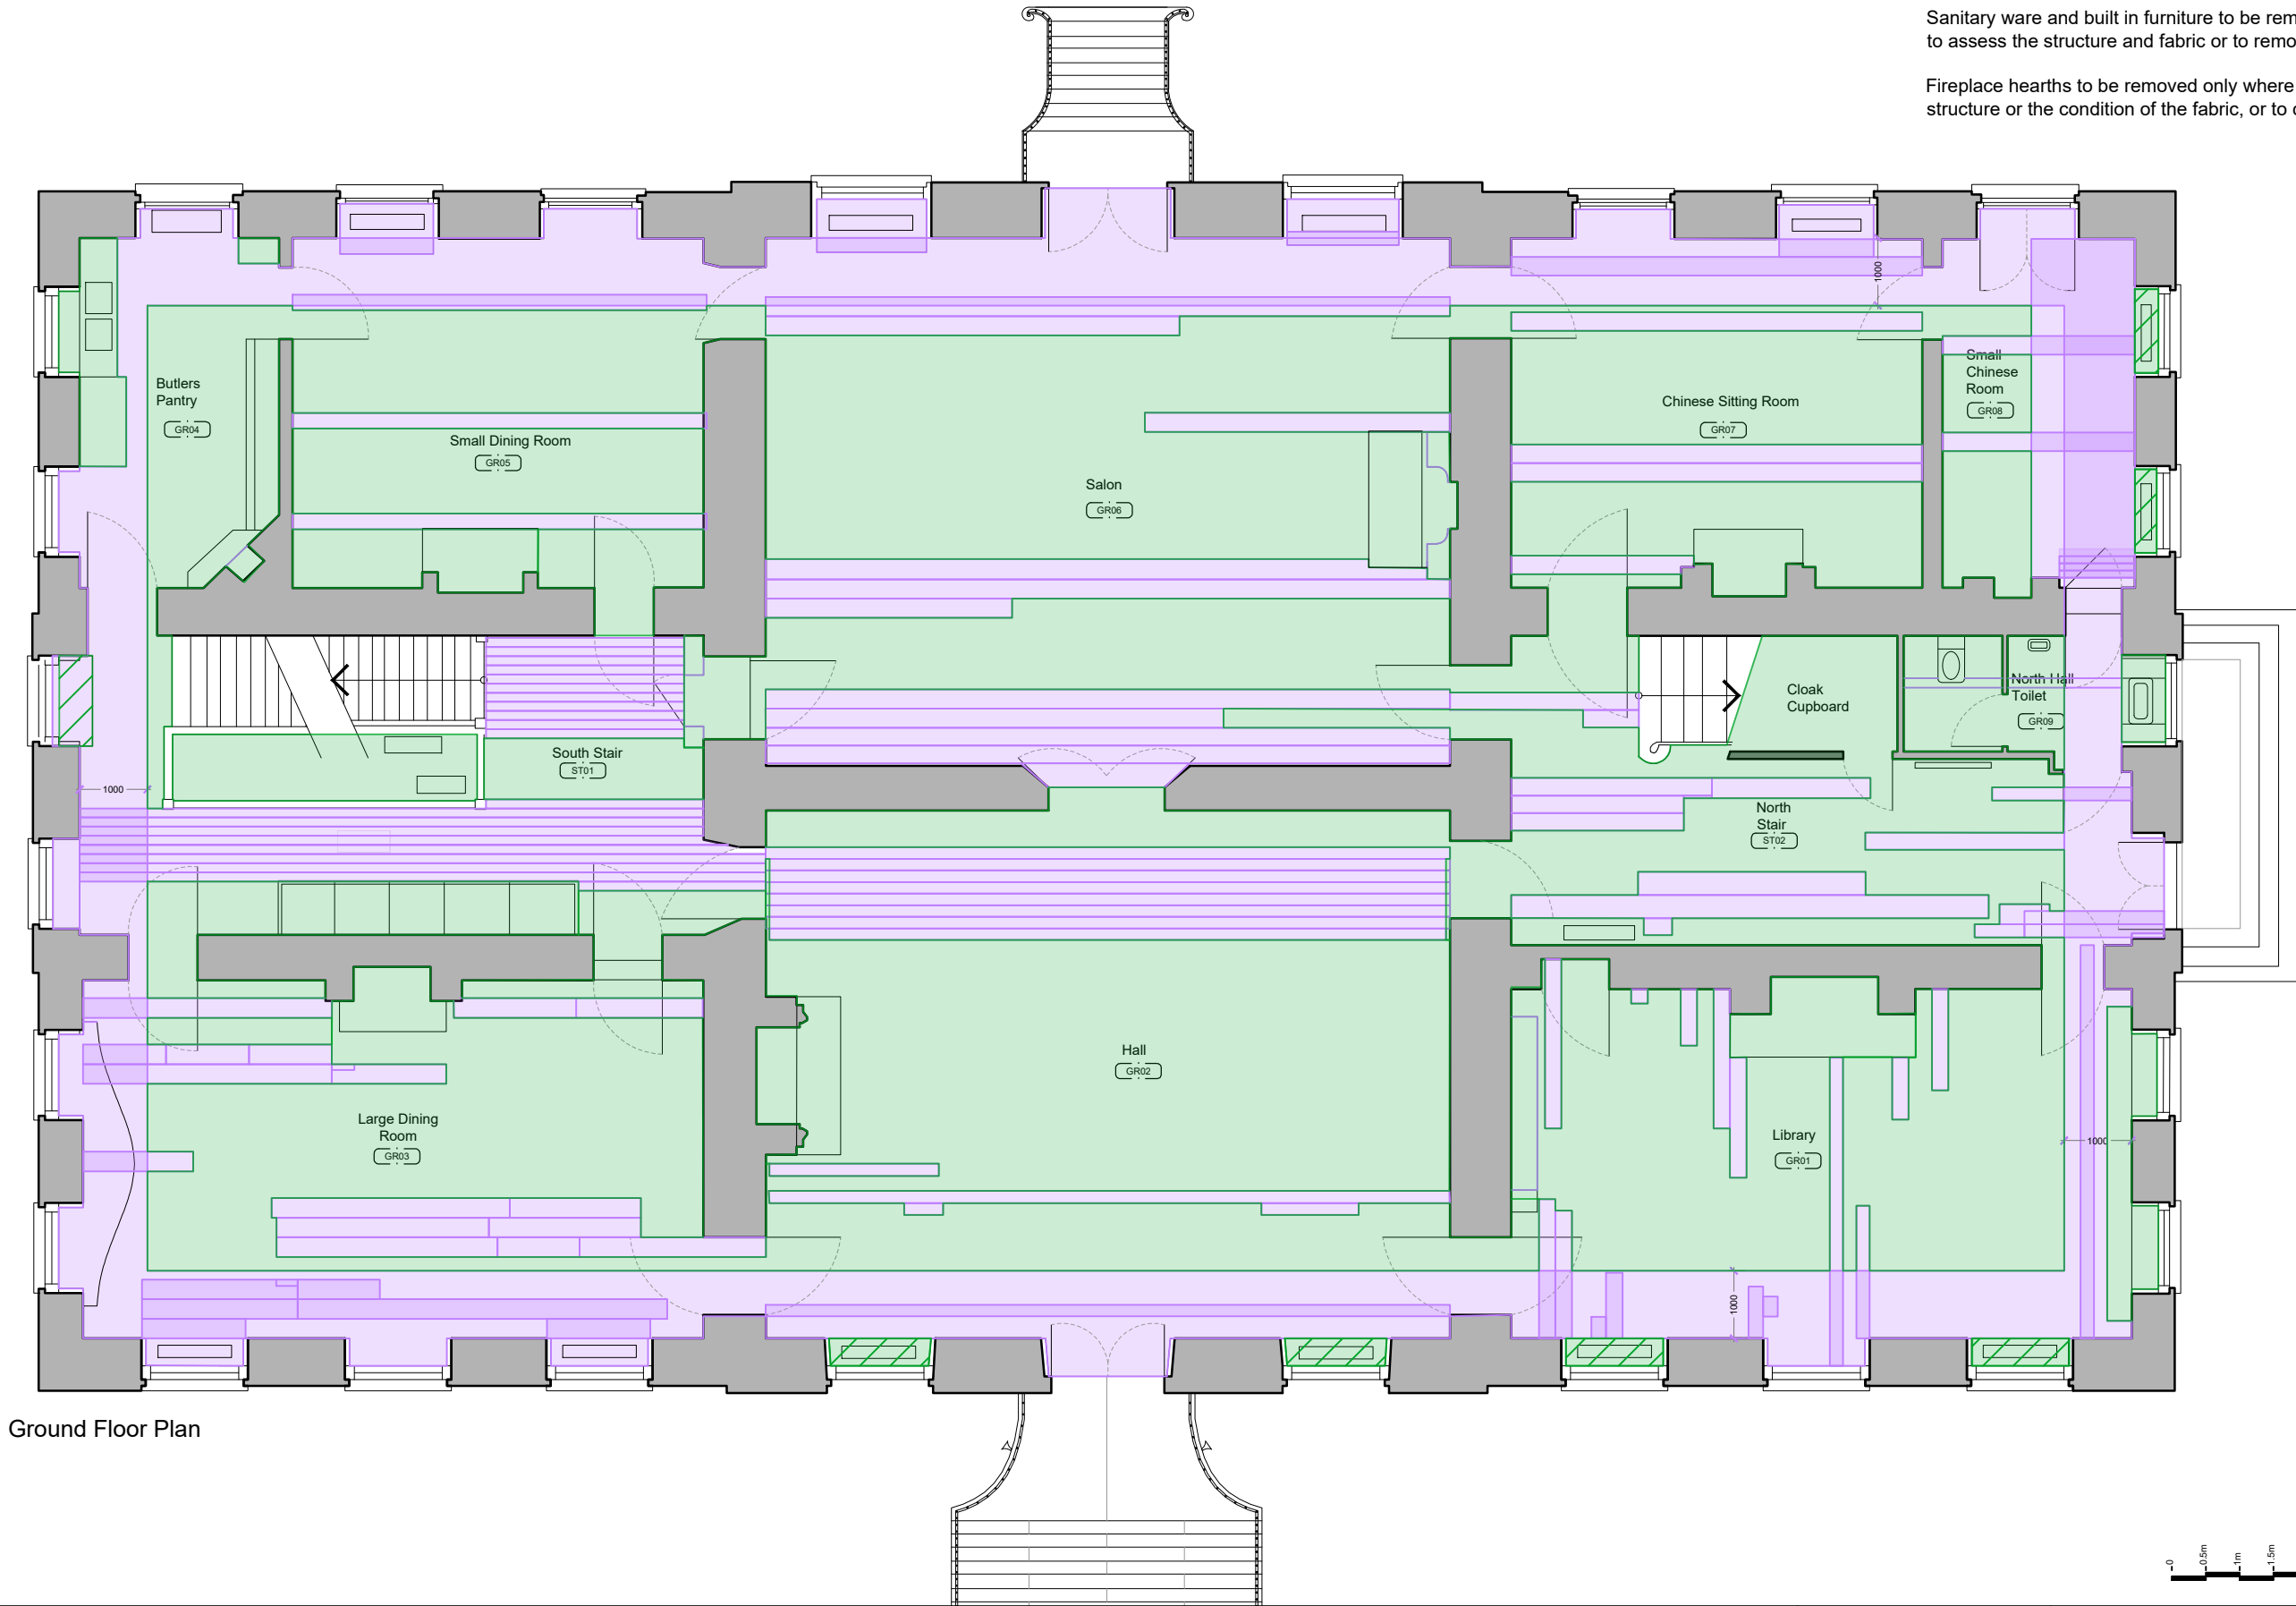

Ground Floor Plan

 

DRAWING STATUS		NOTES		KEY		REVISIONS		REVISIONS		Status: ISSUED FOR LBC	
S: Survey = Survey		Do not scale.		Area with permission to open up		29.11.24 Preliminary issue		CS		Project: Ramsbury Manor	
O: Outline = Outline/Scheme Drawings for proposals, budgets etc.		Contractor or subcontractor to check all dimensions on site before building or manufacture.		Requested area to open up and asbestos removal		06.01.25 Scale bar added		HT		263 HE RMI	
D: Development = Final Design drawings for approvals, billing, etc.		All drawings to be read in conjunction with all other professional drawings and specification.		Area where asbestos in build up is to be removed		Issued for discussion		PC		Title: Proposed Opening Up Ground Floor Plan	
P: Planning = Drawings issued for Planning, Listed Building, or Local Authority Consents		Based on surveys carried out by:				30/04/26 Issued for LBC		PC		Scale(A1): 1:100	
C: Construction = Fully developed drawings issued under instruction for construction										Drawn: HT	
B: Building Control										Checked: PC	
T: Tender										Revision: C	
I: Information only										Created: 21/06/24	
										PEREGRINE BRYANT	
										ARCHITECTURE & BUILDING CONSERVATION	
										The Courtyard, Fulham Palace, Bishop's Avenue, London SW6 6EA	
										1 020 7384 2111 F 020 7384 2112 E info@peregrine-bryant.co.uk	