




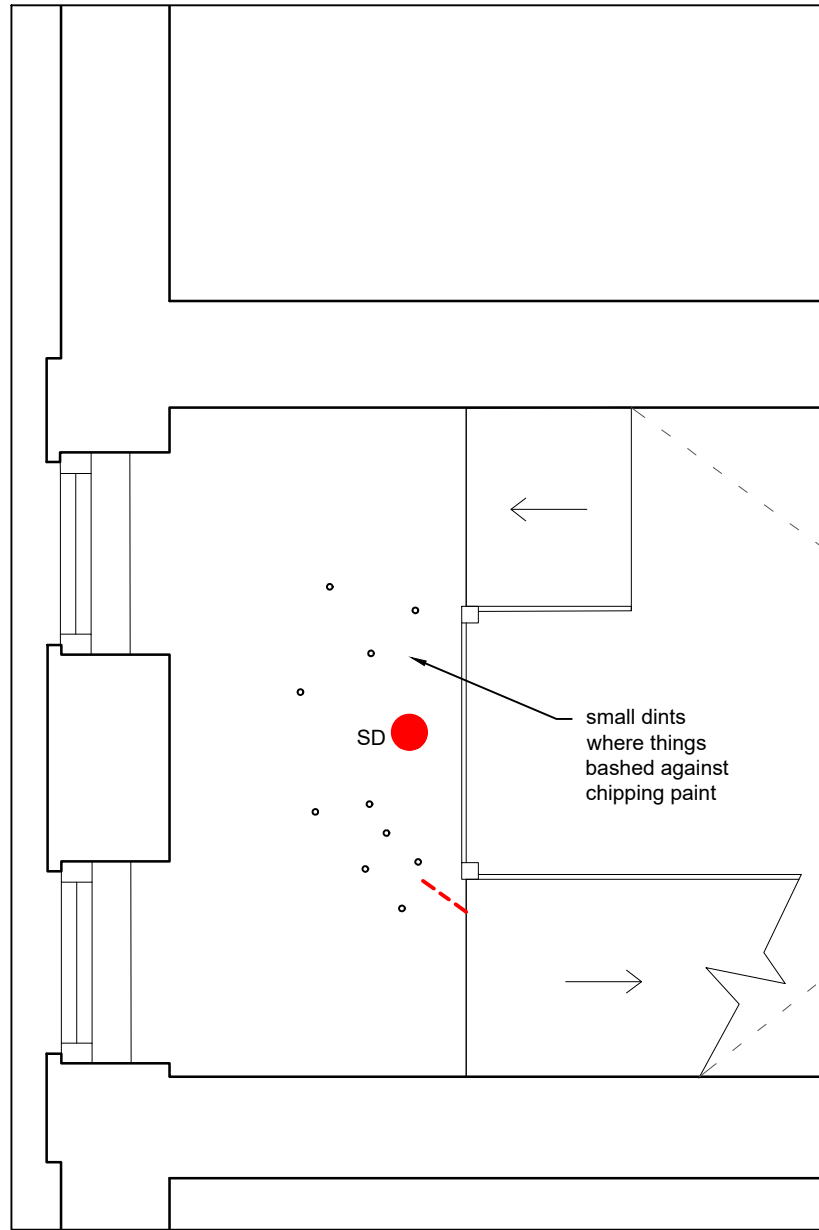

Mezzanine Reflected Ceiling Plan

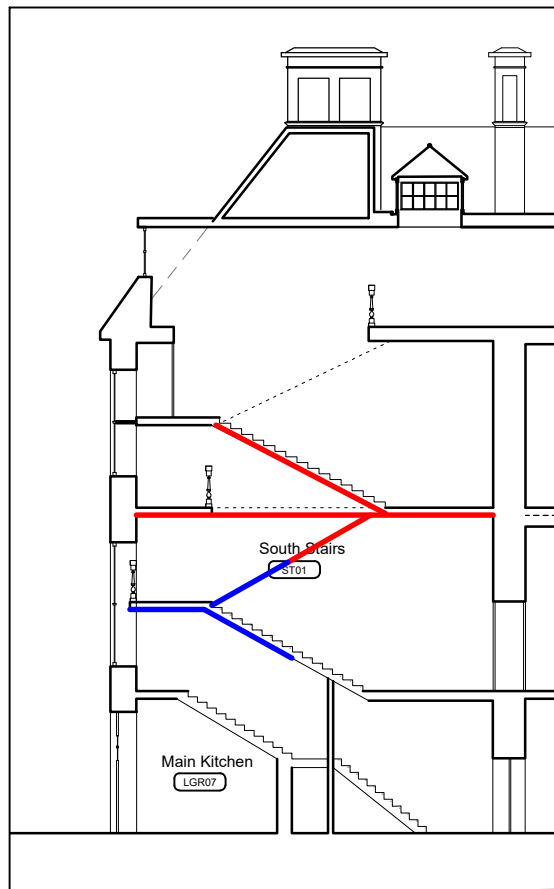

ST01 Ceiling Key Red: Ground Floor RCP
Blue: Mezzanine RCP

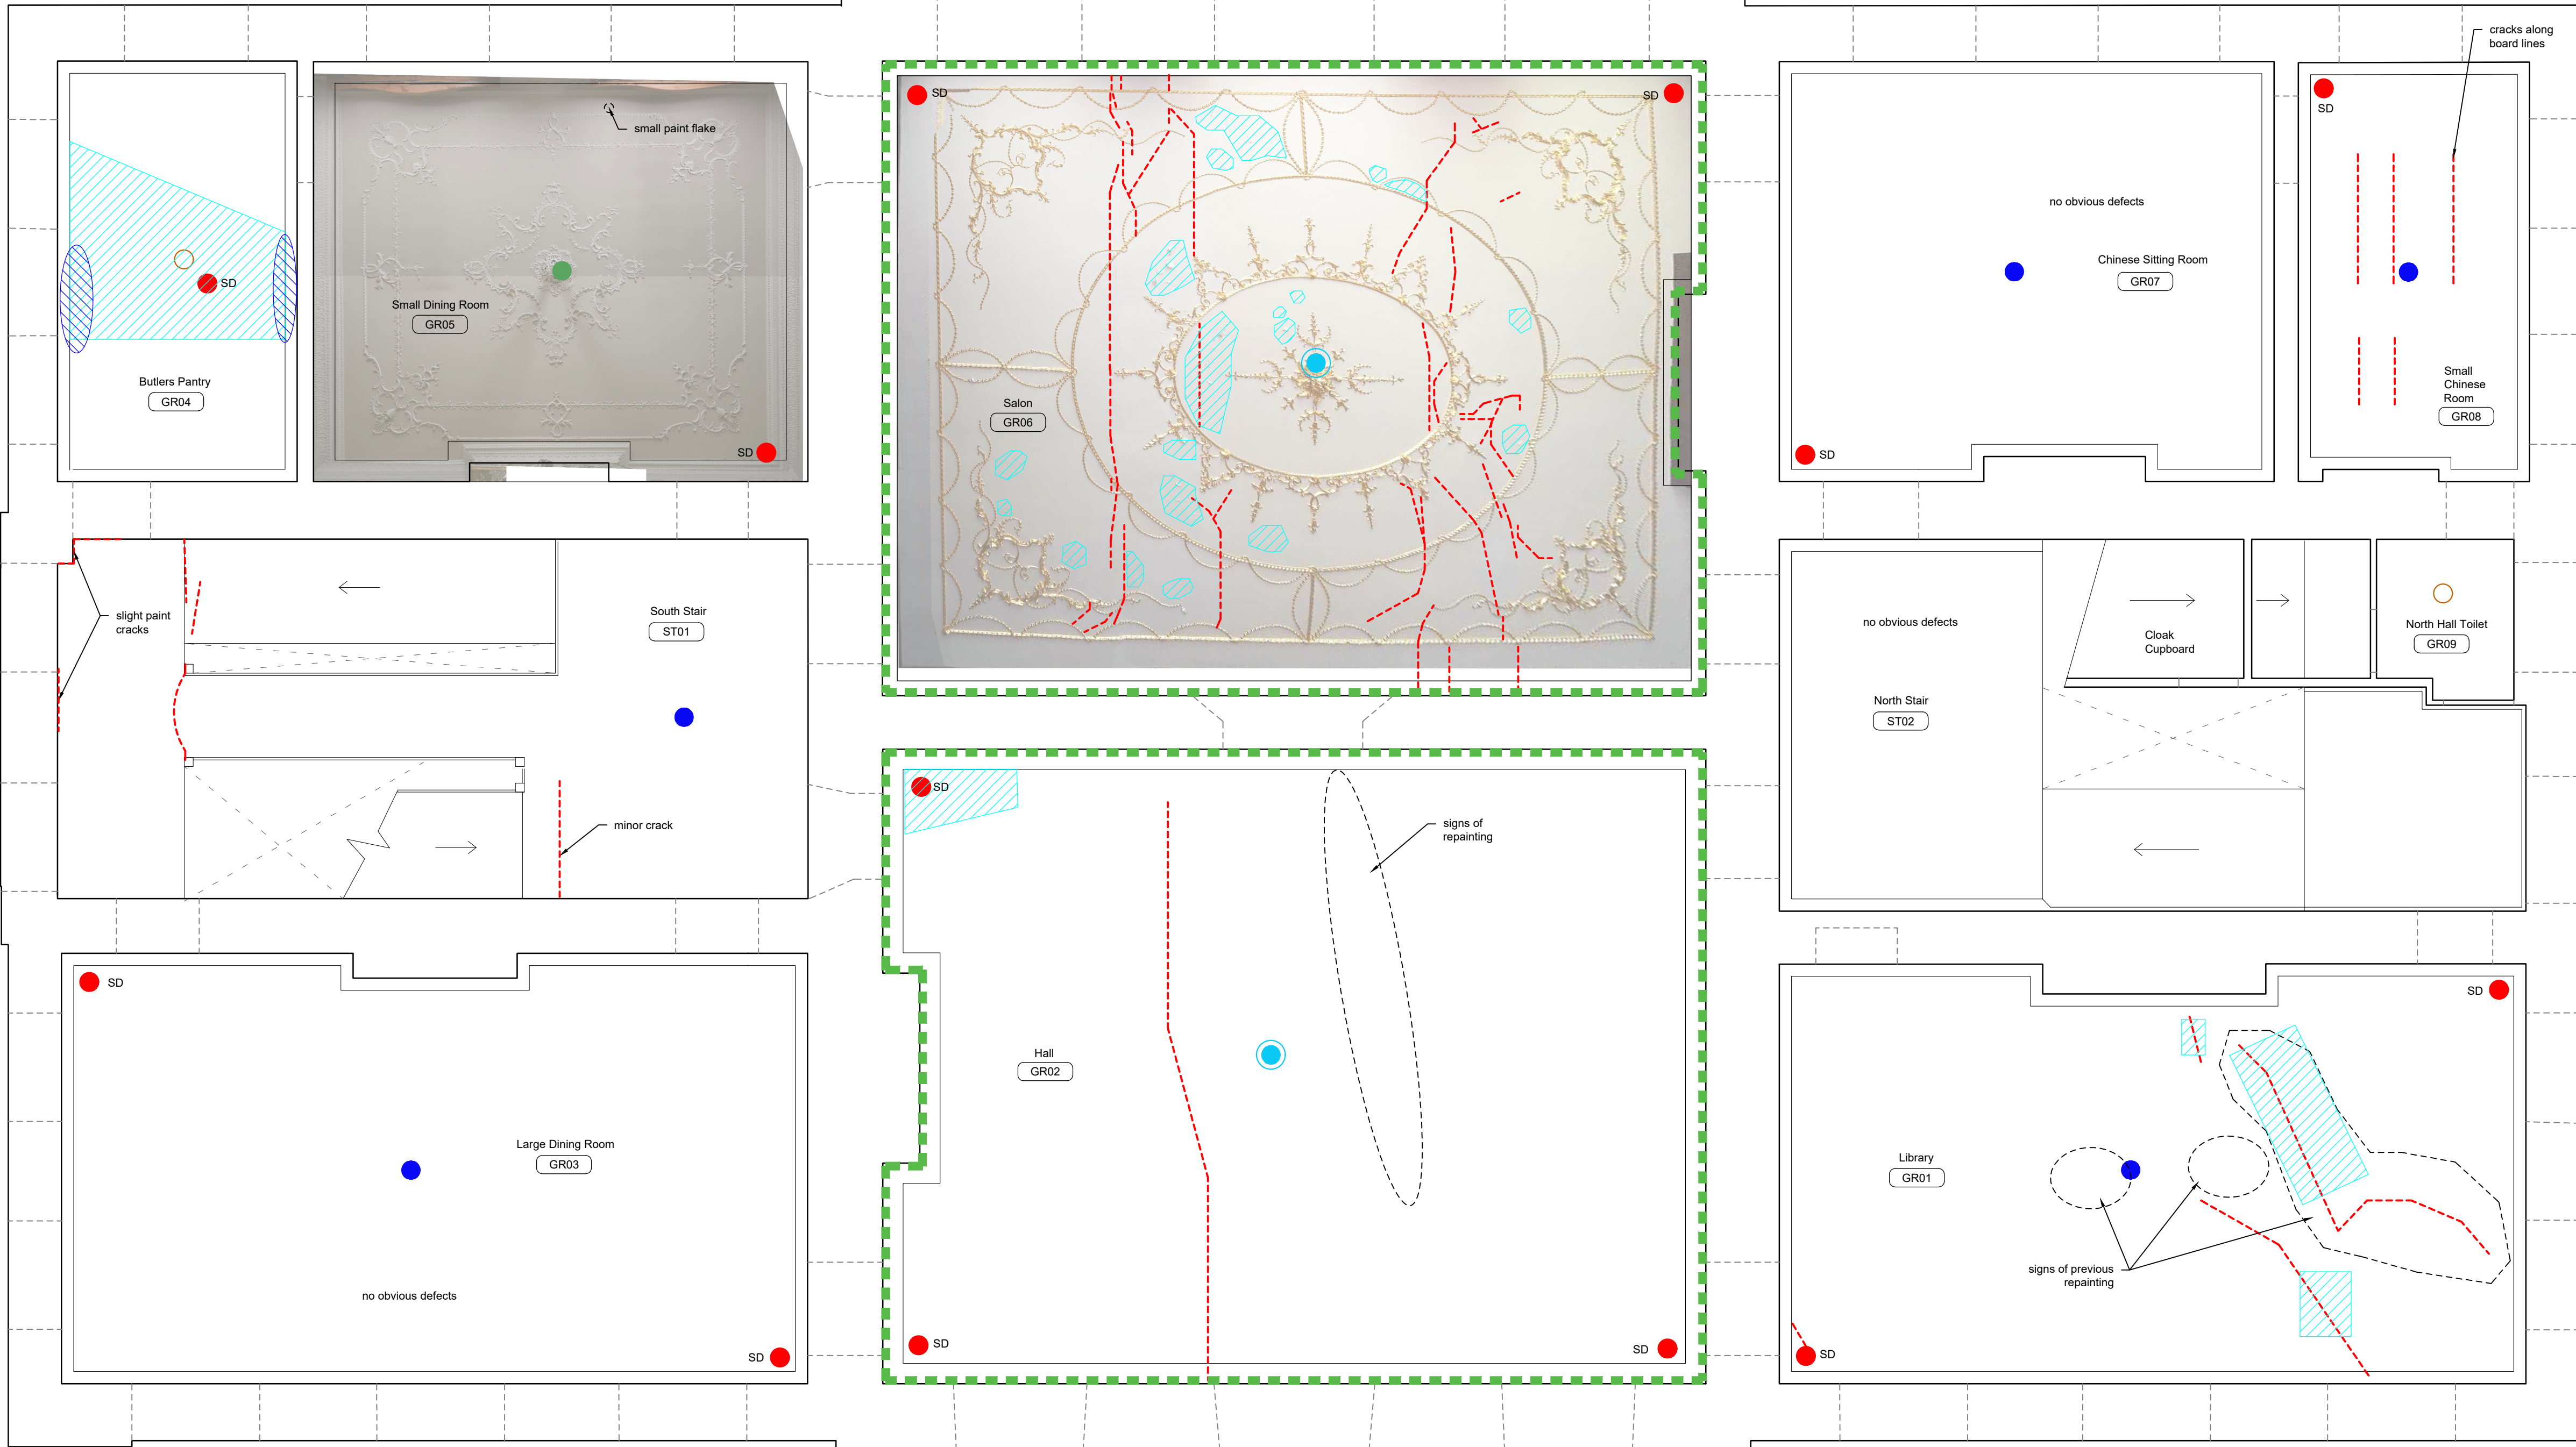

Ground Floor Reflected Ceiling Plan

DRAWING STATUS		NOTES		SCALE BAR		REVISIONS		REVISIONS		Status: ISSUED FOR LBC	
<i>S</i> : Survey = Survey <i>O</i> : Outline = Outline/Scheme Drawings for proposals, budgets etc. <i>D</i> : Development = Final Design drawings for approvals, billing, etc. <i>P</i> : Planning = Drawings issued for Planning, Listed Building, or Local Authority Consents <i>C</i> : Construction = Fully developed drawings issued under instruction for construction <i>B</i> : Building Control <i>T</i> : Tender <i>I</i> : Information only		<i>Do not scale.</i> <i>Contractor or subcontractor to check all dimensions on site before building or manufacture.</i> <i>All drawings to be read in conjunction with all other professional drawings and specification.</i> <i>Based on surveys carried out by:</i>		0 500mm 1000mm 2000mm N		* 30/04/26 Issued for LBC PC				Project: Ramsbury Manor 263 HE RMI Title: RCP Conditions Survey Ground Floor Scale@A1: 1:50 Scale@A3: 1:100 Drawn: NH Checked: PC Project Ref: 263 HE RMI 441 Dwg no: Revision: 1/8/108/25 Created: 1/8/108/25 PEREGRINE BRYANT ARCHITECTURE & BUILDING CONSERVATION The Courtyard, Fulham Palace, Bishop's Avenue, London SW6 6EA T: 020 7384 2111 F: 020 7384 2112 E: info@peregrine-bryant.co.uk	
Existing elements: ○ Light fixture ● Hook for chandelier ● Hook for large chandelier ● Chandelier type fitting ← Ceiling slope direction (up) ● Smoke detector ● Heat detector --- Services		Damage: flaking water damage cracks other damage False ceiling below floor void Lower floor to ceiling heights		rev date notes		chk rev date notes		chk			