




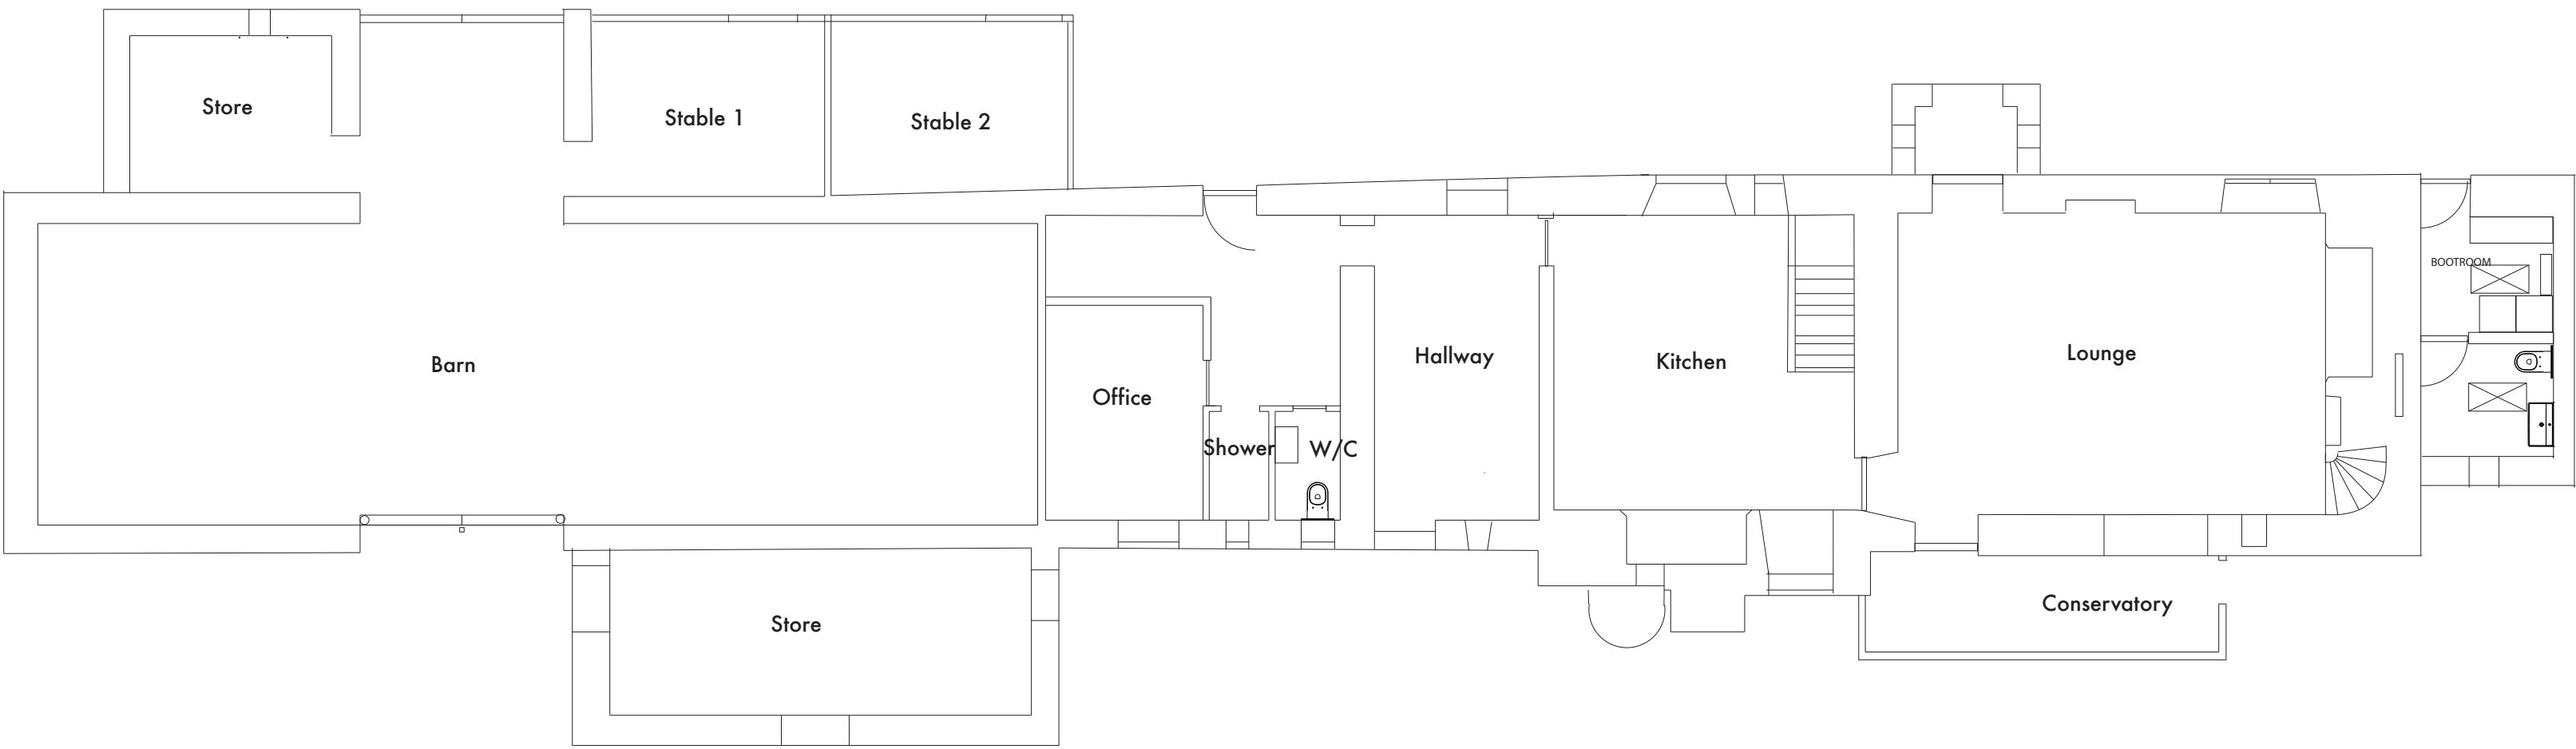


Existing Ground Floor
Scale 1:100

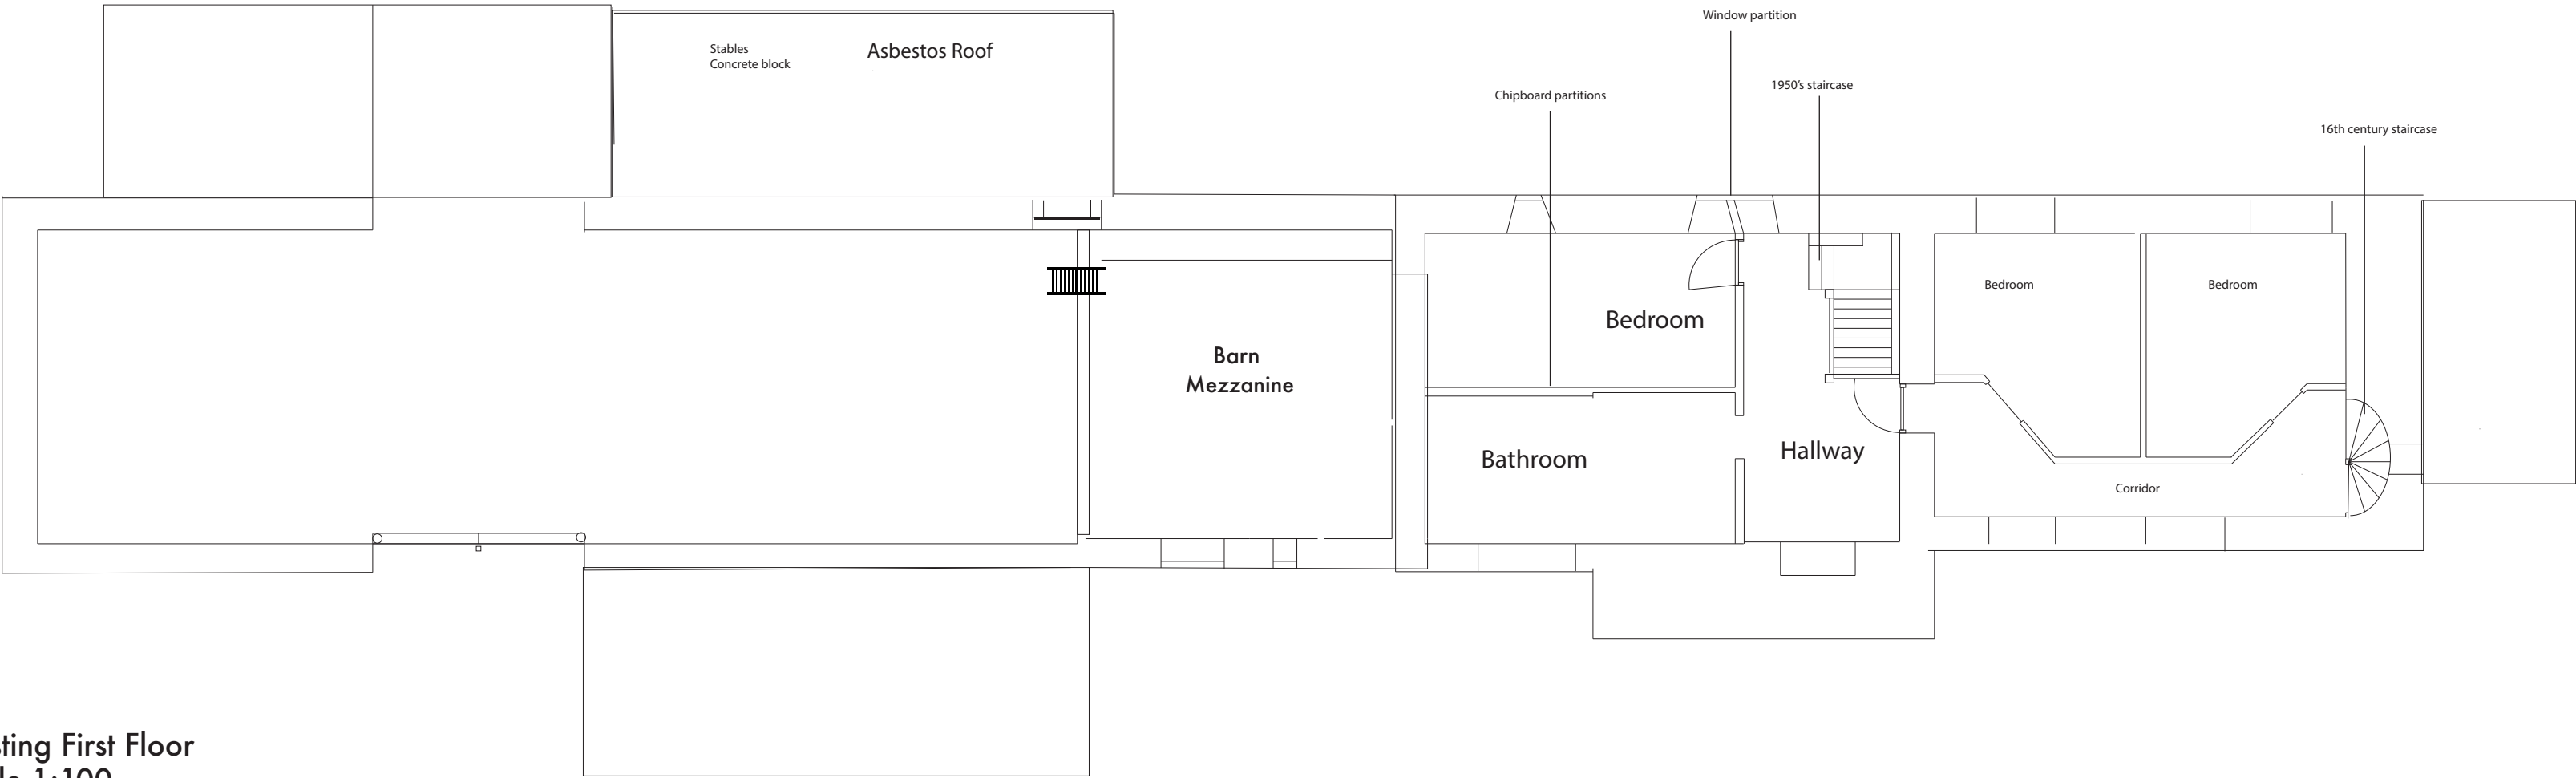

Existing First Floor
Scale 1:100

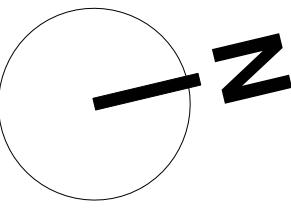

SCALE 1:100@A2

 

Project	Date	Drawing
West Barn Farmhouse West Yatton, Wiltshire	April 2026	Existing Floor Plan
Scale 1:100 @ A2		Rev: 1 Ref: WBF-203