




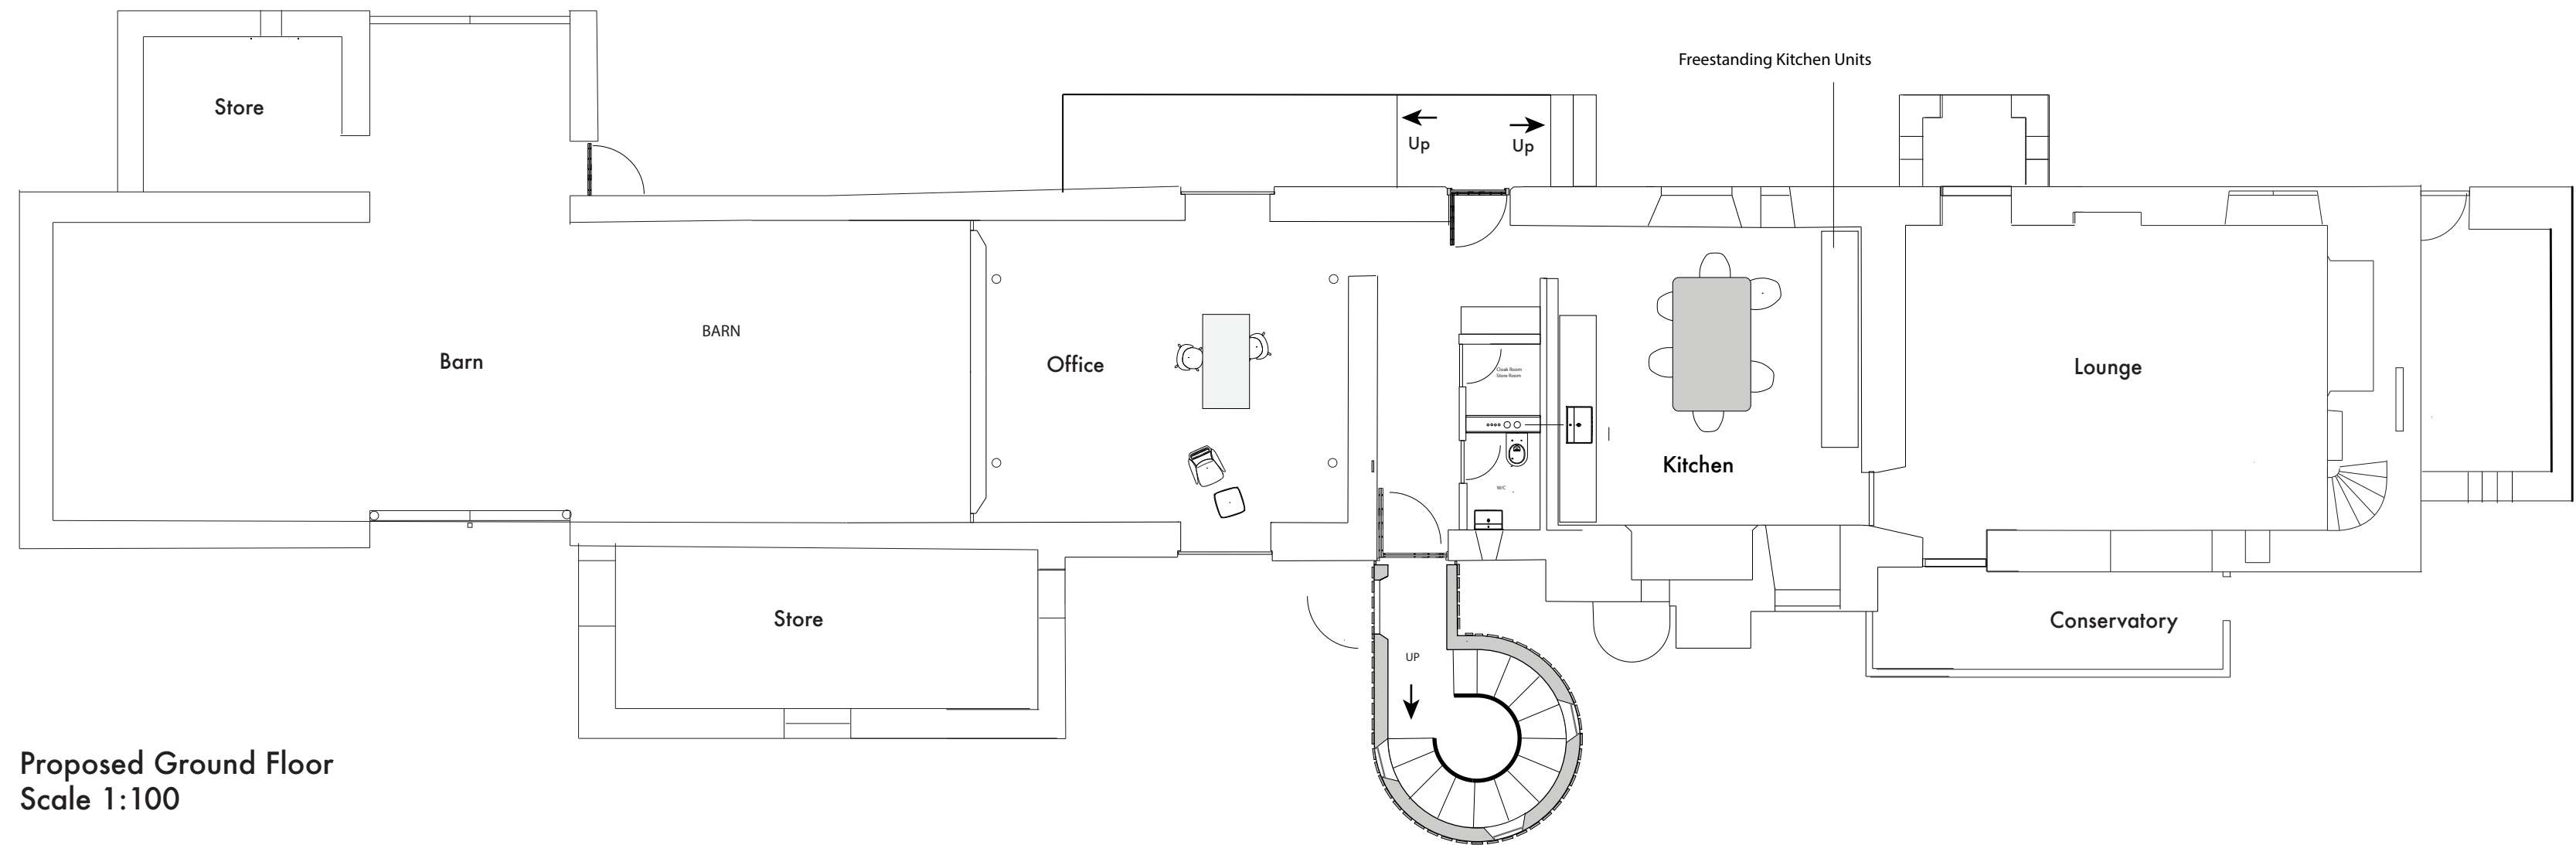


Proposed Ground Floor
Scale 1:100

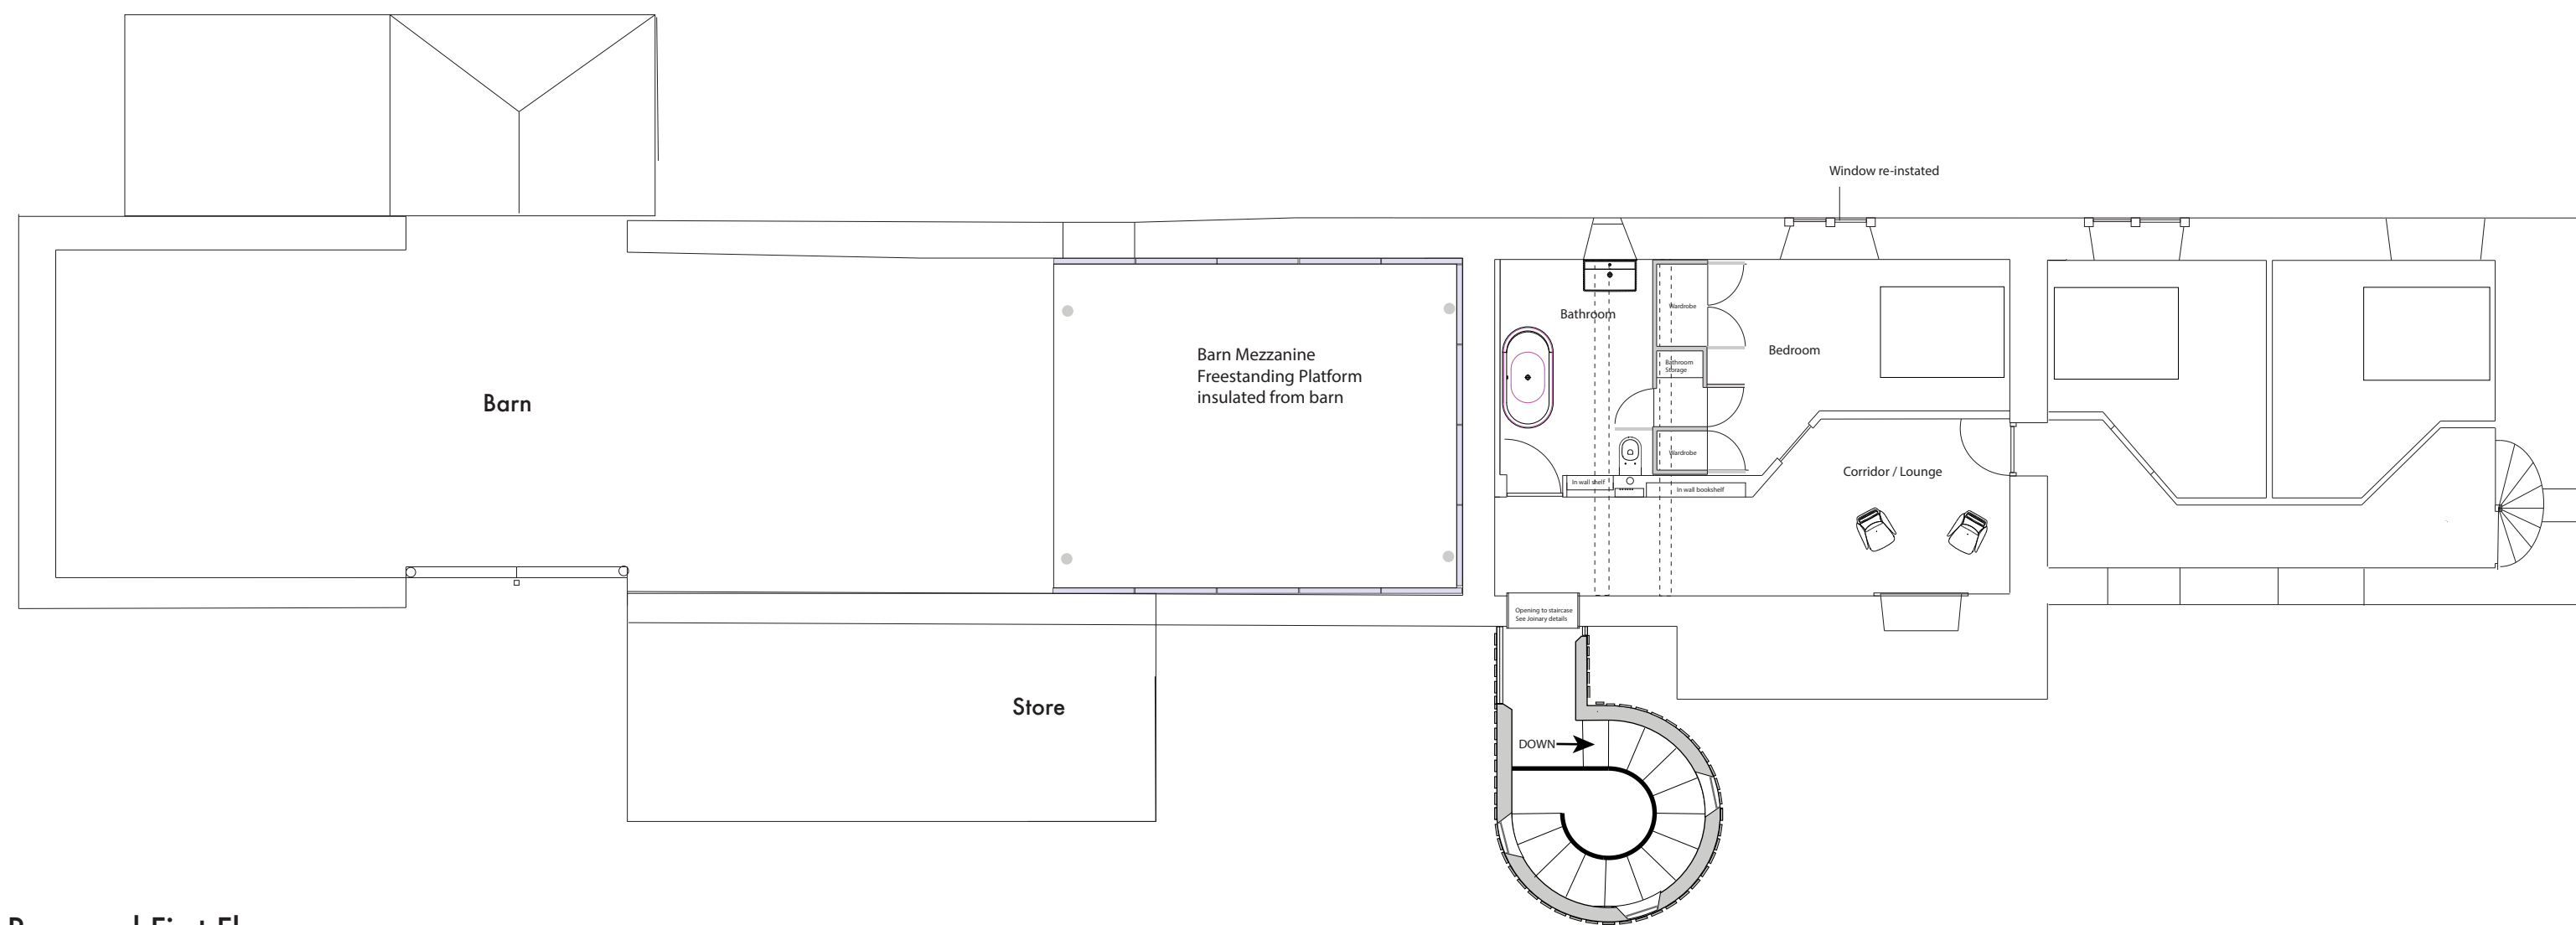

Proposed First Floor
Scale 1:100

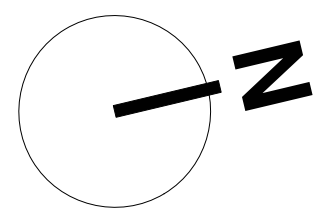

SCALE 1:100@A2

 

Project	Date	Drawing
West Barn Farmhouse West Yatton, Wiltshire	April 2026	Proposed Ground and First Floor Plans
Scale 1:100 @ A2		Rev: 1 Ref: WBF-208