

0 1 2 3 4 5




PROPOSED SIDE ELEVATION

PROPOSED REAR ELEVATION


PROPOSED SIDE ELEVATION



PROPOSED SIDE ELEVATION FRONTING GRAFTON ROAD

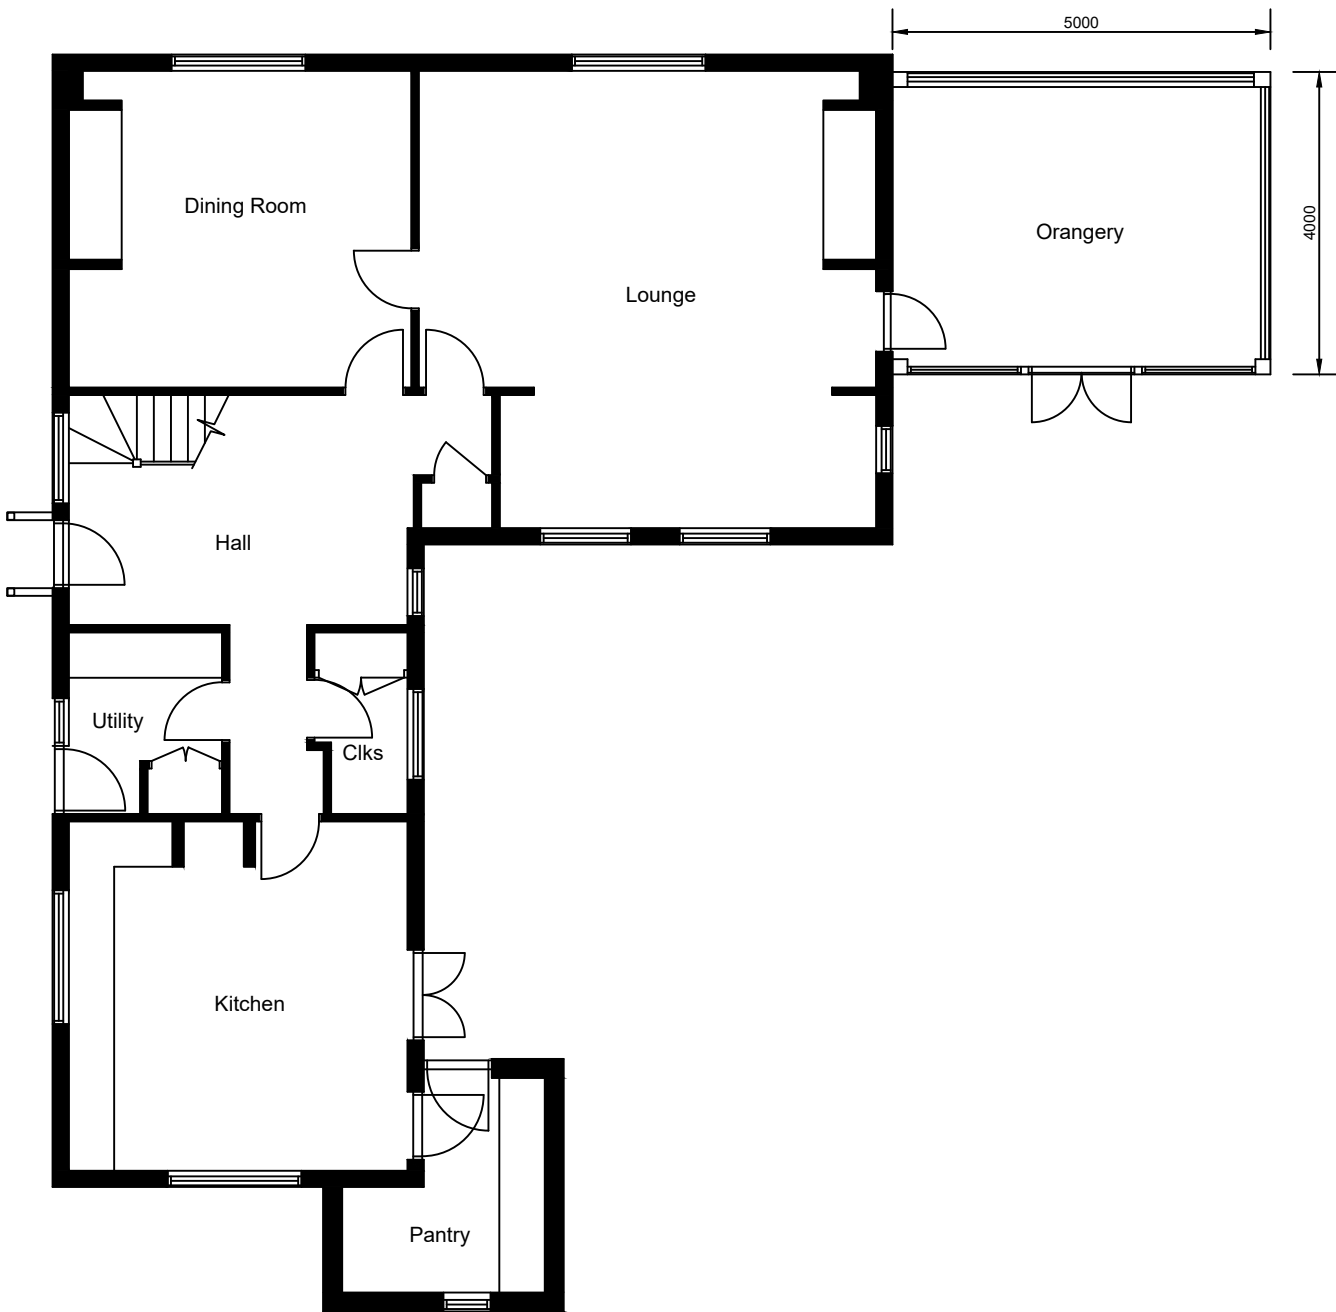

PROPOSED GROUND FLOOR PLAN

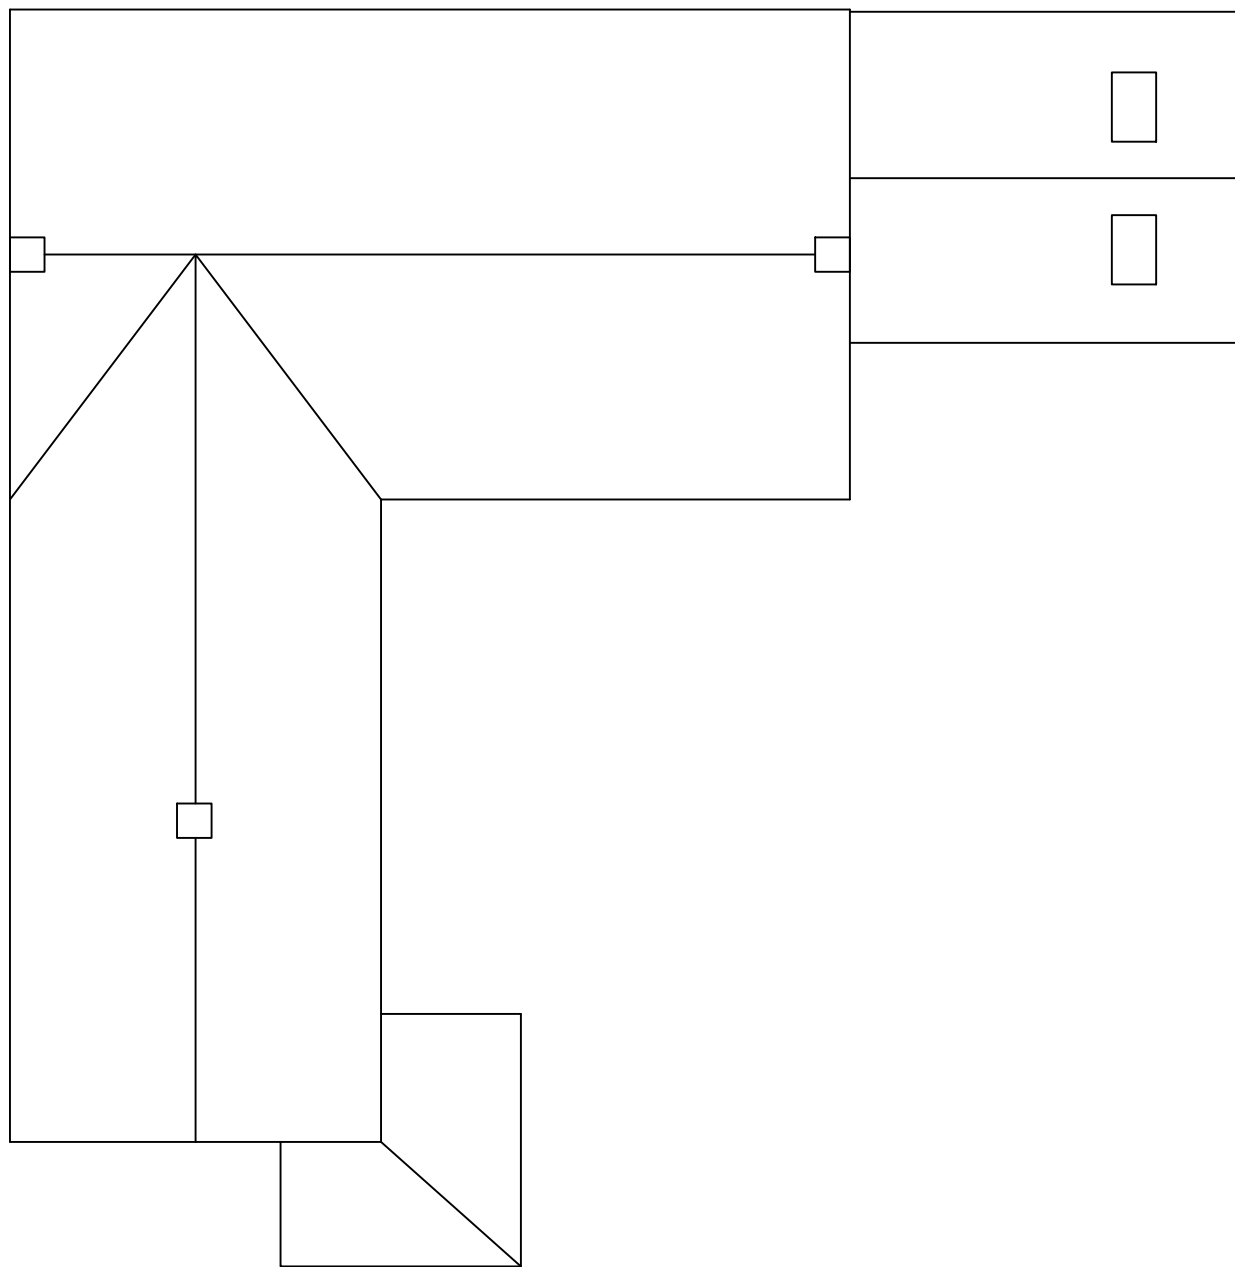

PROPOSED ROOF PLAN

AP Architectural Services

CLIENT: Mr N Briggs

PROJECT: Amber Cottage, Grafton Road,
Burbage, Wilts. SN8 3BX

PROPOSAL: Demolition of existing Conservatory and
replaced with an Oak Framed Orangery.

DRAWING: Proposed Floor Plan & Elevations

DATE: April 2026

SCALE: 1:100 A1

DRG. No: PGFPE / 01