



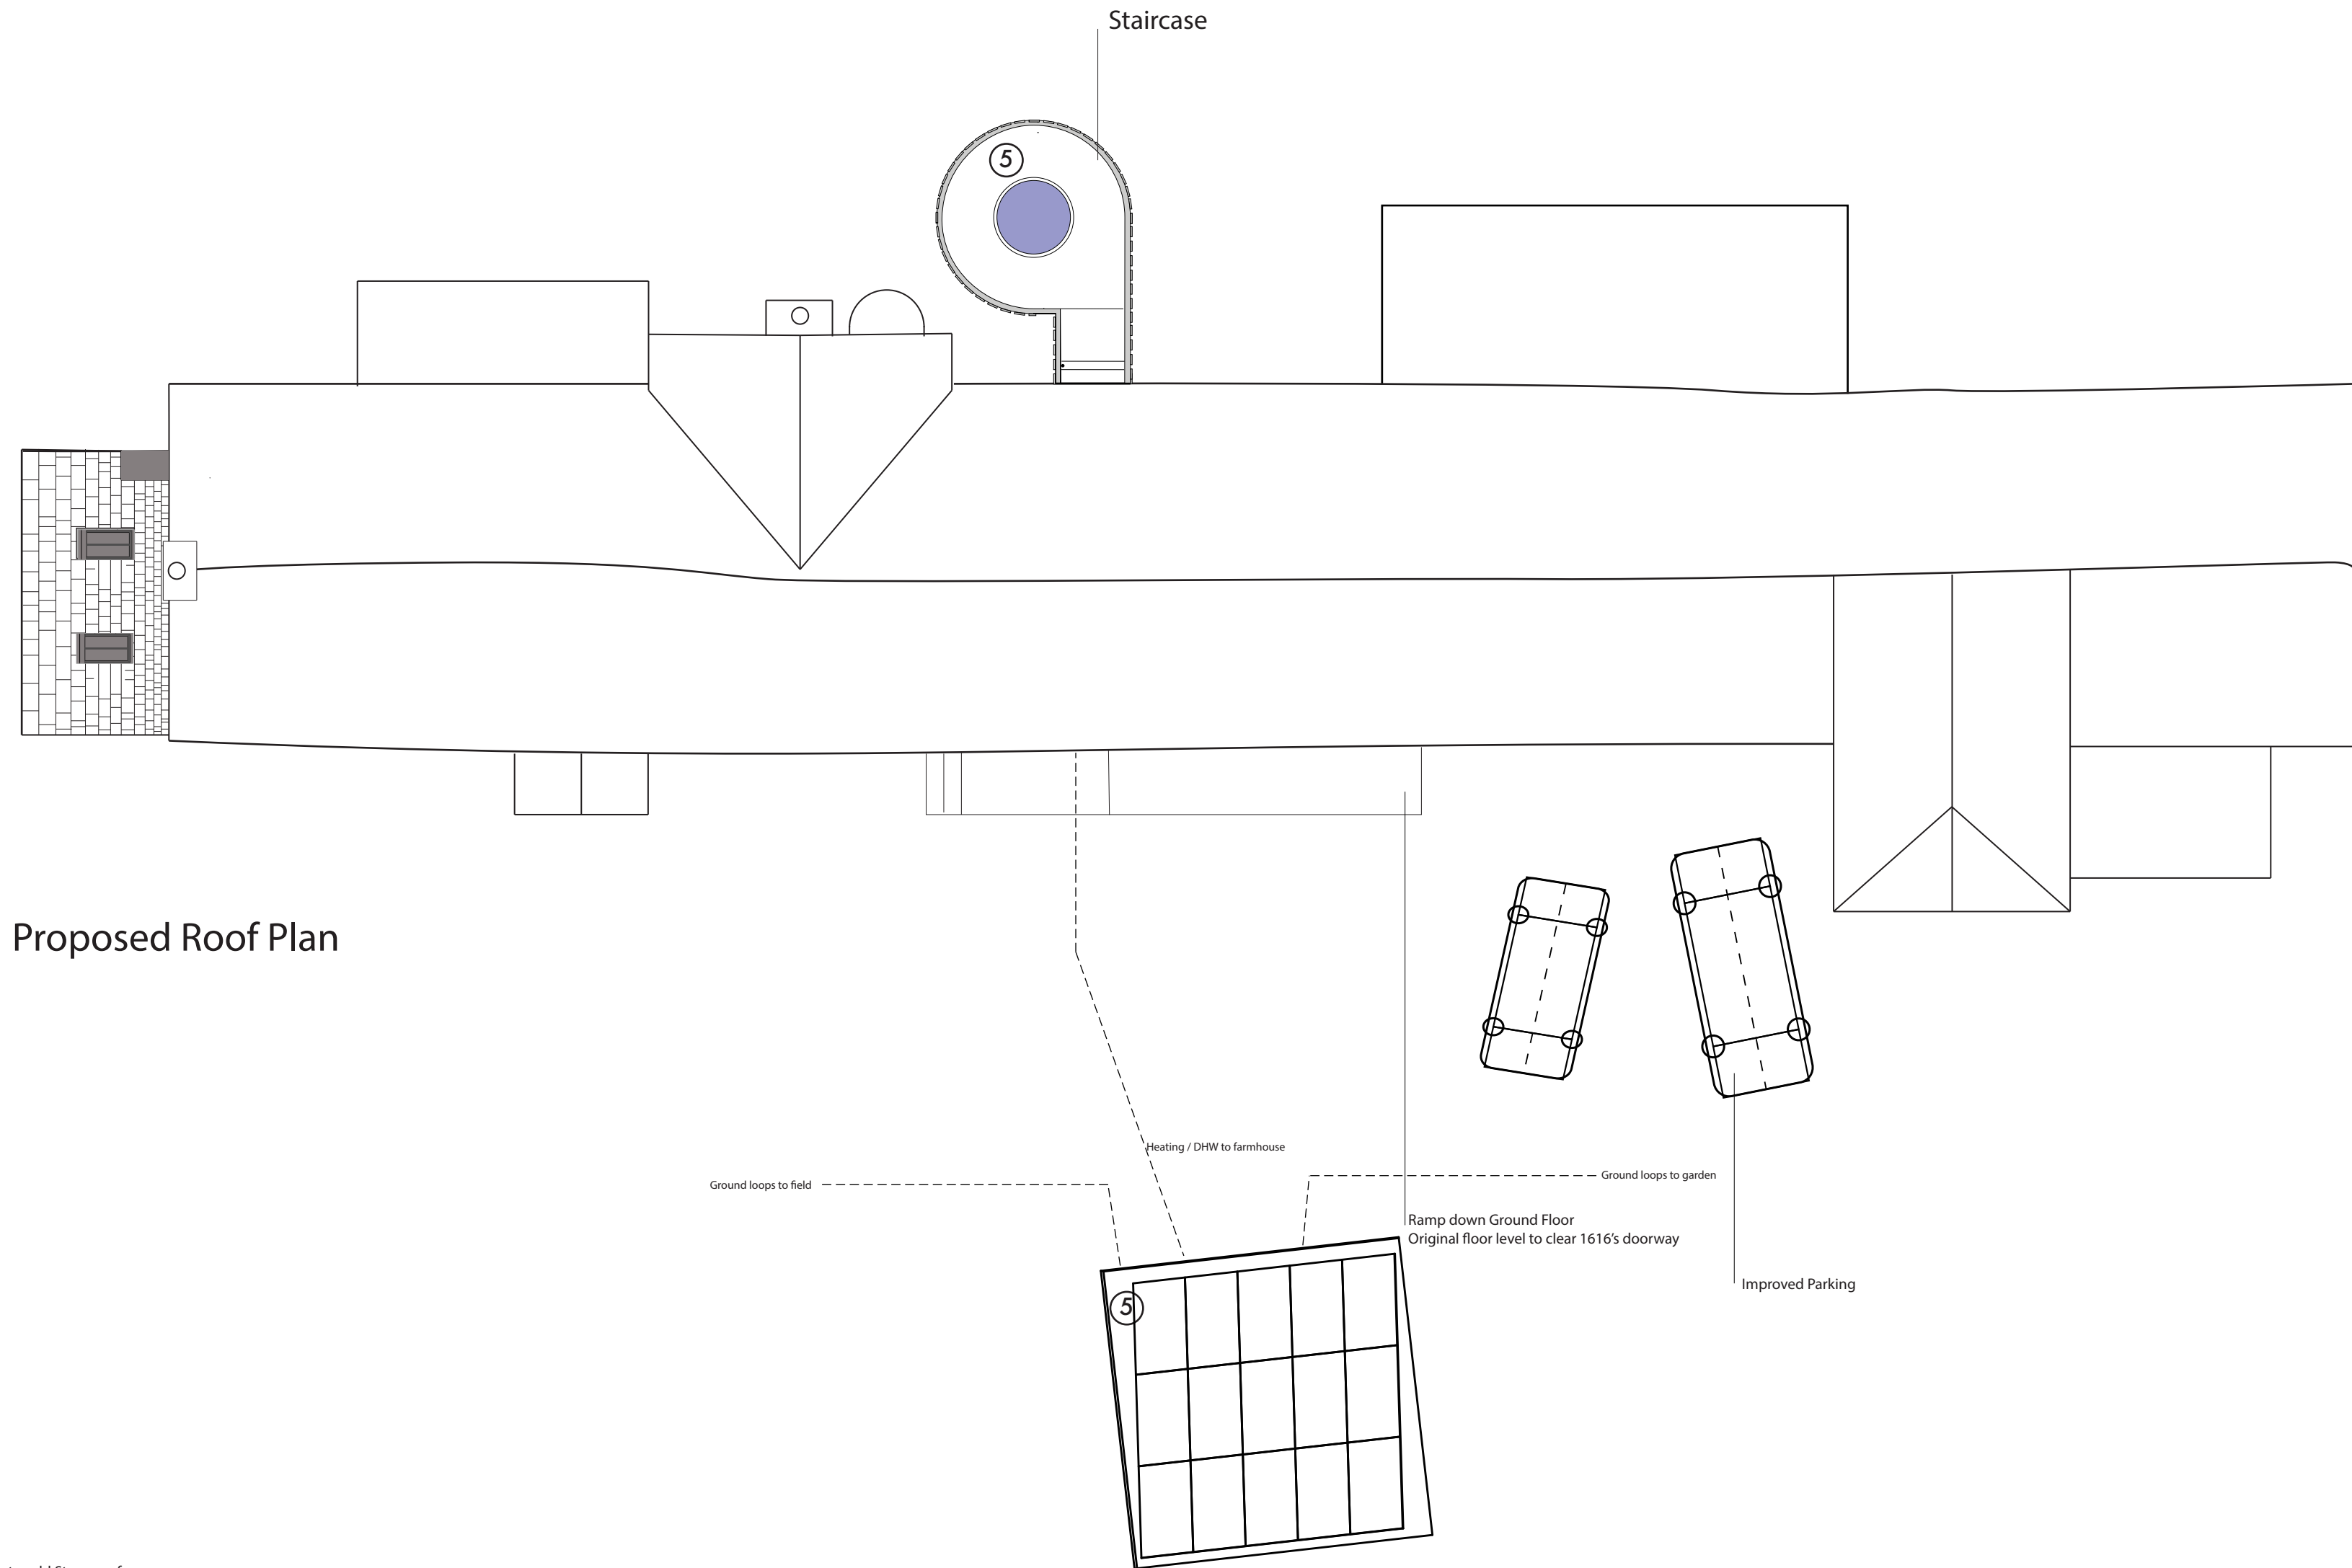


Proposed Roof Plan

- ① Cotswold Stone roof slates
- ② Clay Pantiles
- ③ Corrugated steel
- ④ Eternit corrugated roof chrysotile cement board
- ⑤ EPDM Single Ply Deck / Zinc Copings

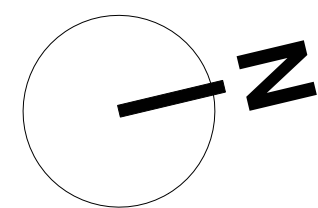

SCALE 1:100@A2

 

Project	Date	Drawing
West Barn Farmhouse West Yatton, Wiltshire	April 2026	Proposed Roof Plan
Scale 1:100 @ A2		Rev: 1 Ref: WBF-205