



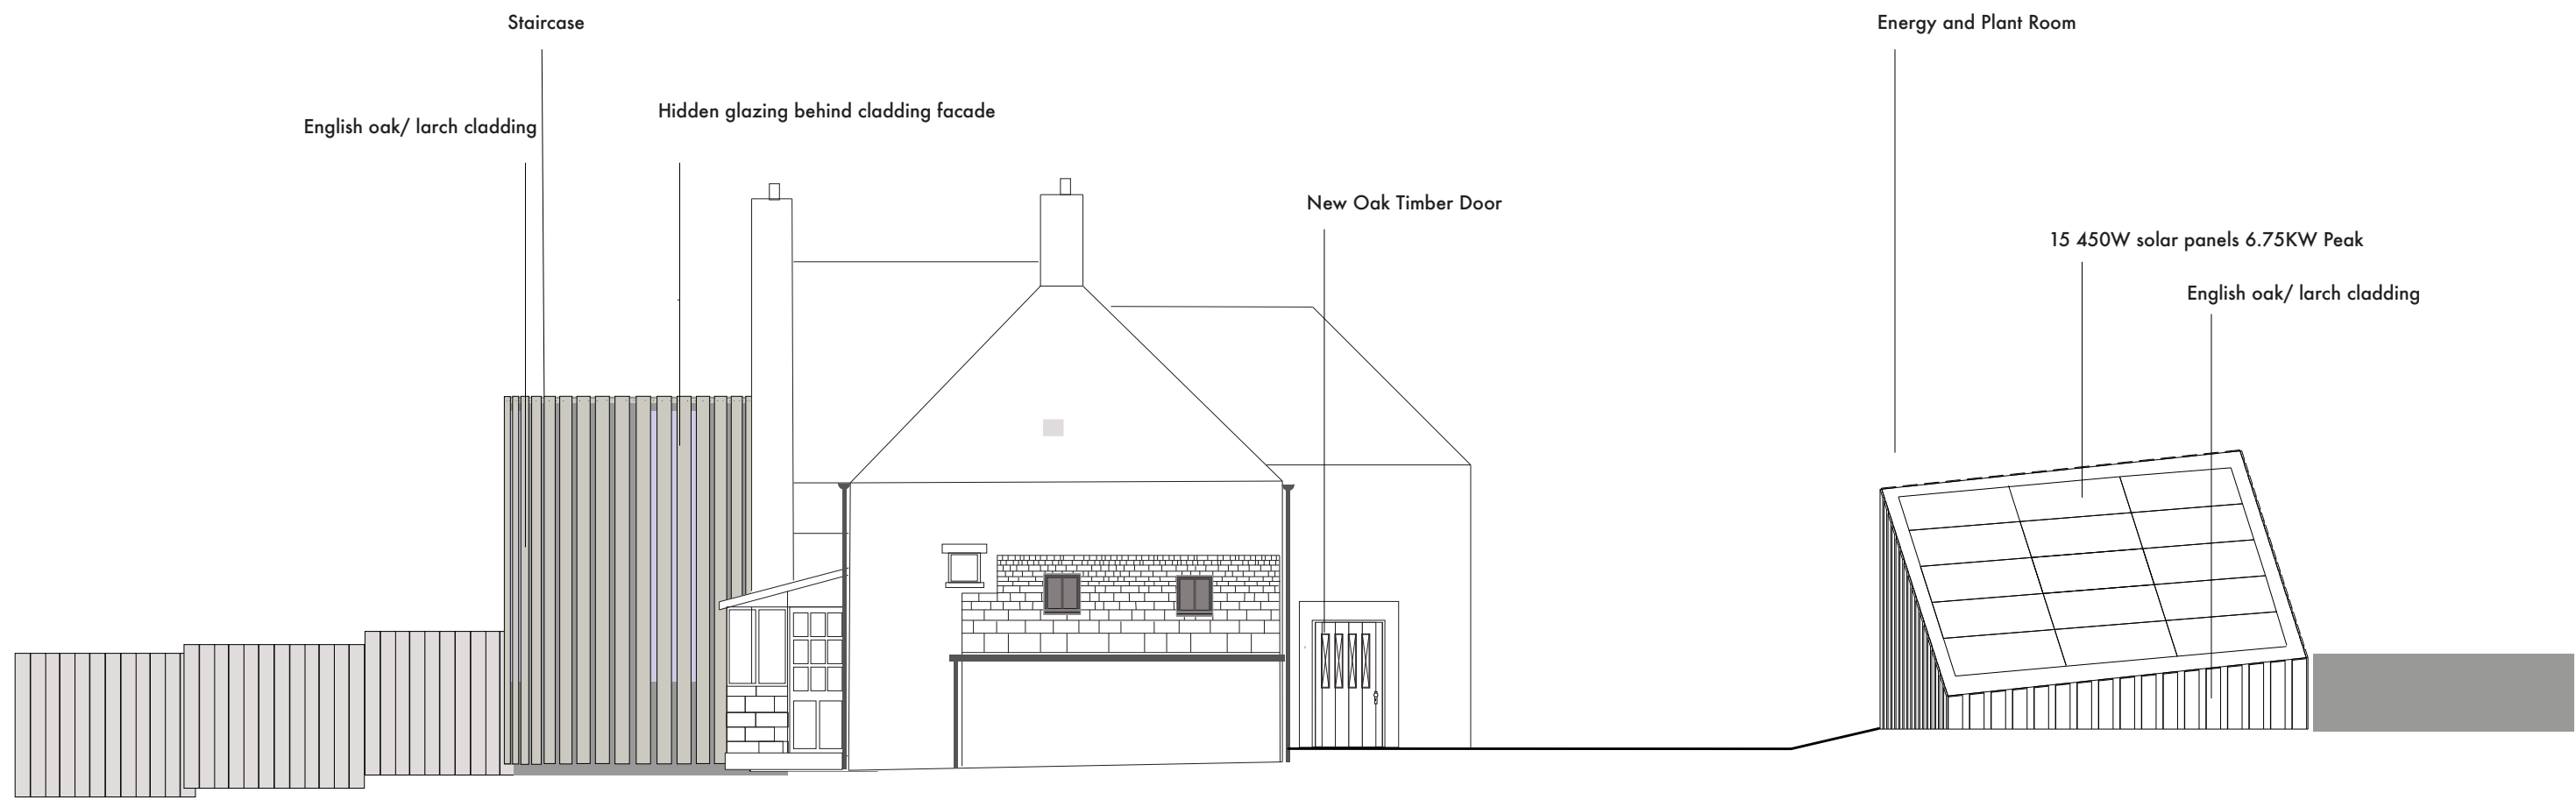


Proposed South Elevation

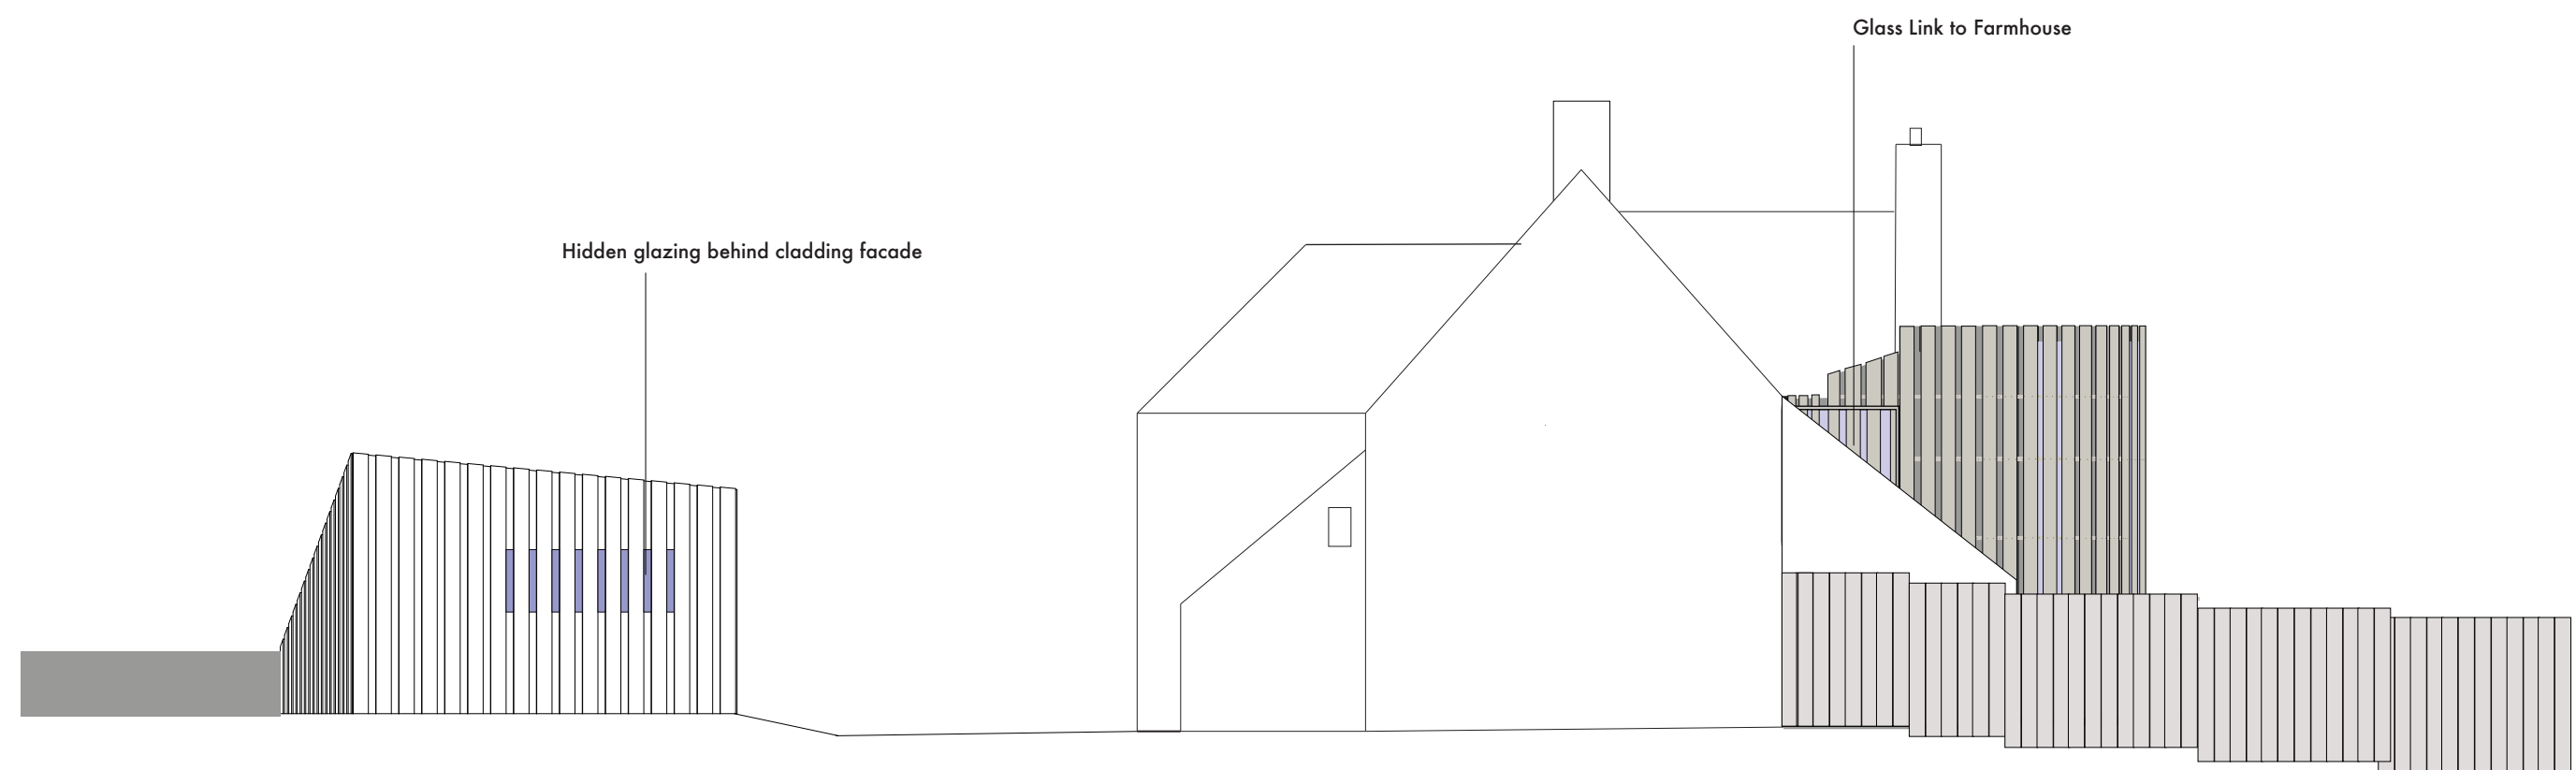

Proposed North Elevation

SCALE 1:100@A2

 

Project	Date	Drawing
West Barn Farmhouse West Yatton, Wiltshire	April 2026	Proposed South & North Elevations
Scale 1:100 @ A2		Rev: 1 Ref: WBF-206