




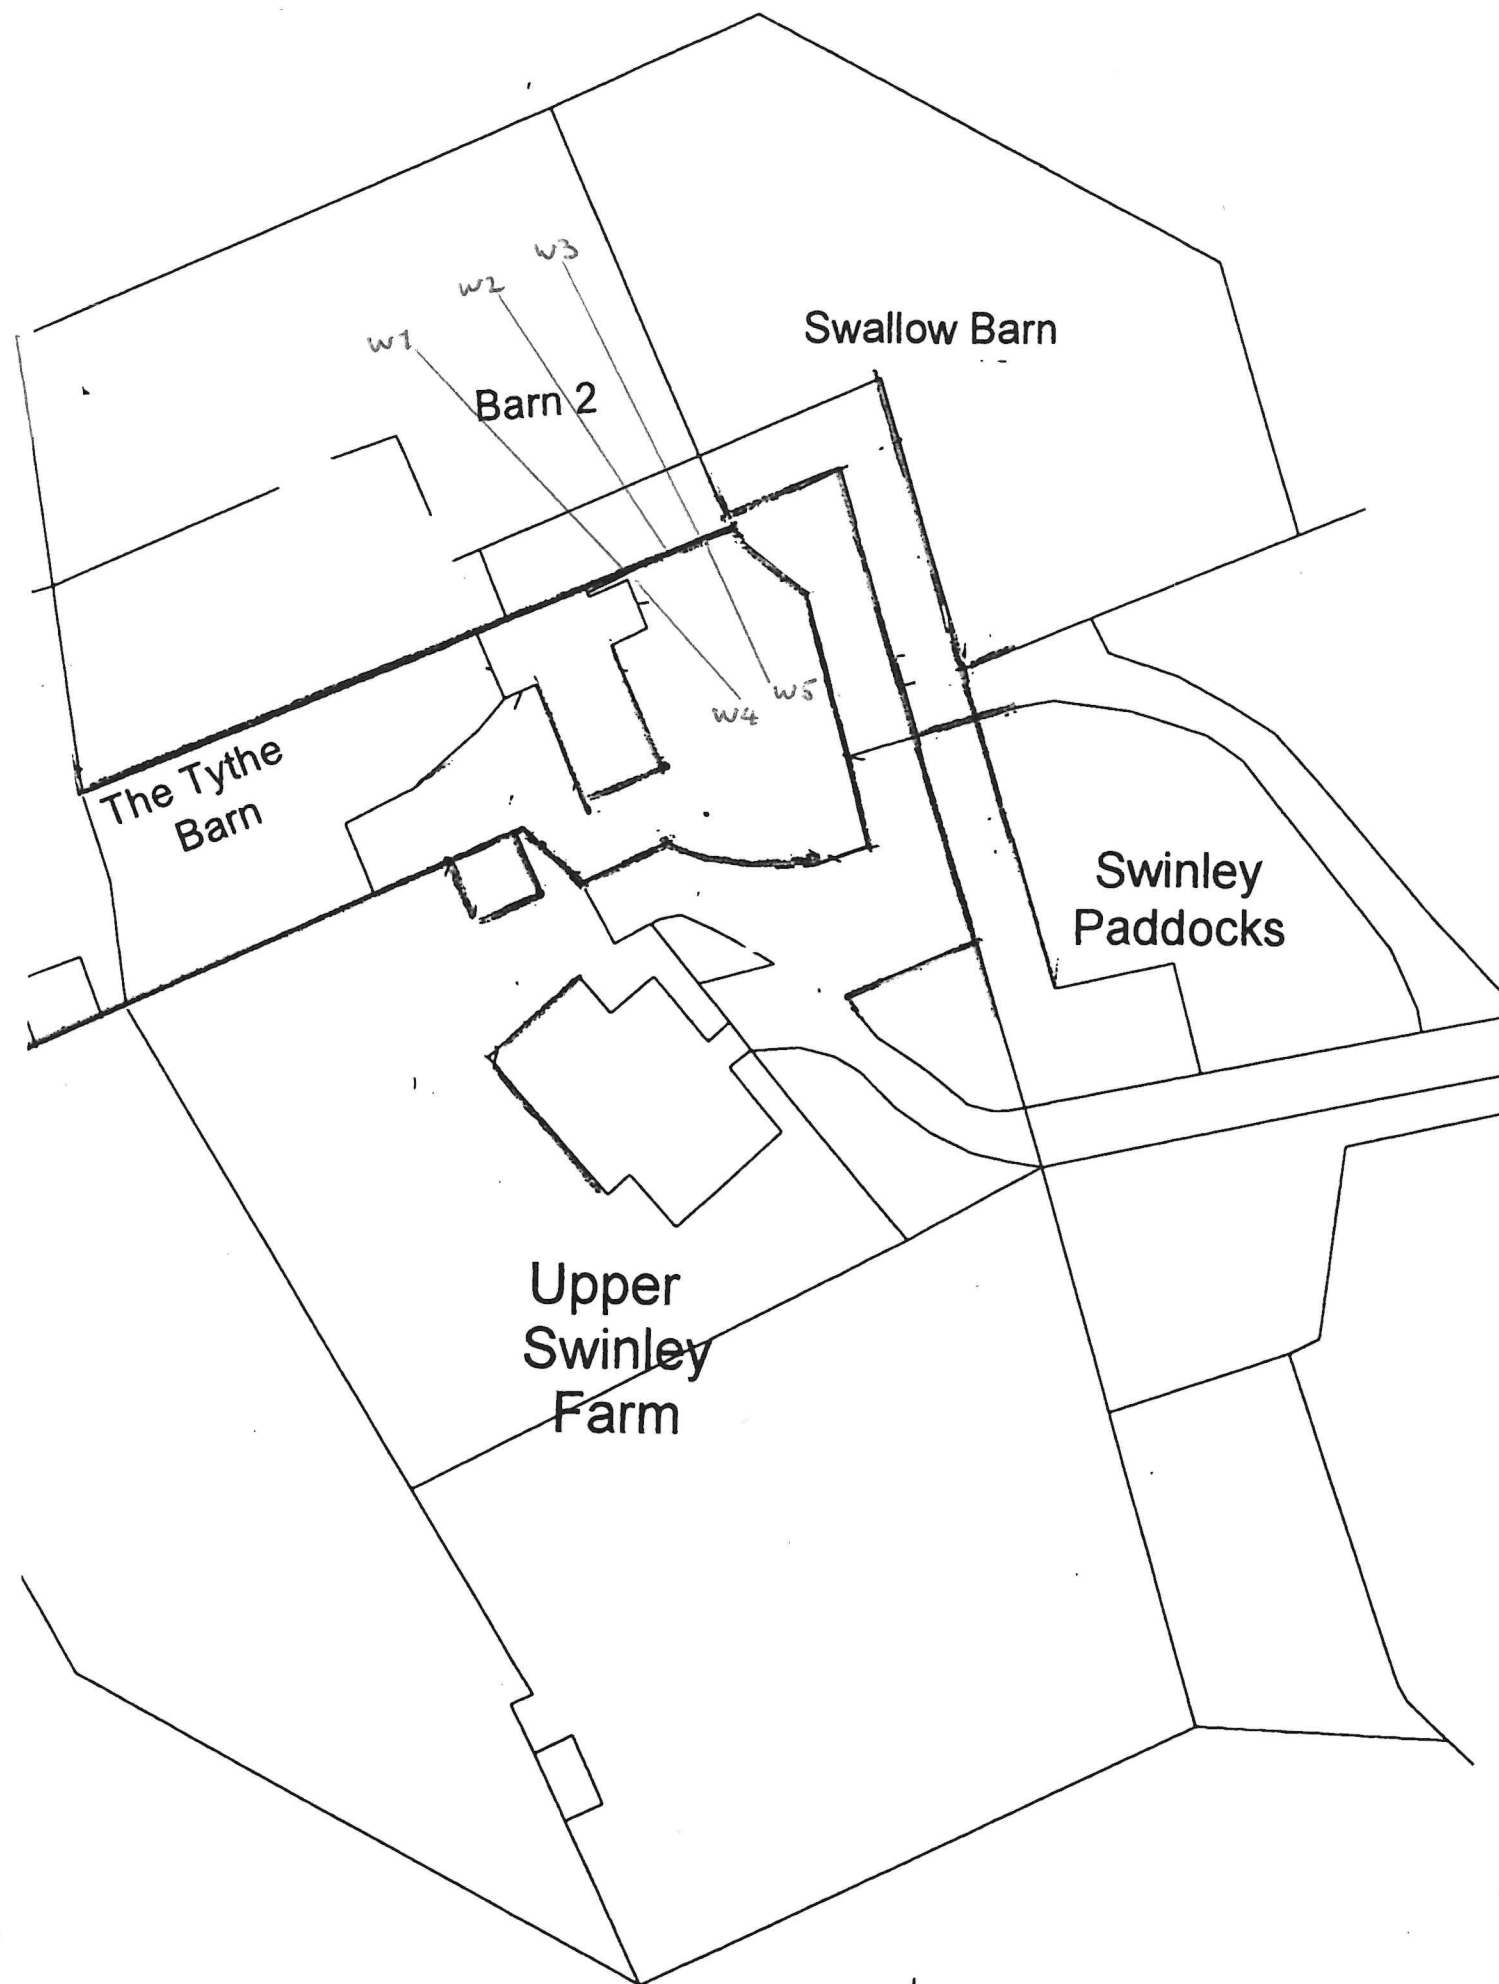

0 5 10 20 30
BLOCK PLAN SCALE
1:500

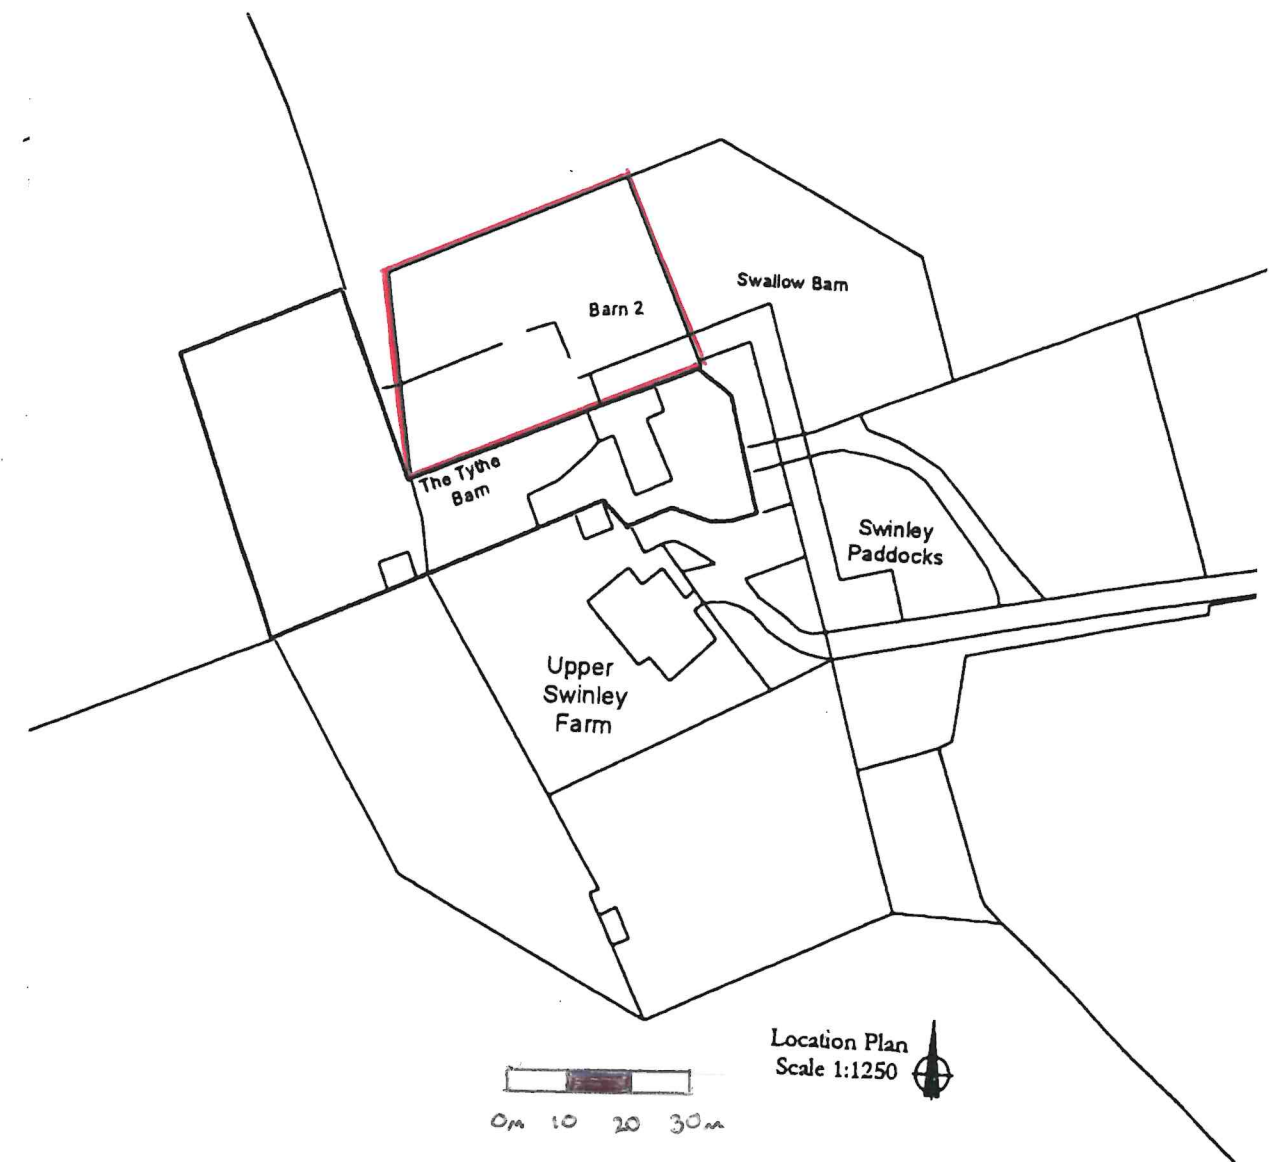

0m 10 20 30m
Location Plan
Scale 1:1250

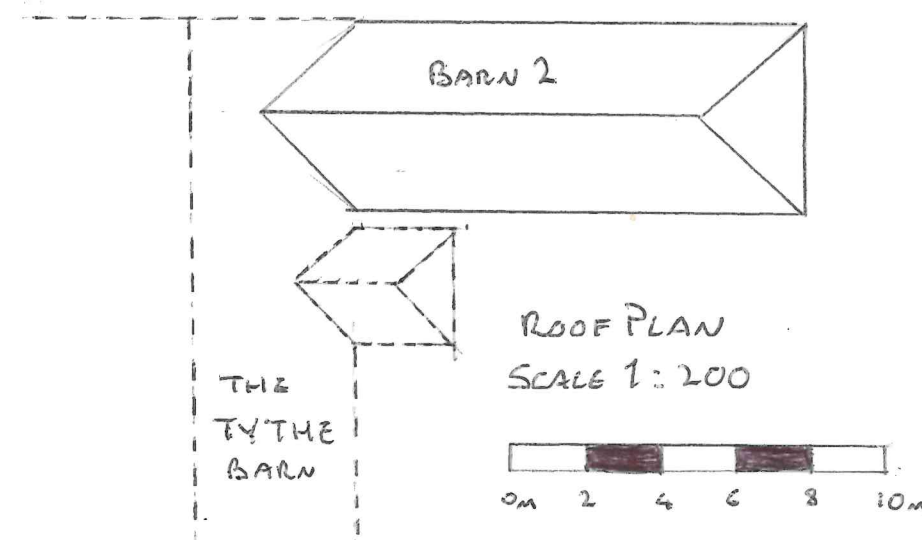

ROOF PLAN
SCALE 1:200

0m 2 4 6 8 10m