






Existing Front Elevation
Scale 1:100

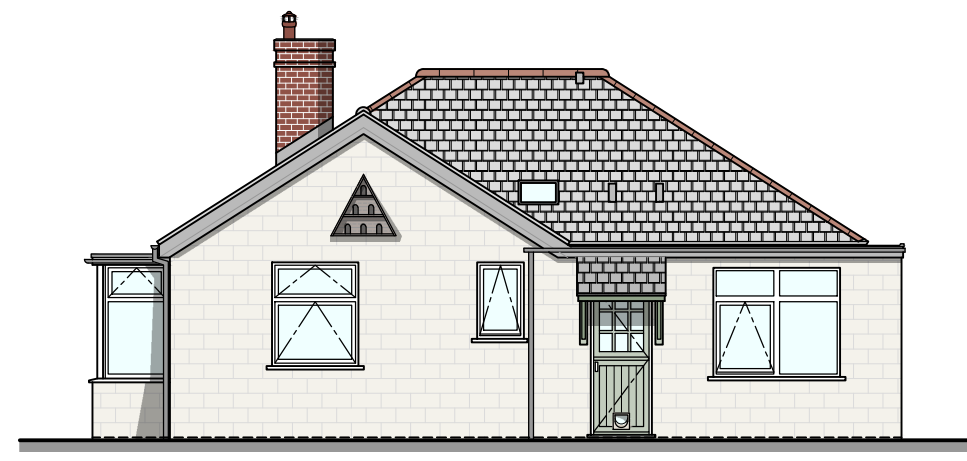


Existing Rear Elevation
Scale 1:100

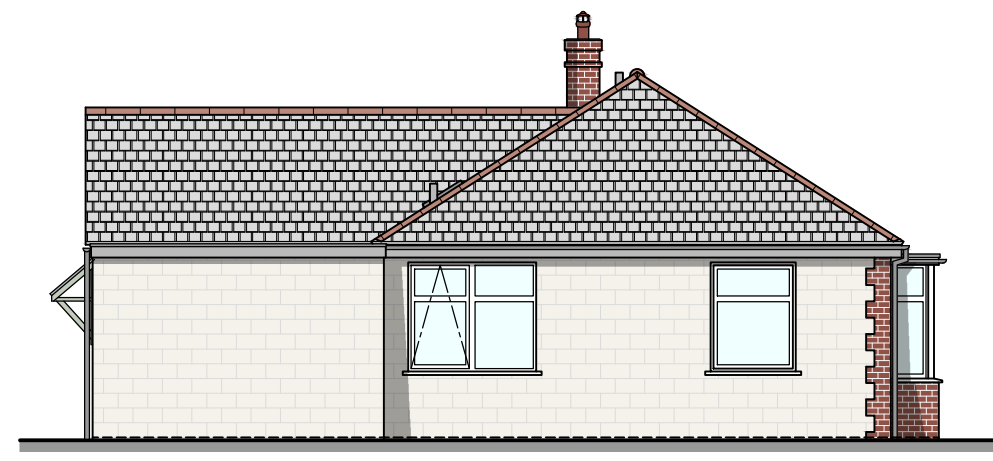


Existing Side Elevation
Scale 1:100

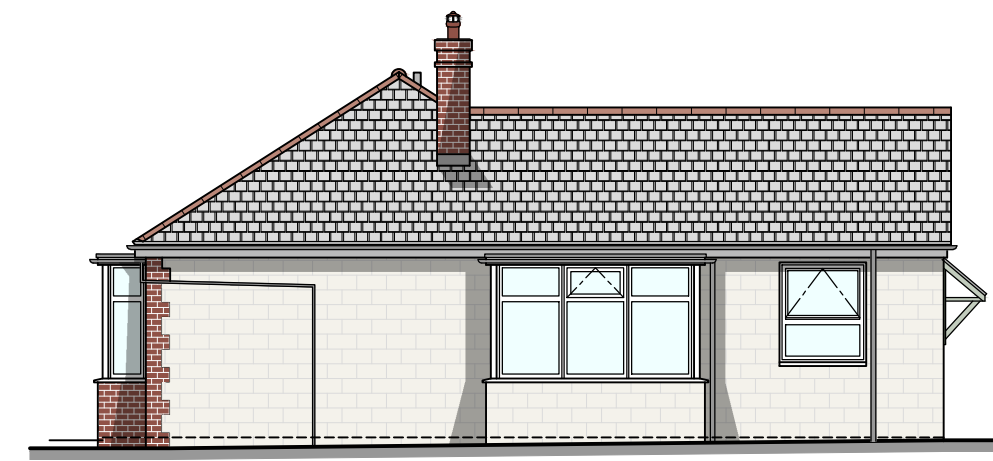


Existing Side Elevation
Scale 1:100

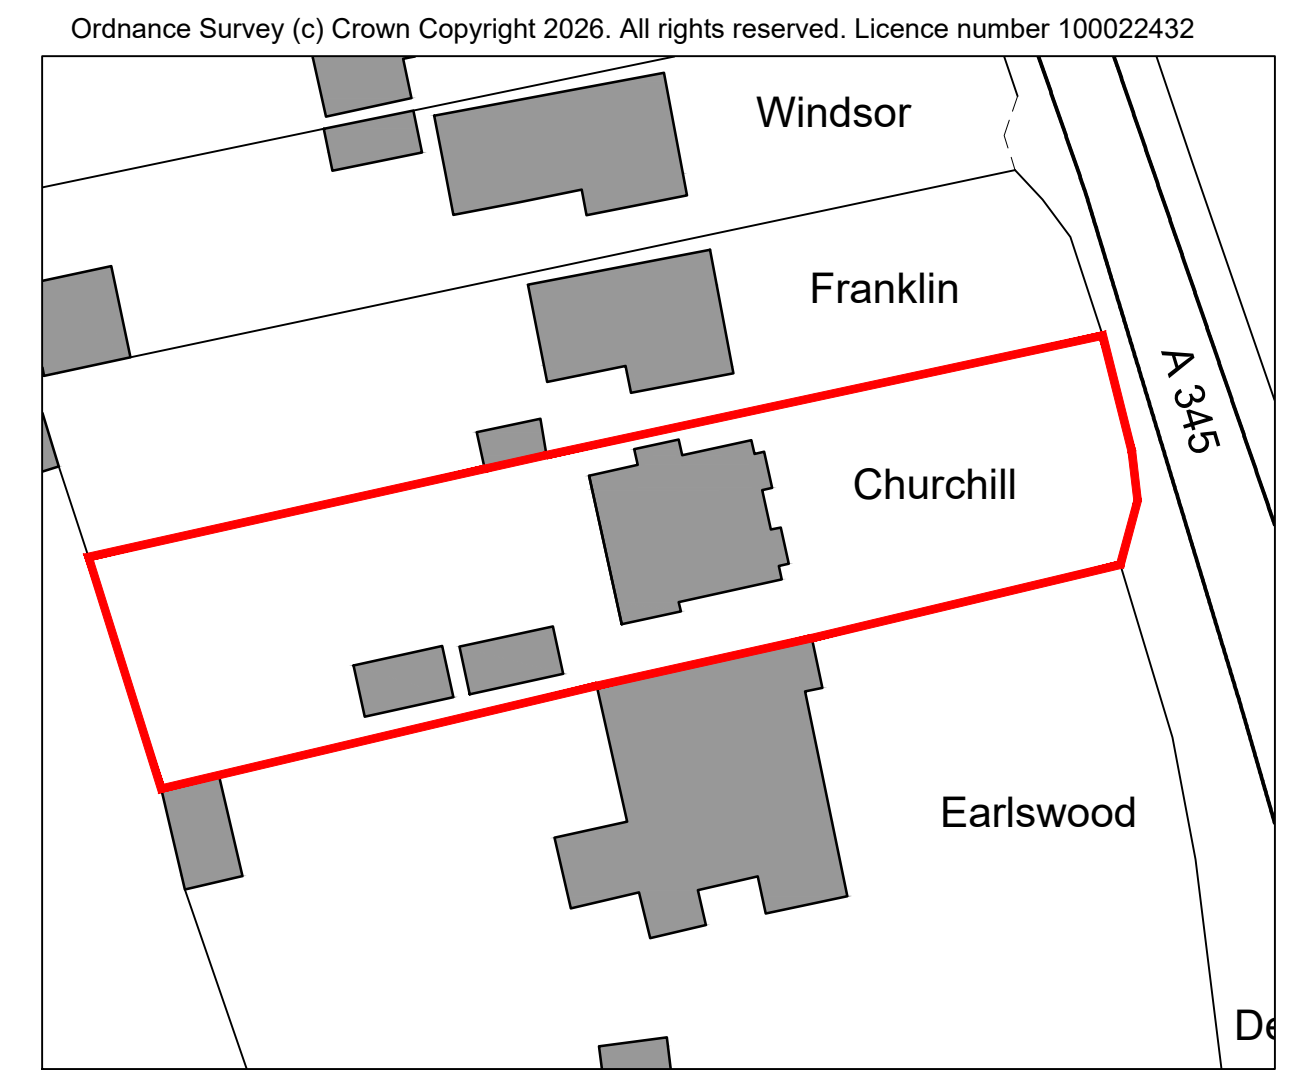

Existing Block Plan
Scale 1:500

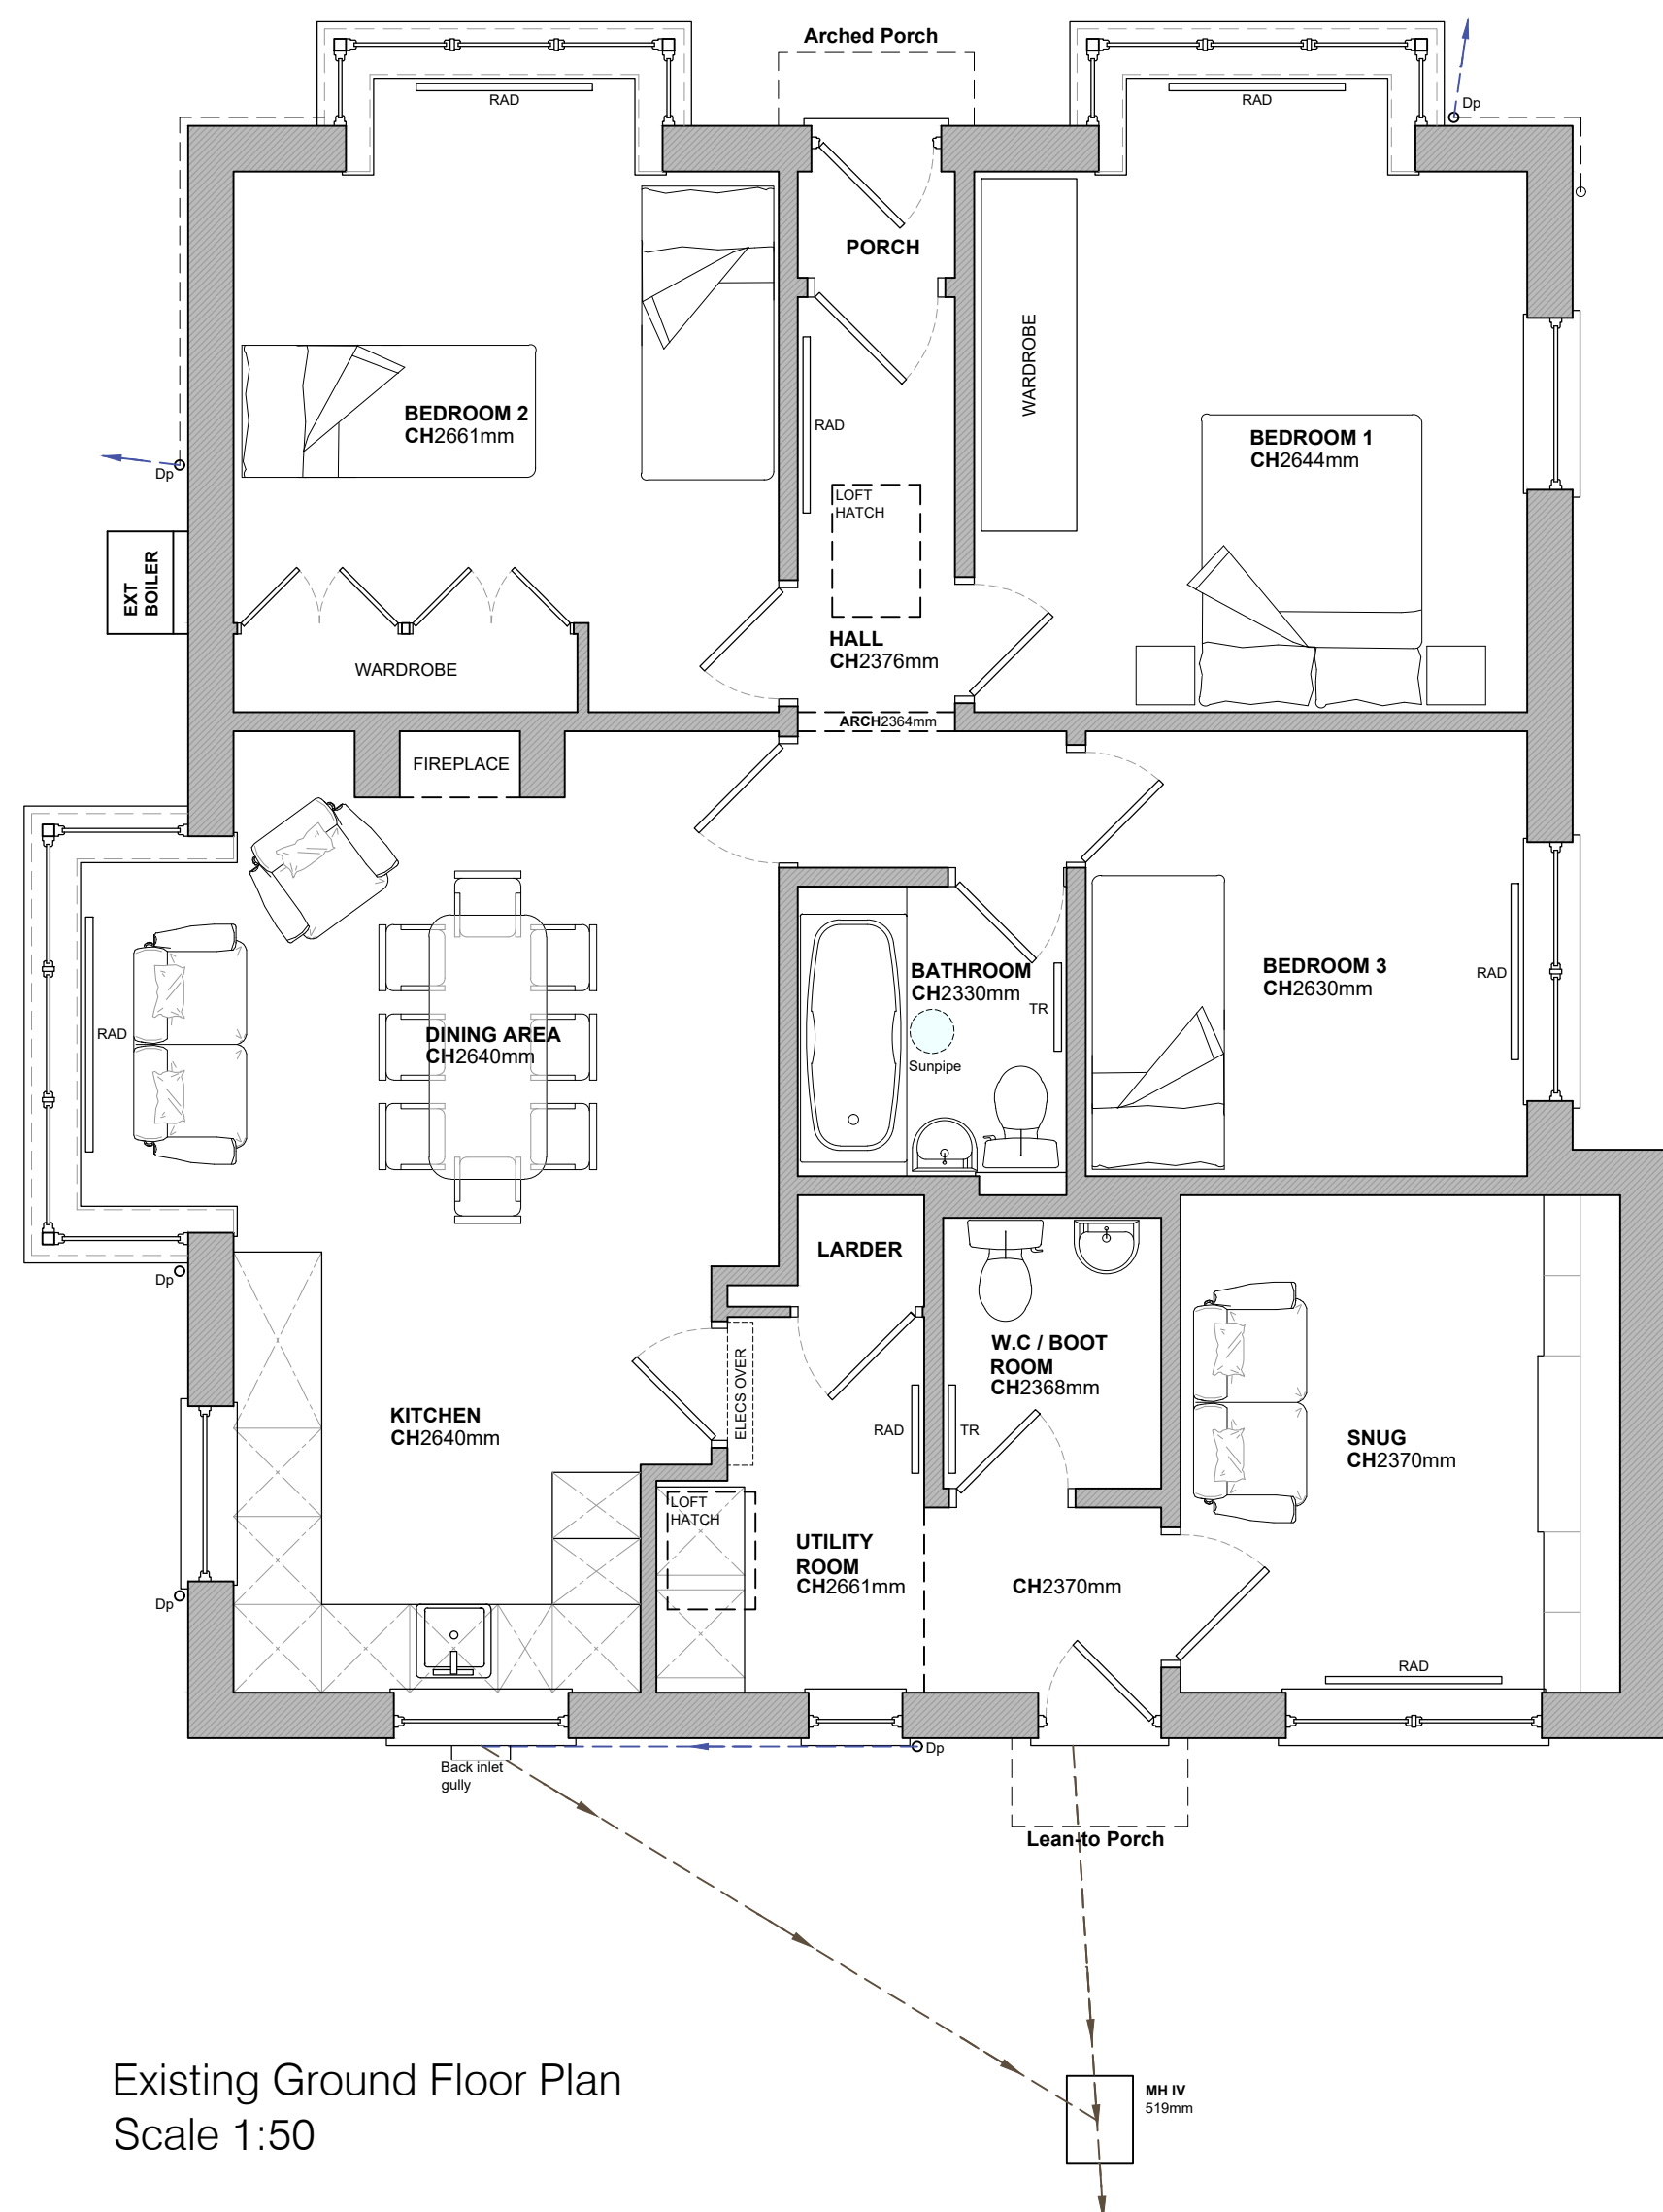

Existing Ground Floor Plan
Scale 1:50

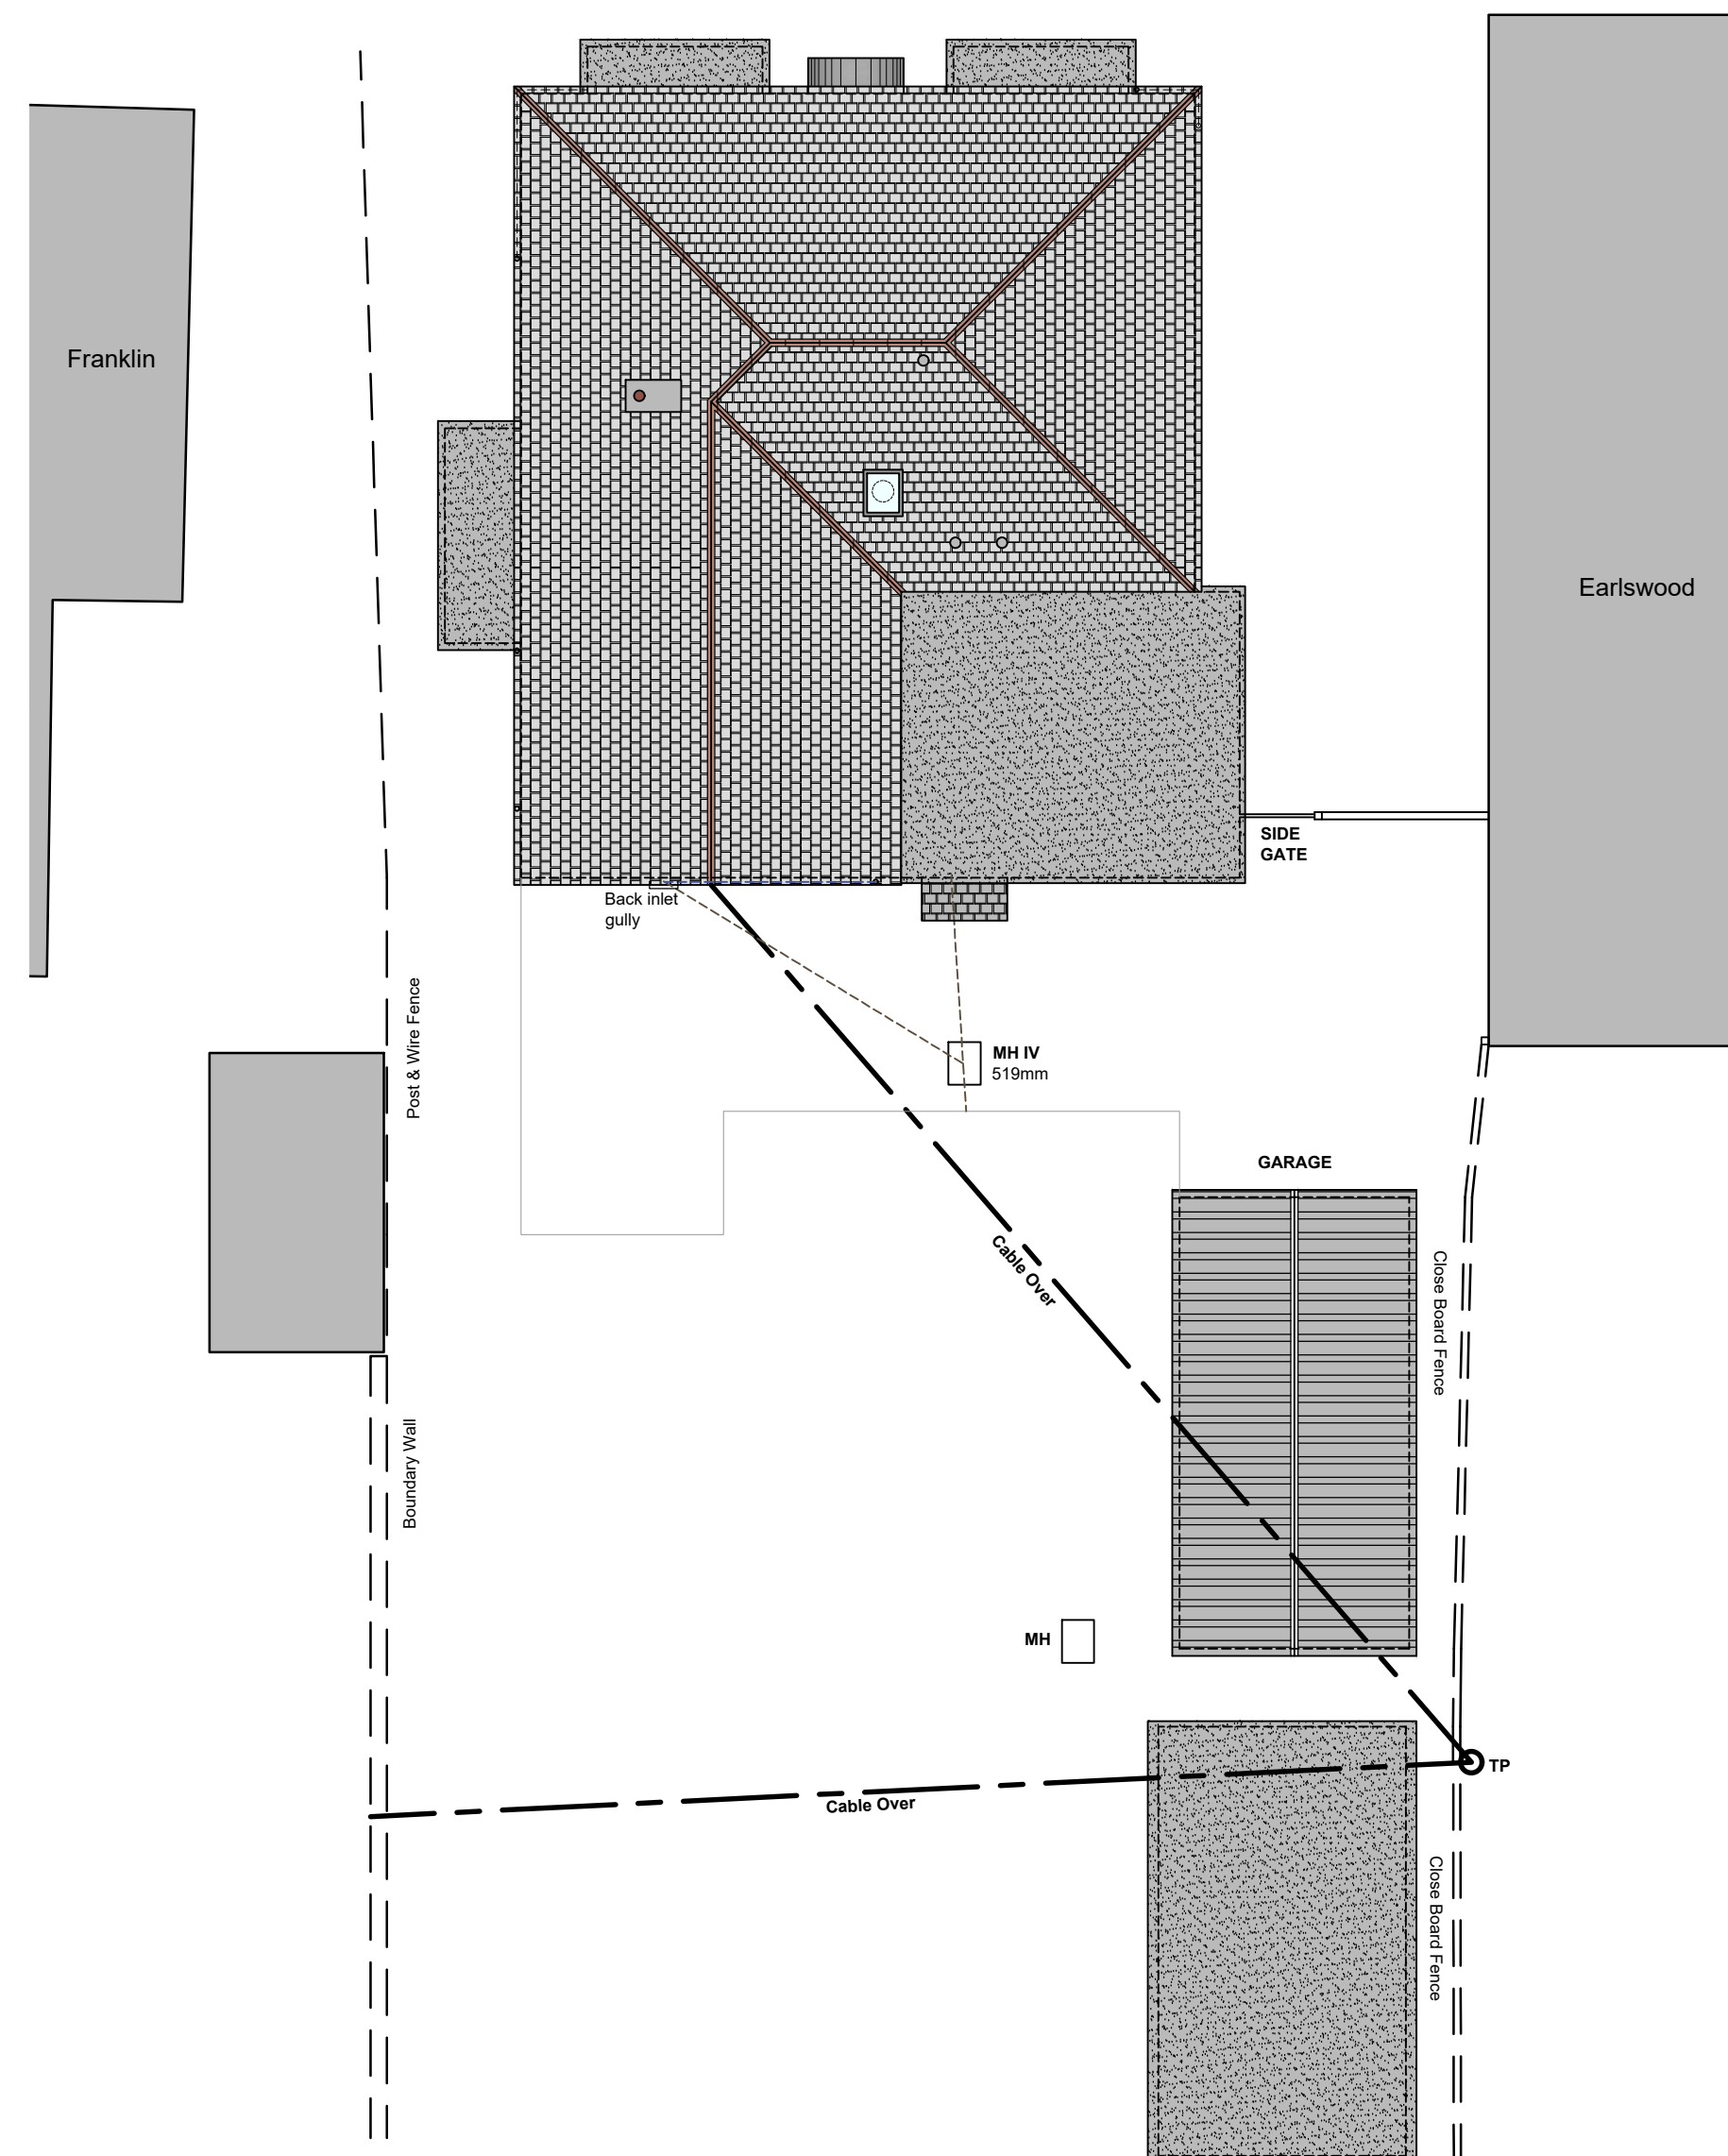

Existing Roof/Site Plan
Scale 1:100



Existing Location Plan
Scale 1:1250

Drawing for planning purposes only.
Not to be used for construction.

Tuttle
architectural
services

Ground Floor
6 Pelhams Court
Marlborough
Wiltshire SN8 2AG

T. 01672 518 278
E. info@tuttlearchserv.co.uk
F. facebook.com/tuttlearchserv
W. tuttlearchserv.co.uk

Job Title
Proposed rear extension & associated internal alterations to achieve additional ensuite bedroom & kitchen/living space @ Churchill, Upavon Road, North Newton, Pewsey, Wiltshire, SN9 6JS

Drawing Title
Existing Ground Floor Plan, Roof/Site Plan, Elevations, Block & Location Plan

DRAWING NUMBER				REV
Churchill - 01 - Existing				
REVISIONS				
SCALE	DATE	DRAWN BY	PAPER SIZE	JOB No.
As Indicated	March 26	MCW	A1	1693