



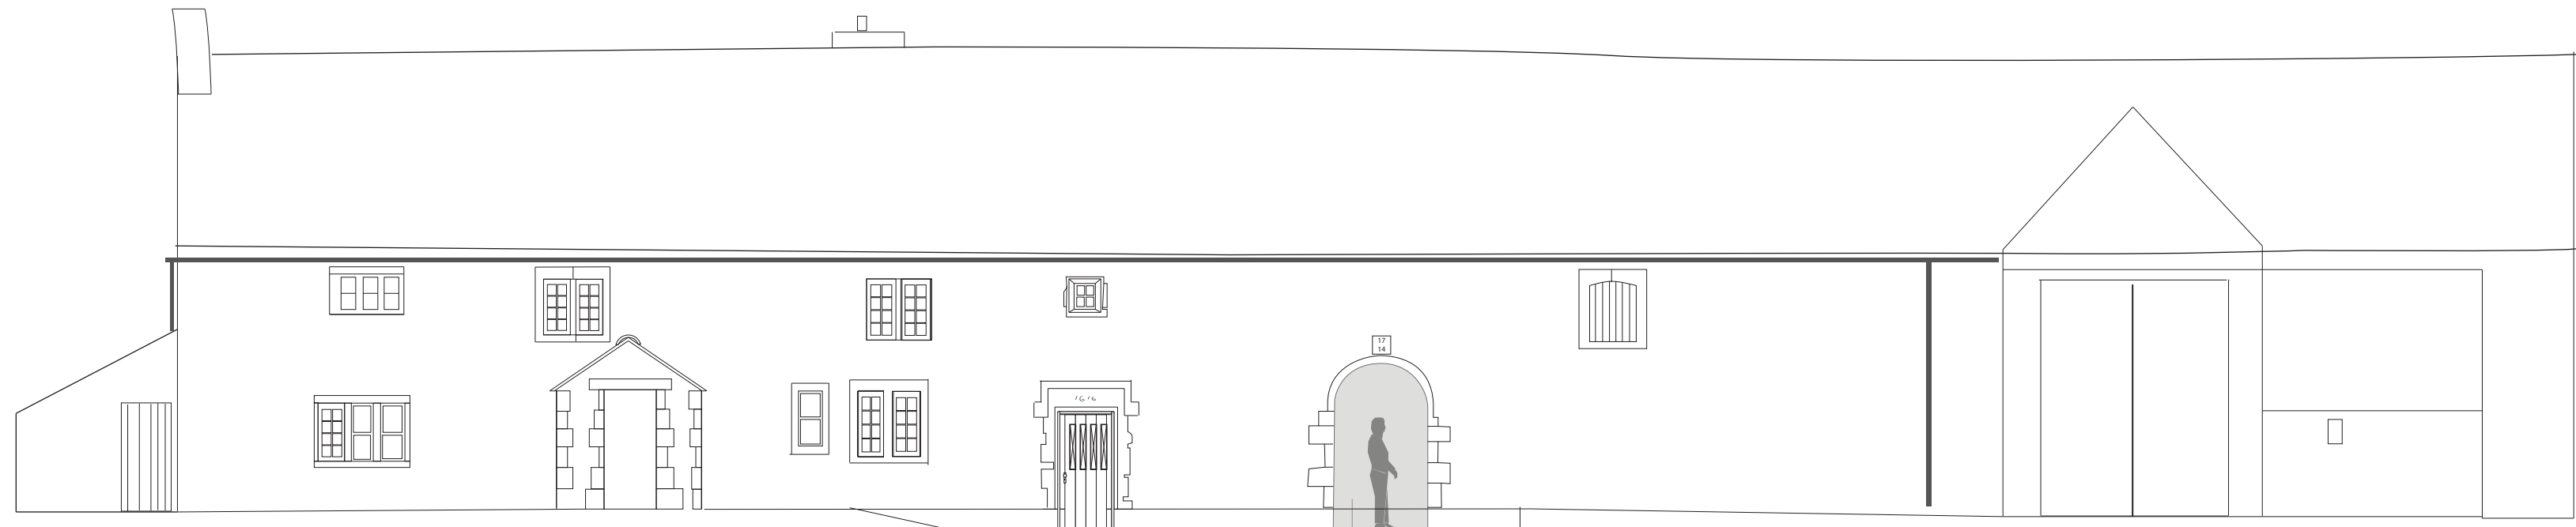

EAST ELEVATION

New Oak door exisitng infill removed

Frameless glazed screen

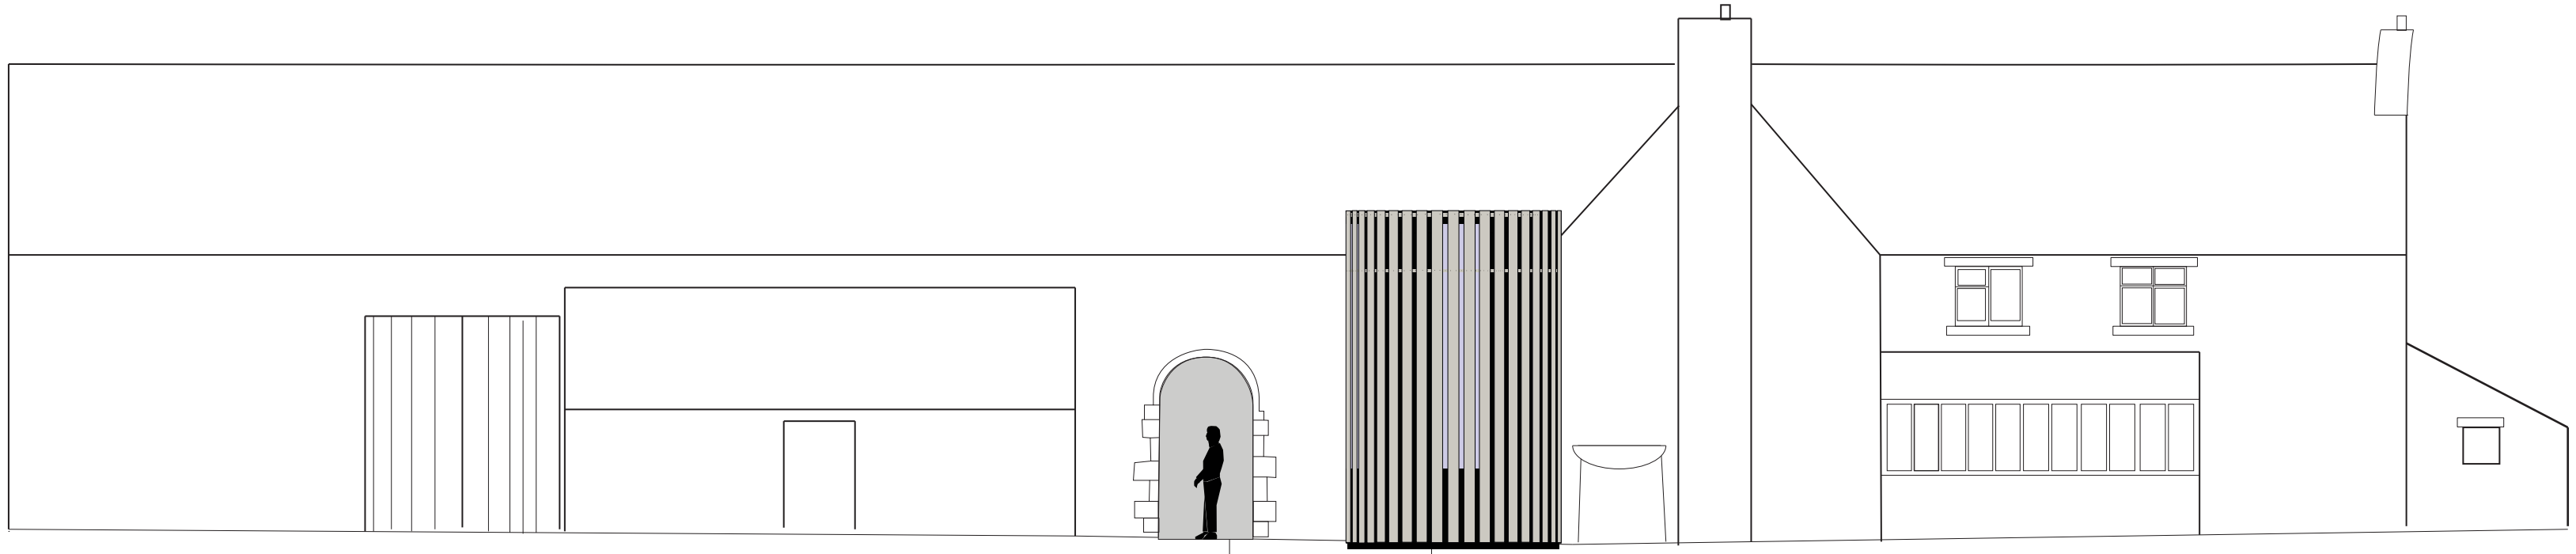


WEST ELEVATION

Frameless glazed screen

New Straircase

SCALE 1:100@A2

 

Project

Date

Drawing

West Barn Farmhouse
West Yatton, Wiltshire

April 2026

Proposed East and West Elevations

Scale
1:100 @ A2

Rev: 1
Ref: WBF-207