

Proposed Front Elevation
Scale 1:100

Proposed Rear Elevation
Scale 1:100

Proposed Side Elevation
Scale 1:100




Proposed Side Elevation
Scale 1:100

Ordnance Survey (c) Crown Copyright 2026. All rights reserved. Licence number 100022432




Proposed Block Plan
Scale 1:500

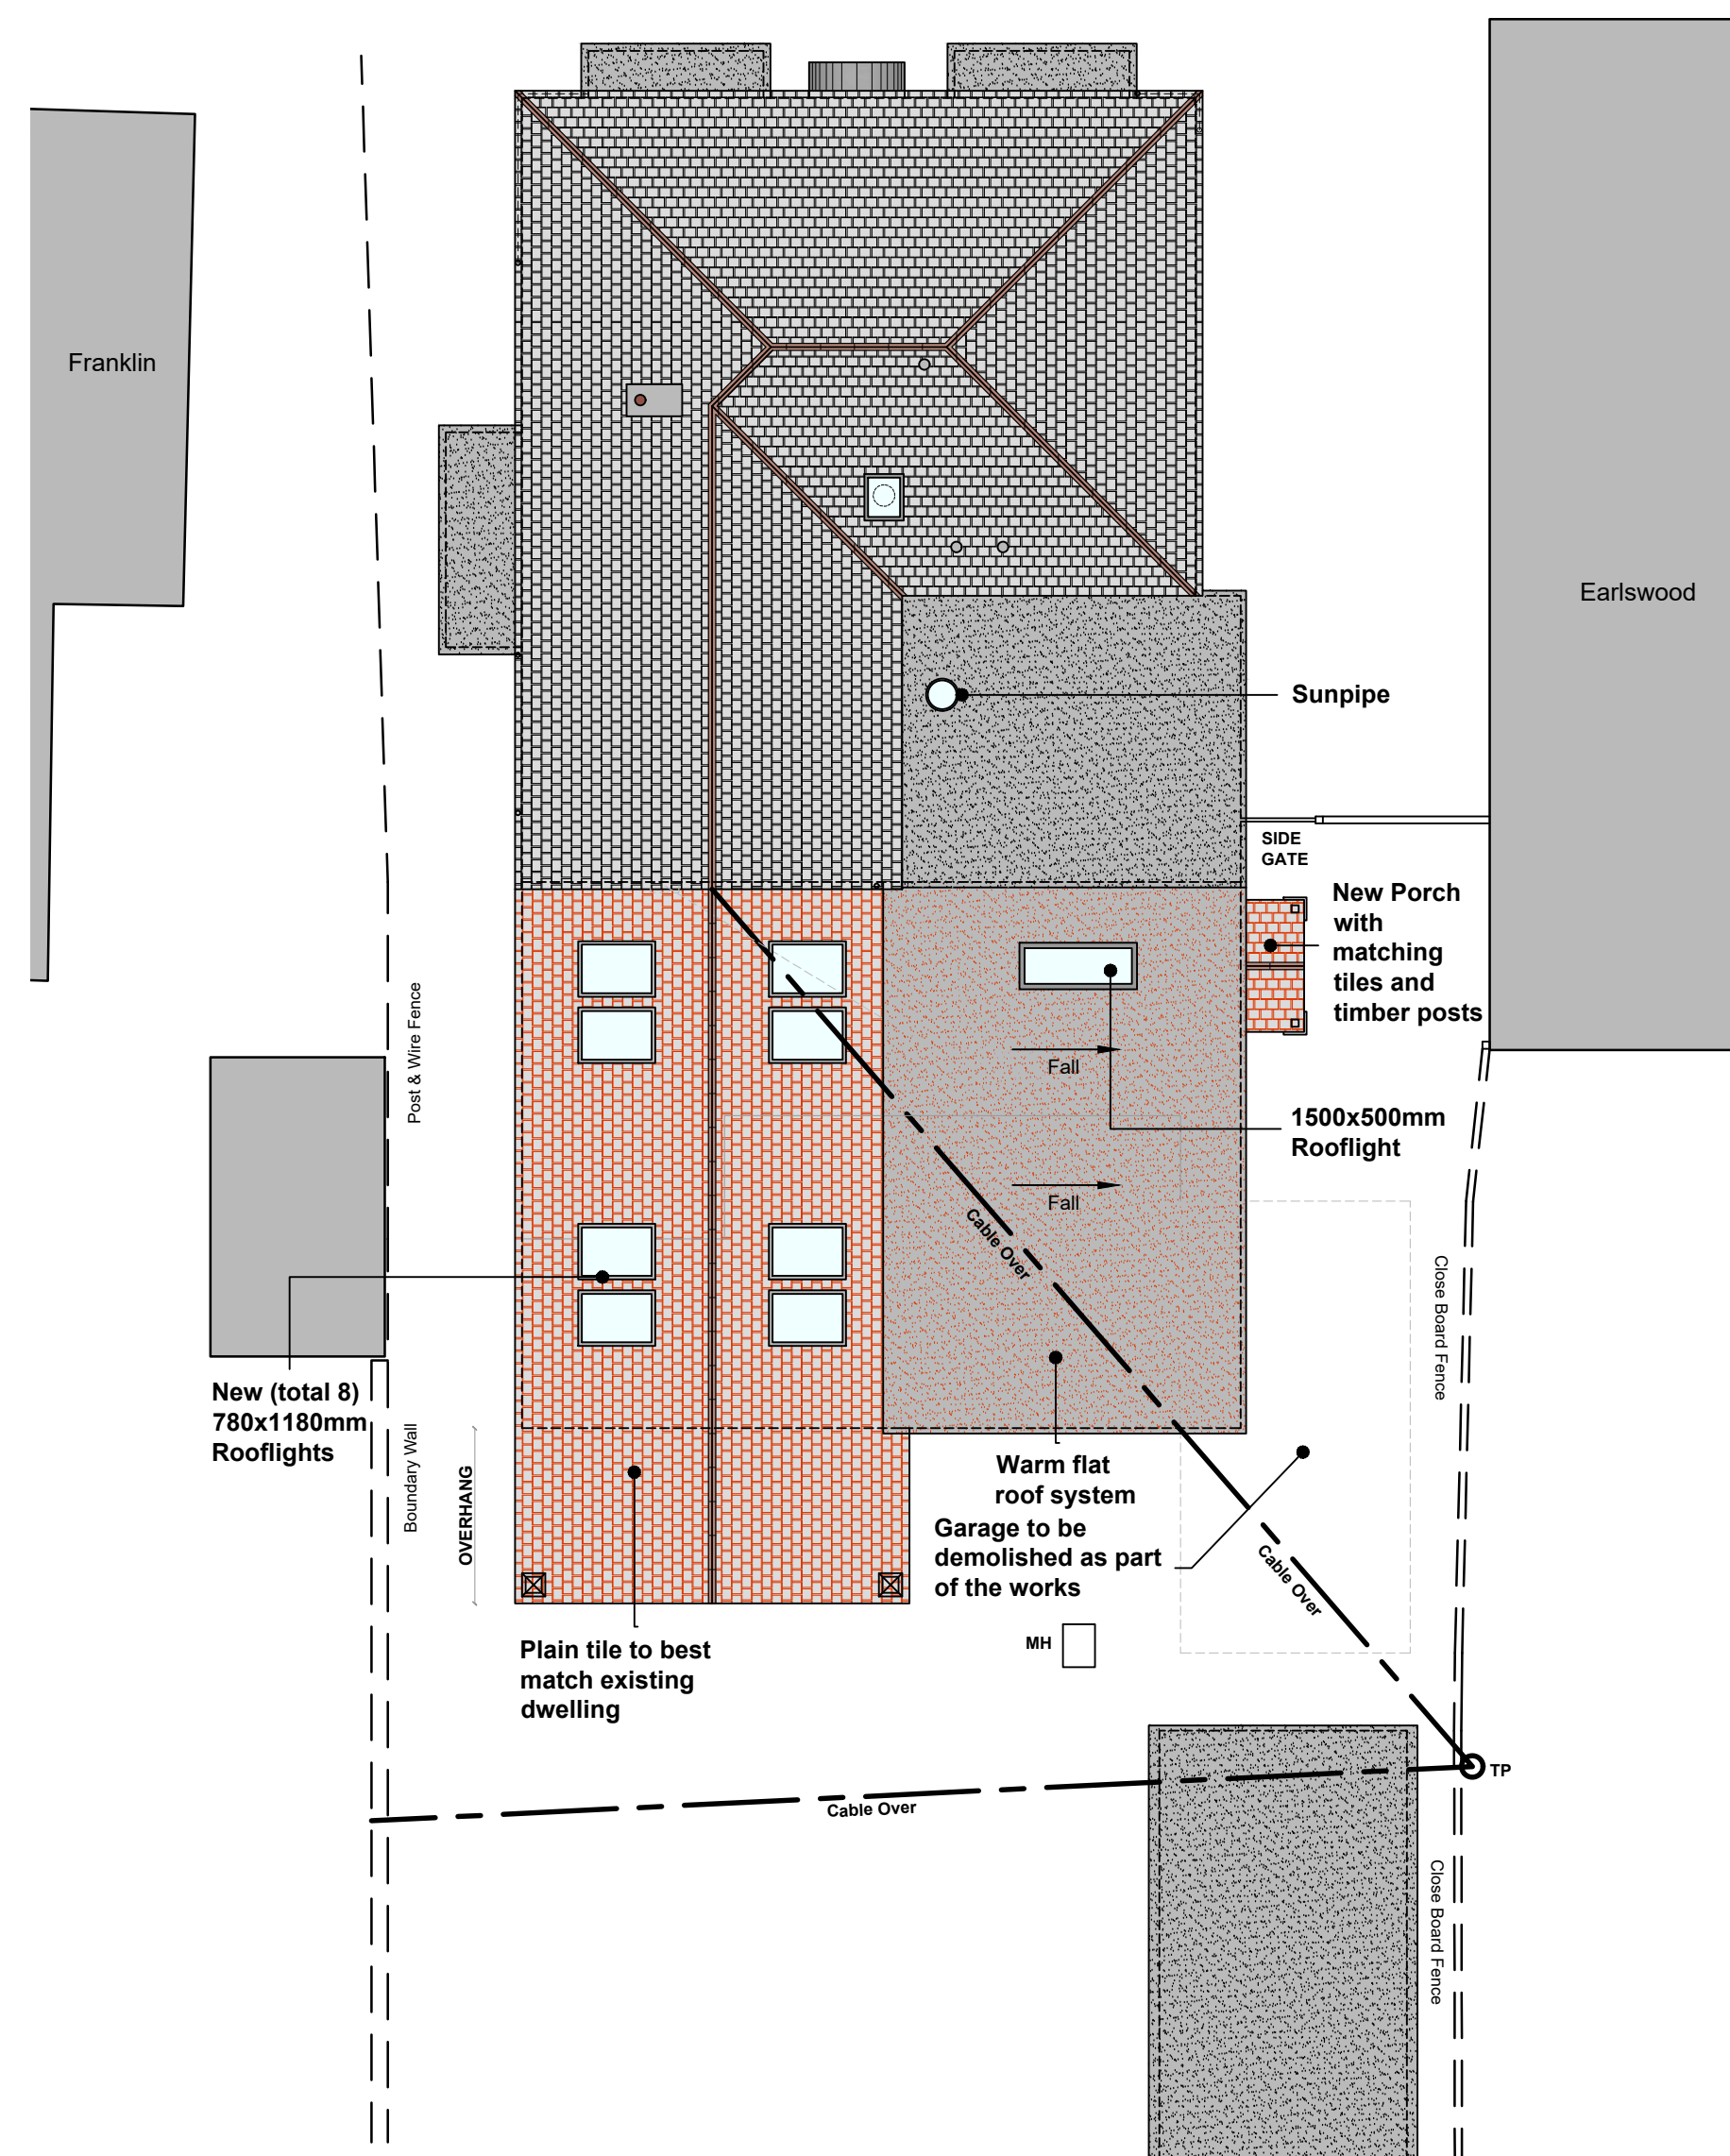

Proposed Roof/Site Plan
Scale 1:100



Proposed Location Plan
Scale 1:1250

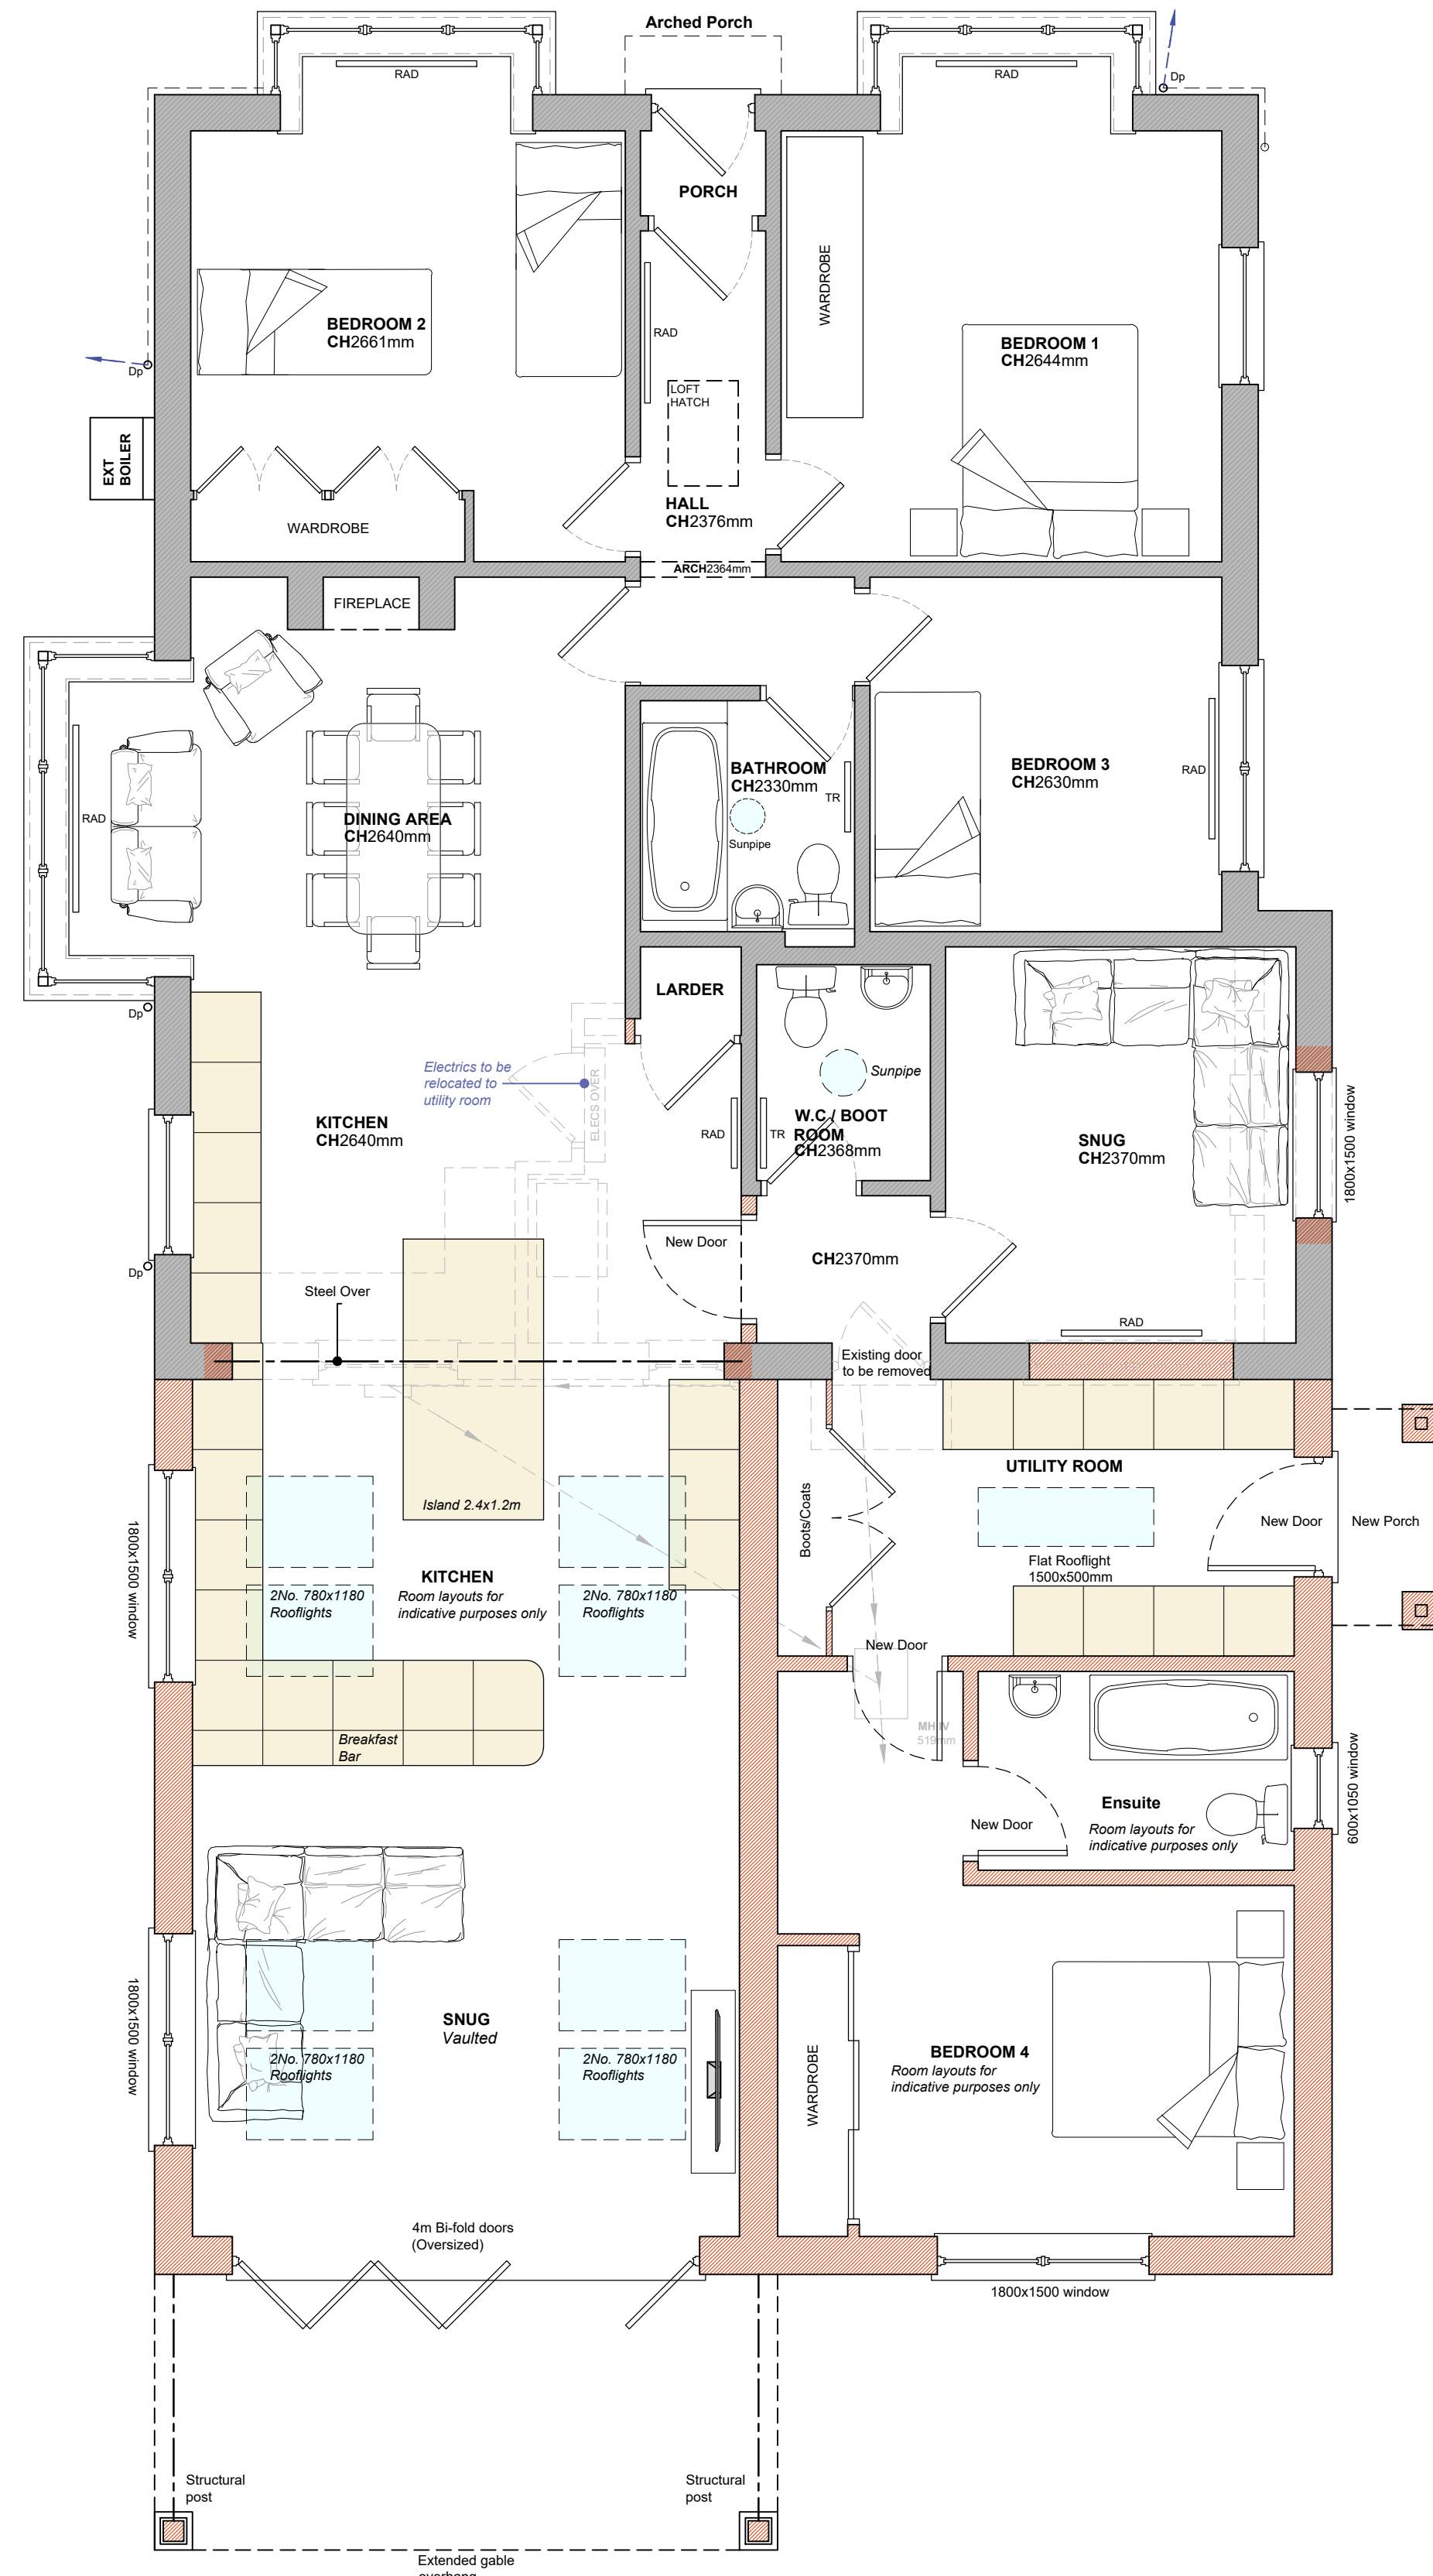

Proposed Ground Floor Plan
Scale 1:50

Drawing for planning purposes only.
Not to be used for construction.

Tuttle
architectural
services

Ground Floor
6 Pelhams Court
Marlborough
Wiltshire SN8 2AG

T. 01672 518 278
E. info@tuttlearchserv.co.uk
F. facebook.com/tuttlearchserv
W. tuttlearchserv.co.uk

Job Title
Proposed rear extension & associated internal alterations to achieve additional ensuite bedroom & kitchen/living space @ Churchill, Upavon Road, North Newnton, Pewsey, Wiltshire, SN9 6JS

Drawing Title
Proposed Ground Floor Plan, Roof/Site Plan, Elevations, Block & Location Plan

DRAWING NUMBER	REV
Churchill - 02 - Proposed	A

REVISIONS
Rev A - 24-04-26 - Amendments to client comments

SCALE	DATE	DRAWN BY	PAPER SIZE	JOB No.
As Indicated	March 26	MCW	A1	1693