



- Notes:**
- All works to be carried out in accordance with the current Building Regulations, British Standards and Codes of Practice and to the satisfaction of the Building Control Body. All dimensions are to be checked on site prior to the commencement of the works. Any discrepancies to be reported prior to the commencement of the relevant works. Please note that paper prints of this drawing may not be an accurate reproduction of the given scale.
- Materials Legend**
- 01 15mm thick treated timber Waney edge horizontally lapped cladding.
 - 02 Wienerberger 2020 Antique Slate smooth clay roof tiles.
 - 03 Nordan NTECH 1.2 timber framed doors and windows, with timber surround
 - 04 Timber guard rail with "twig" spindles.
 - 05 Prefabricated chimney with stone slip finish.
 - 06 Painted blockwork plinth below internal floor level.
 - 07 115x75mm Ø gutters and 68mm Ø PVC rainwater pipes.
 - 08 Treated timber support columns.
 - 09 PPIC aluminium louvers to EP design. Colour:TBC.
 - 10 Rustic purpose made timber door with double glazed panels and integral Georgian bars.

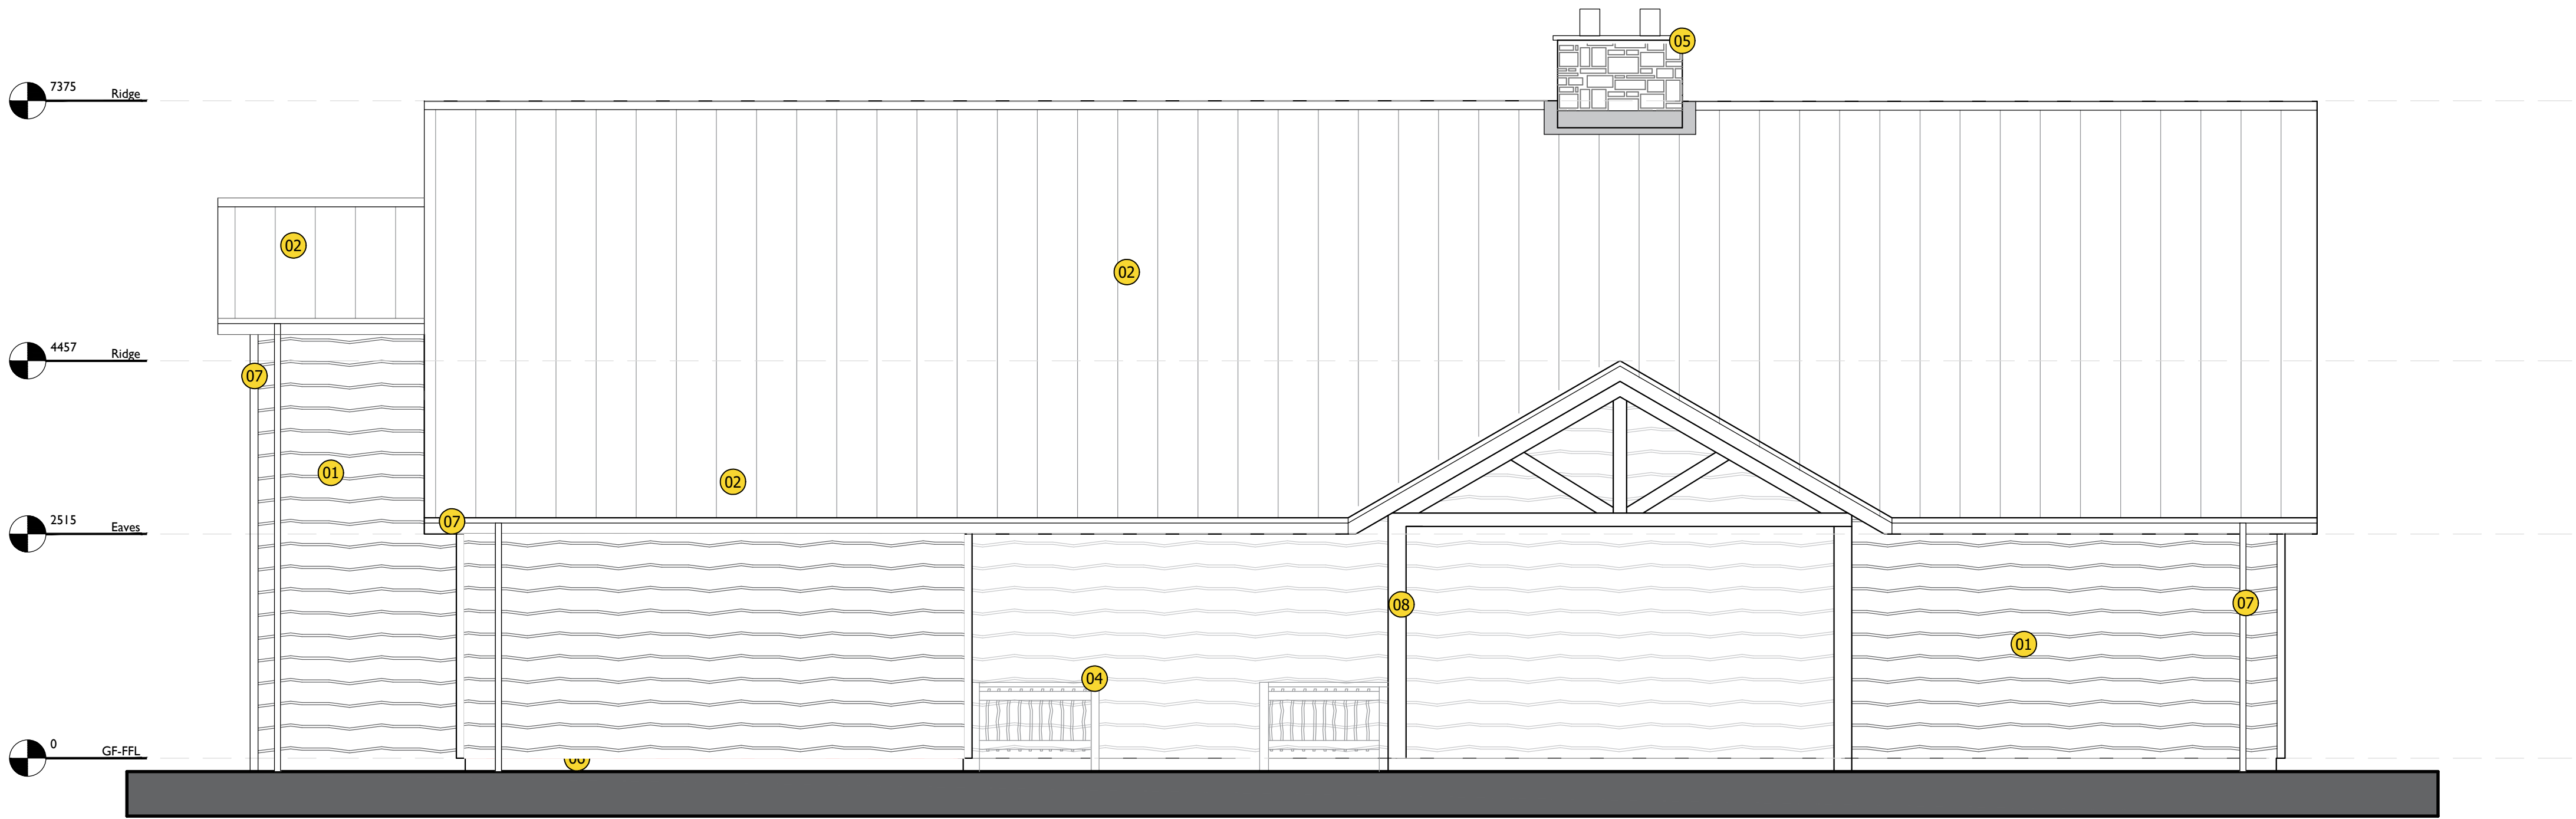

Proposed Front Elevation 'A':

1:50 at A1
0m 0.5m 1m 2.5m 1:50

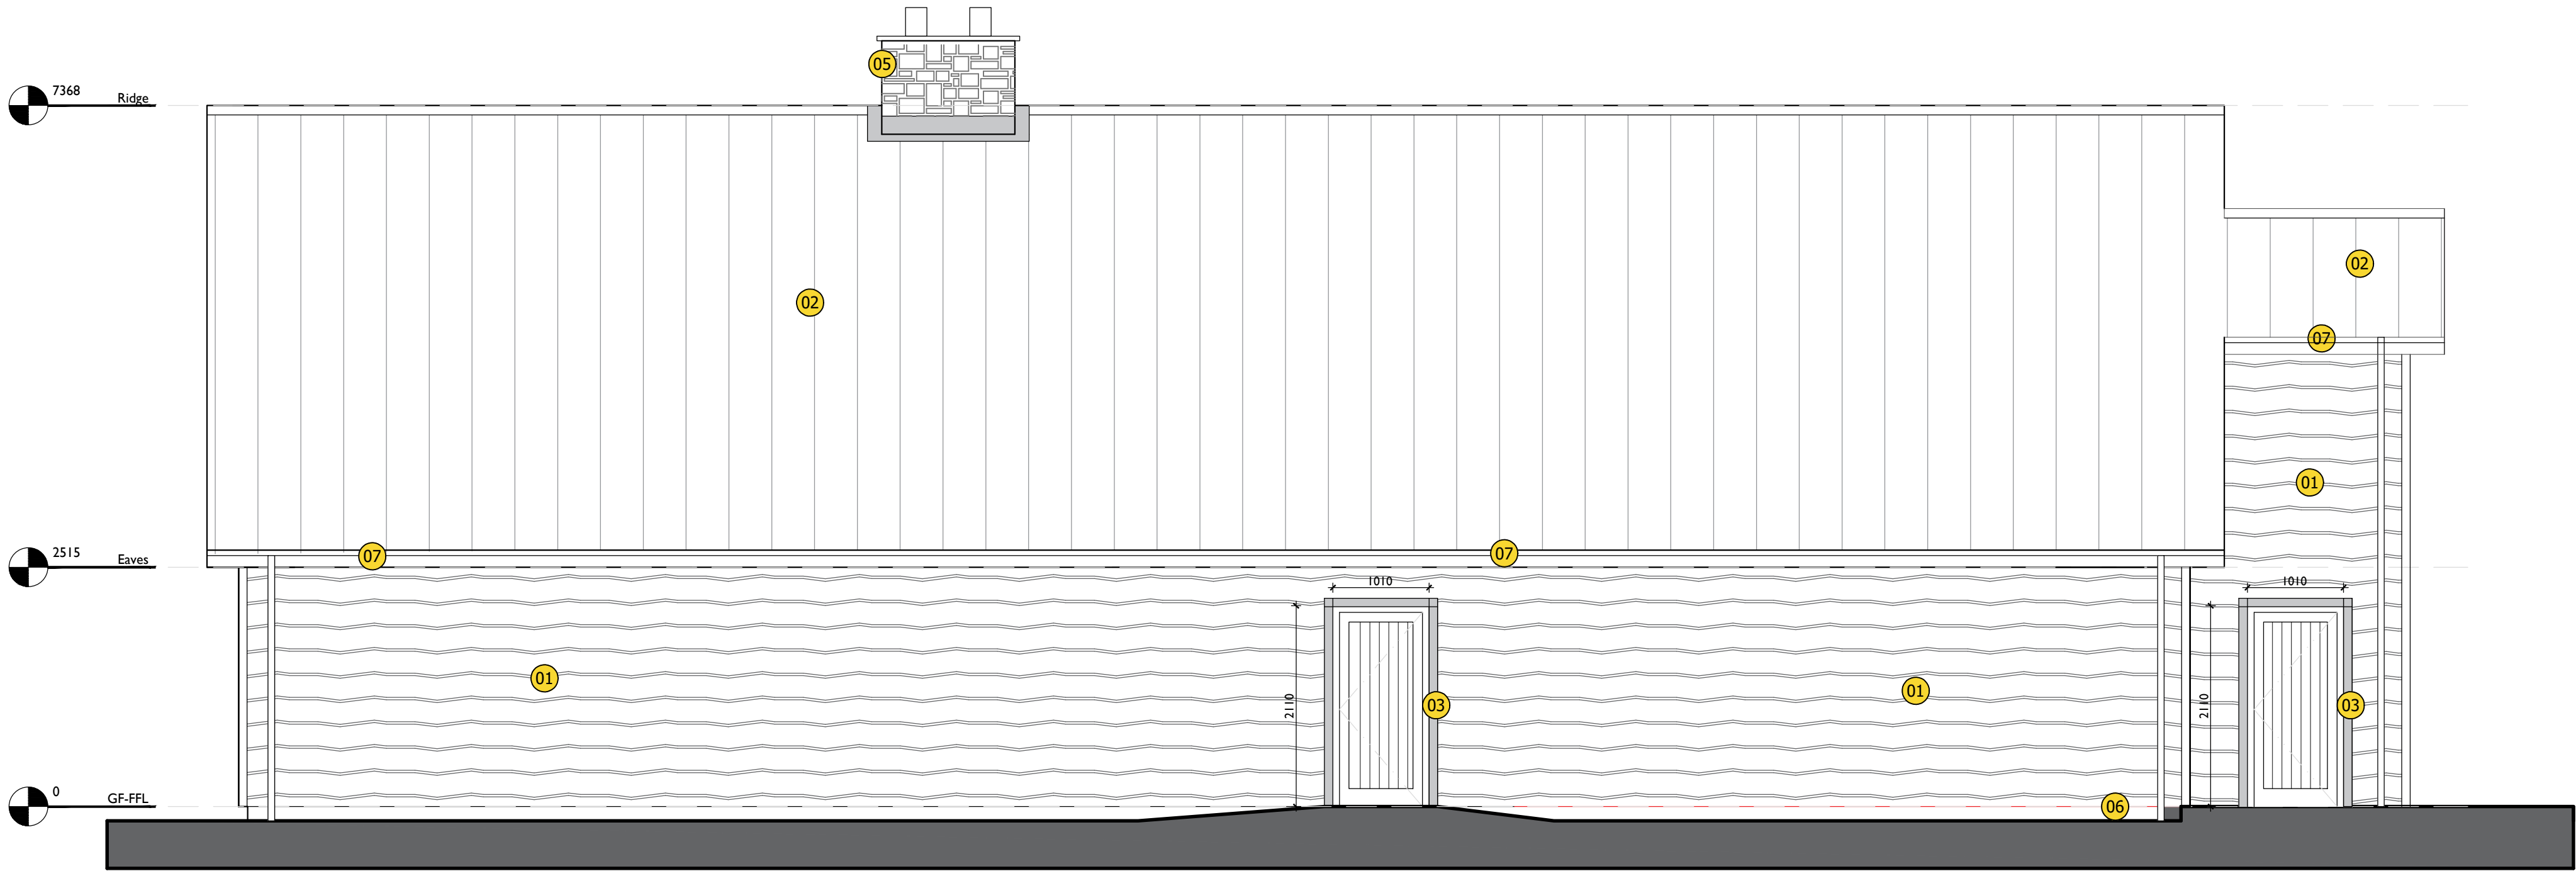

Proposed Rear Elevation 'B':

1:50 at A1
0m 0.5m 1m 2.5m 1:50

P2	07.04.2026	Elevations updated to revised layout.		DAB	SM
P1	28.02.2026	Planning Application		DAB	SM
Rev:	Date:	Description:		Drawn:	Checked:

Jackson Design Associates
Latimer House, Latimer Way
Sherwood Energy Village
Ollerton, Nottinghamshire NG22 9QW
Telephone: (01623) 863222
Facsimile: (01623) 863555
www.jacksonsdesign.co.uk

j.d.a

ARCHITECTURE • DESIGN • MANAGEMENT

Project:
Santa's Woodland Village
Longleat Forest Center Parcs

Drawing Title:
Santas Grotto
Proposed Elevations Sheet 1 of 2

Project Address:
Longleat Forest Holiday Village, Picket Post,
Corsley, Wiltshire. BA12 7PU

Client:
Center Parcs (Operating Co.) Ltd.

Drawn: DAB	Checked: SM	Scale (Size): 1:50, 1:100 @ A1	Date: November 2025
---------------	----------------	-----------------------------------	------------------------

Drawing No: 25-2611-G(21)001	Revision: P2
---------------------------------	-----------------

PLANNING APPLICATION

© 2026. This drawing is copyright of Jackson Design Associates and must not be copied or reproduced without prior written approval of Jackson Design Associates. All rights reserved.

0

10mm

20mm