



Site plan for proposed gazebo at South Lodge

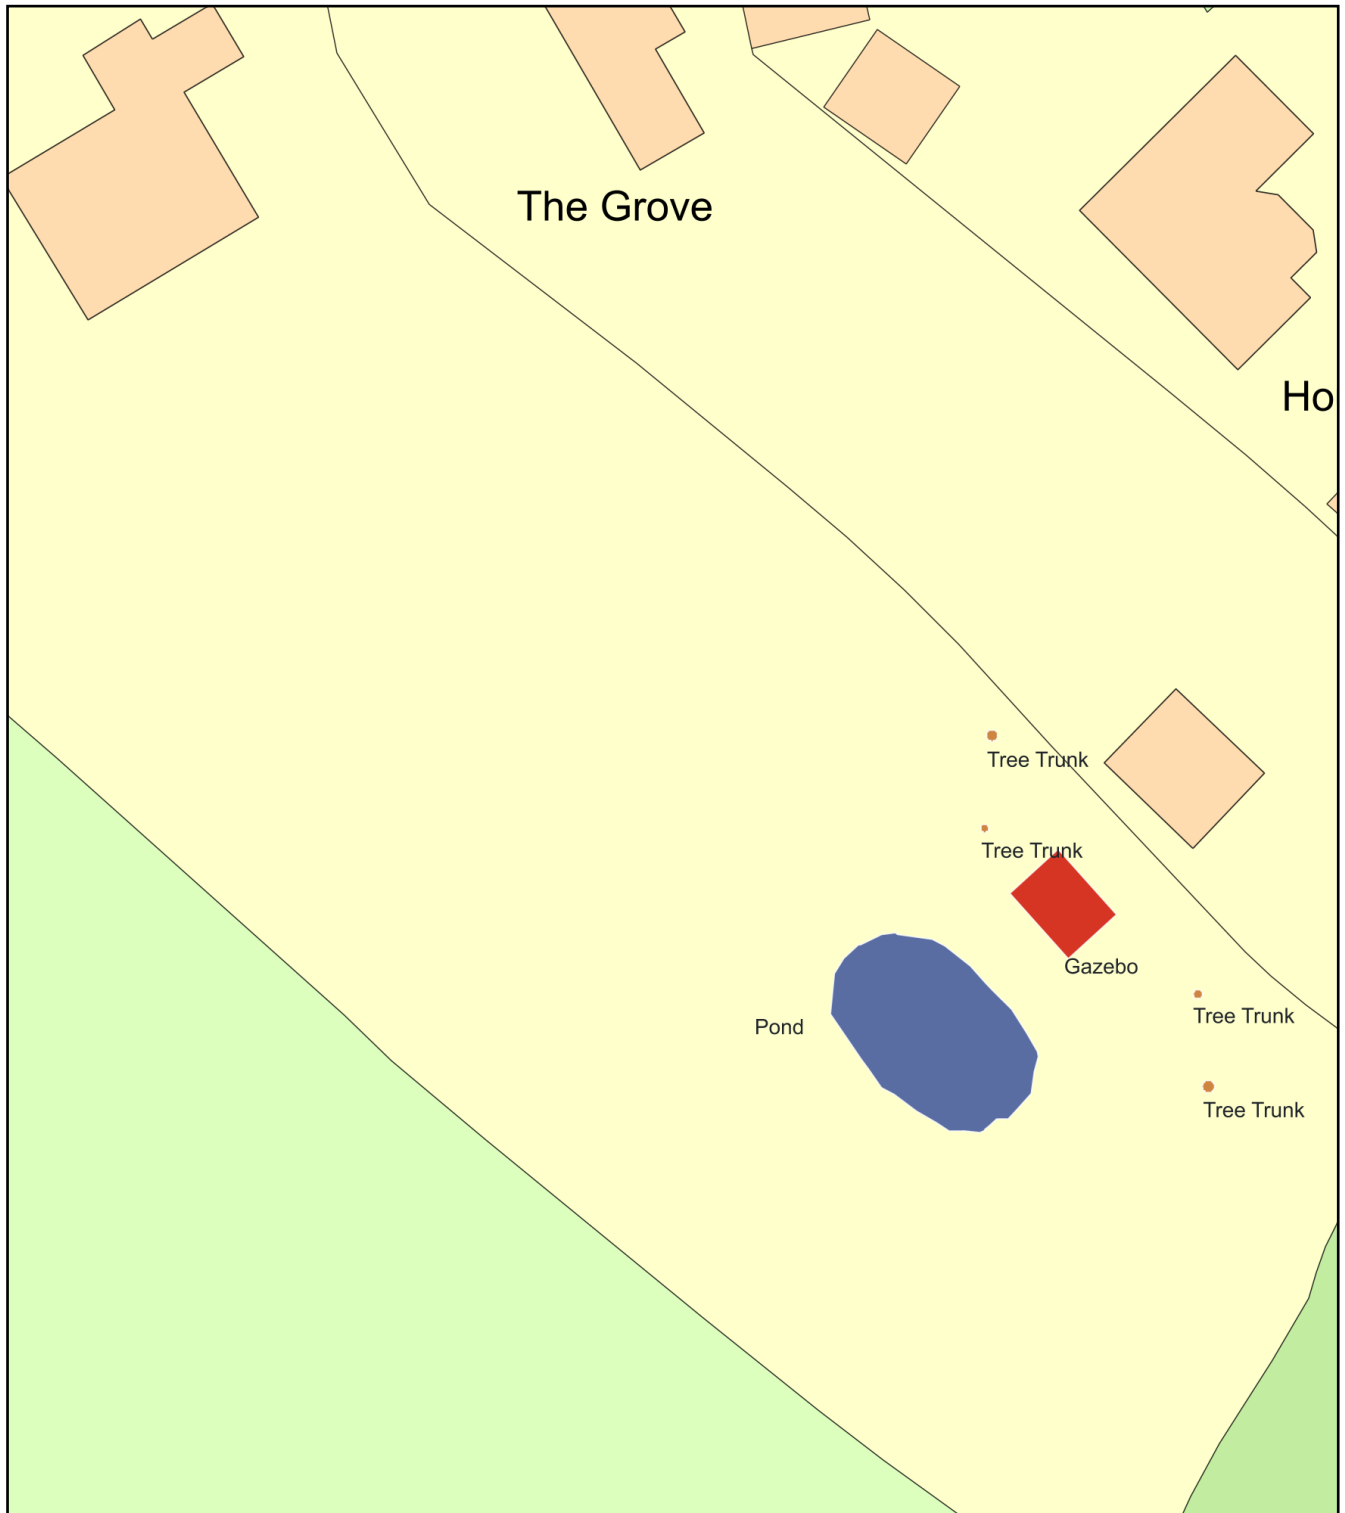

0 20
Metres

 

Plan Produced for: Wiltshire Council

Date Produced: 01 May 2026

Plan Reference Number: TQRQM26121172315731

Scale: 1:500 @ A4