
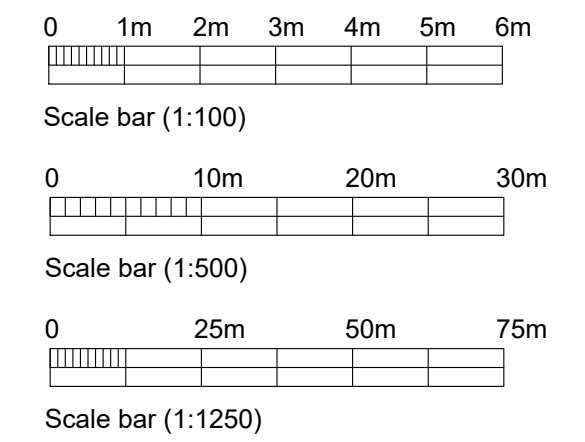
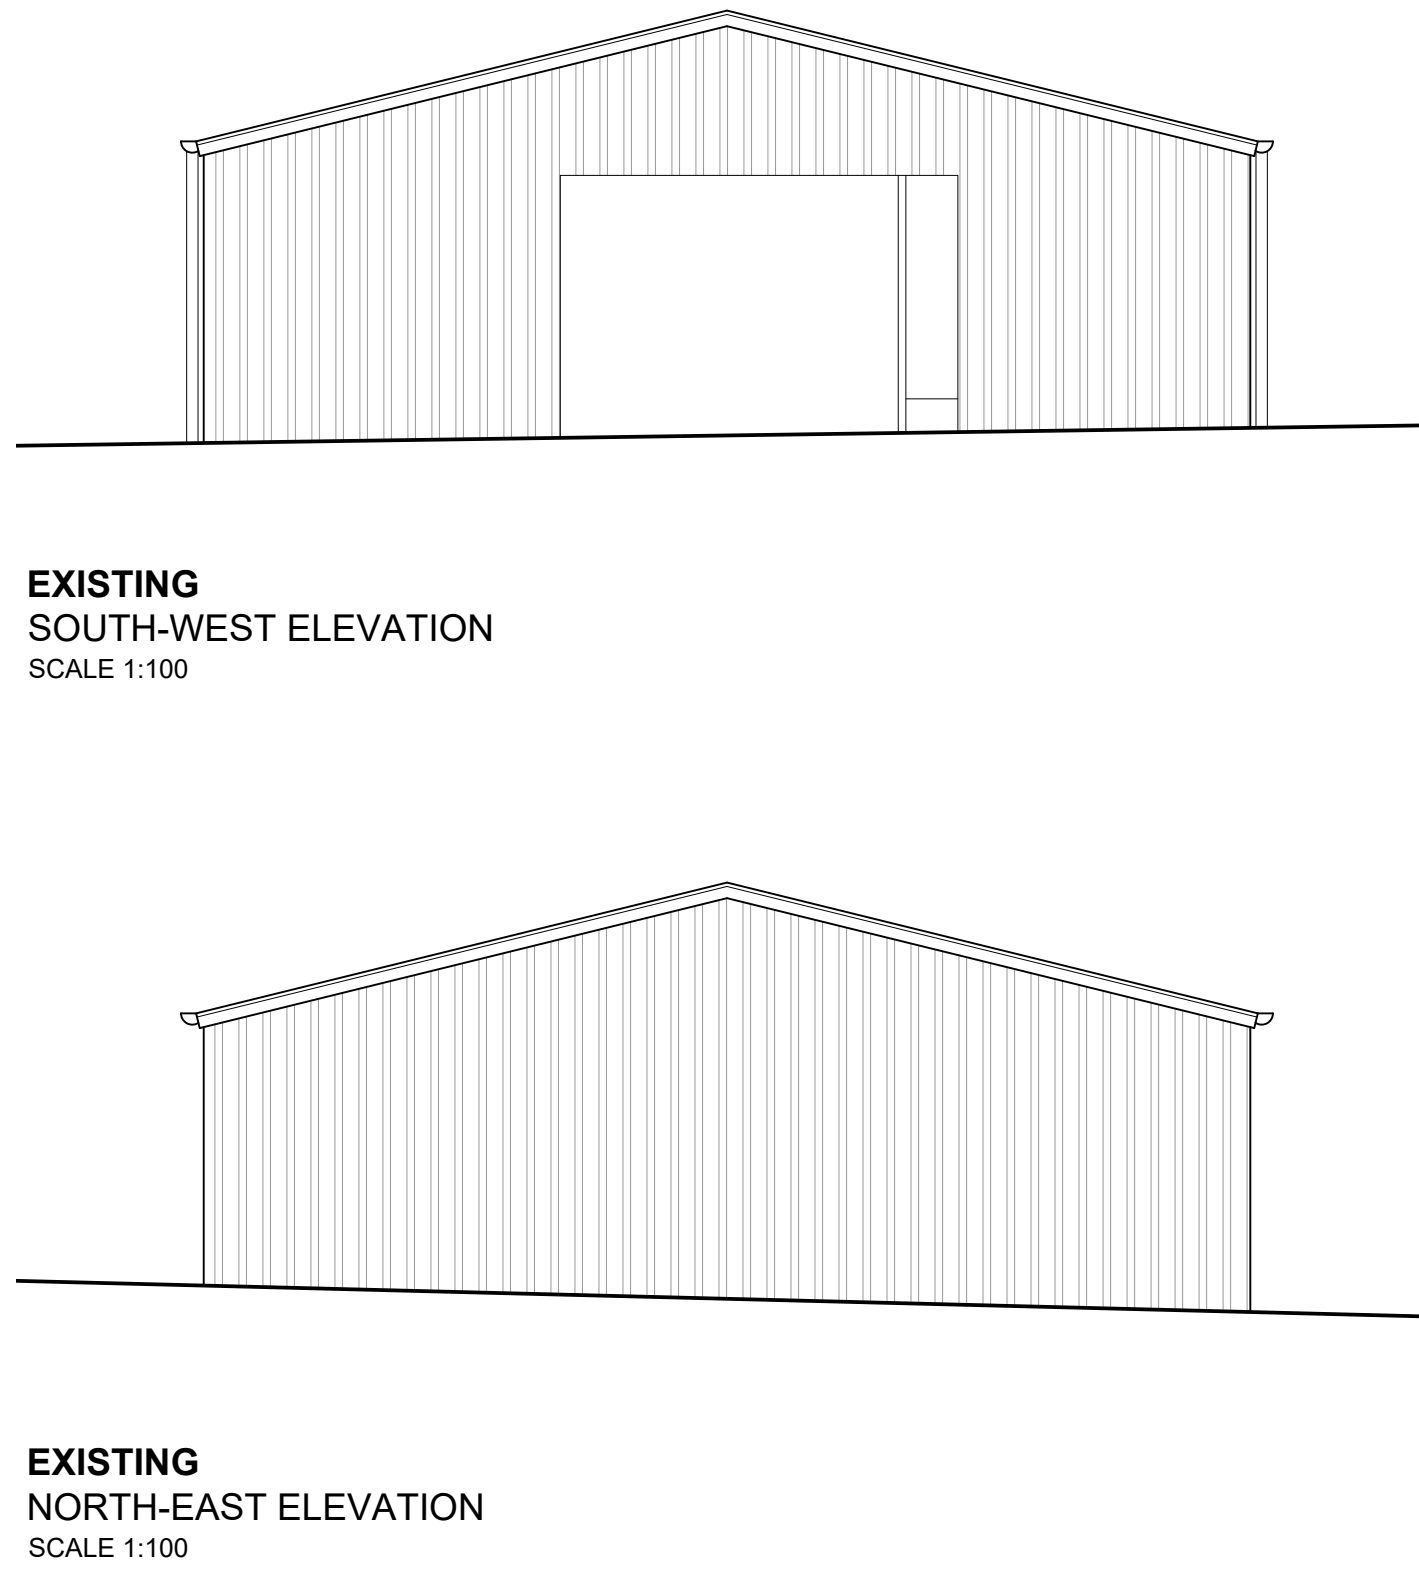
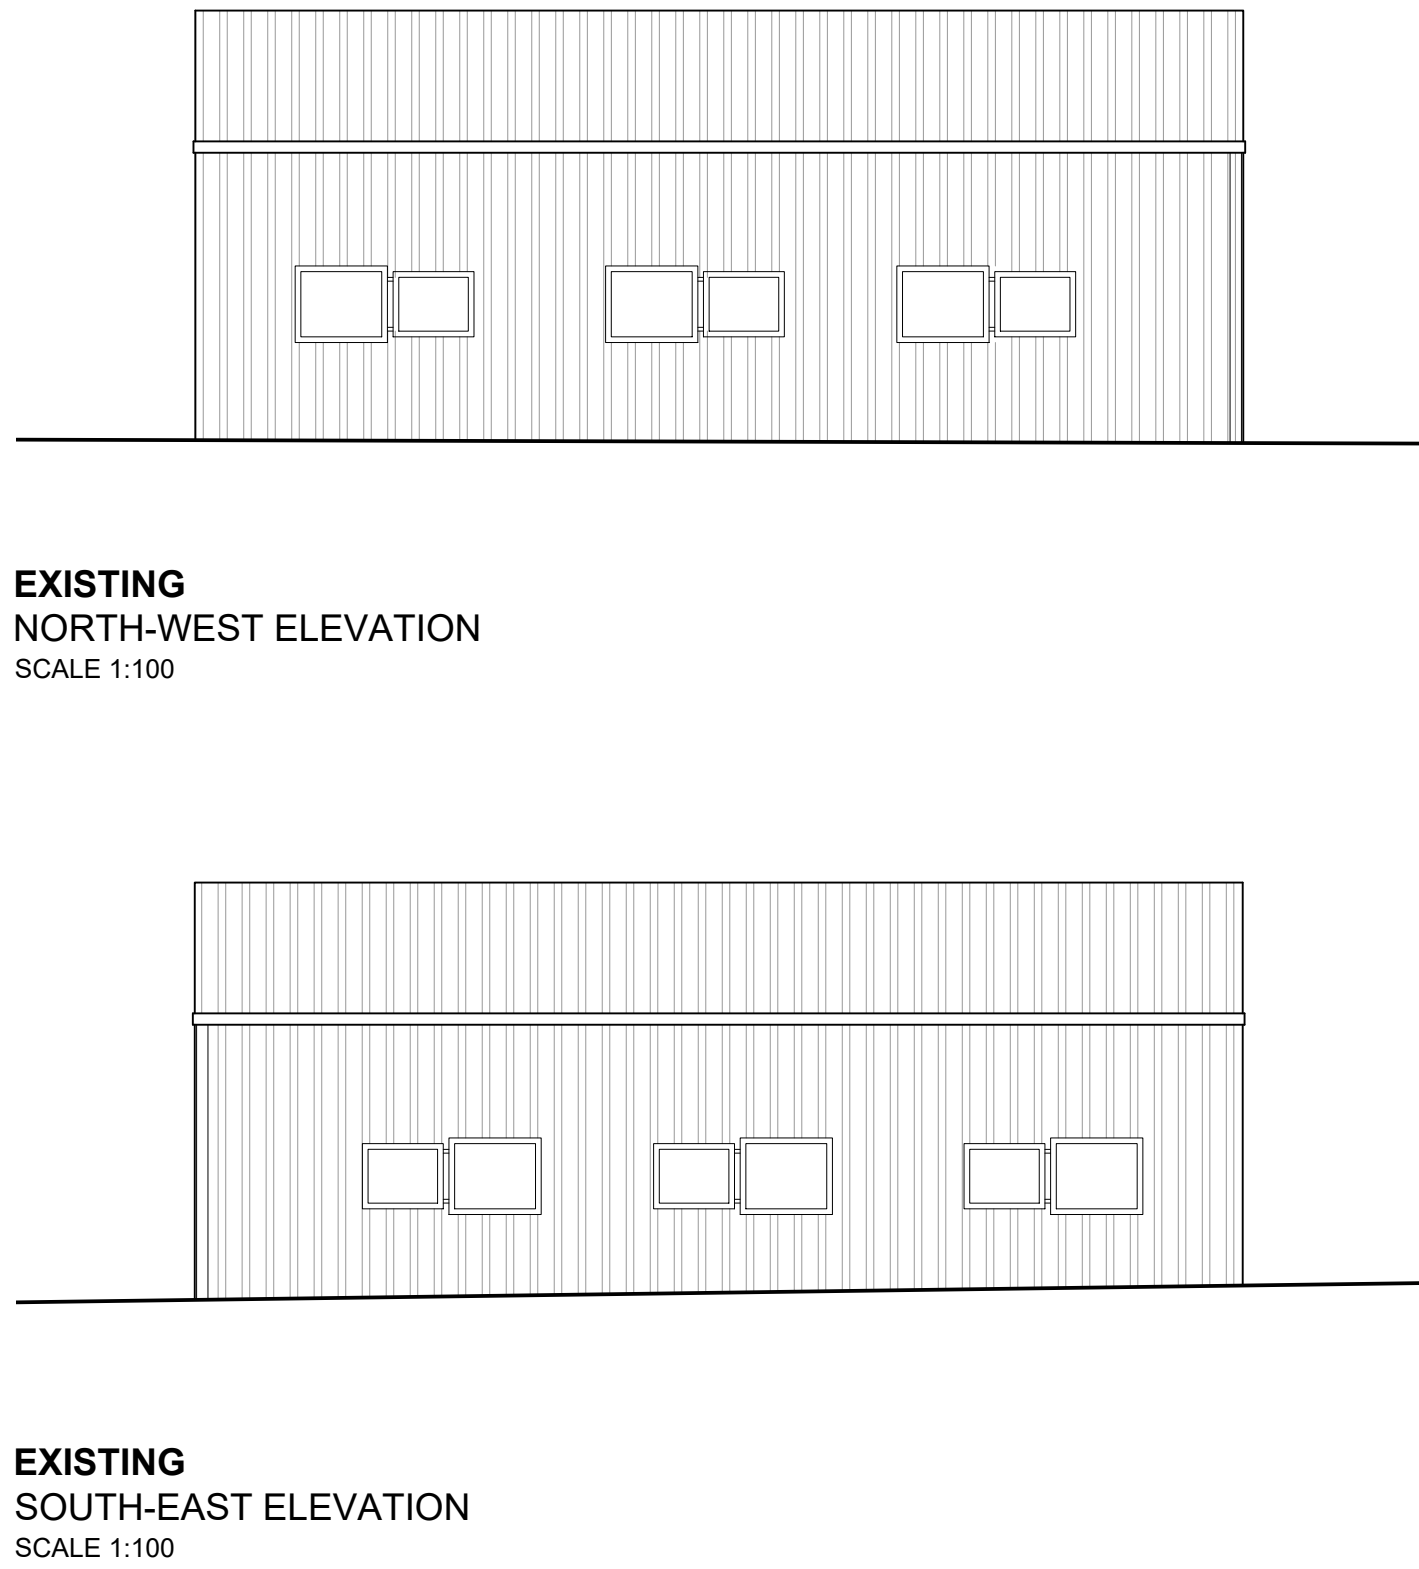
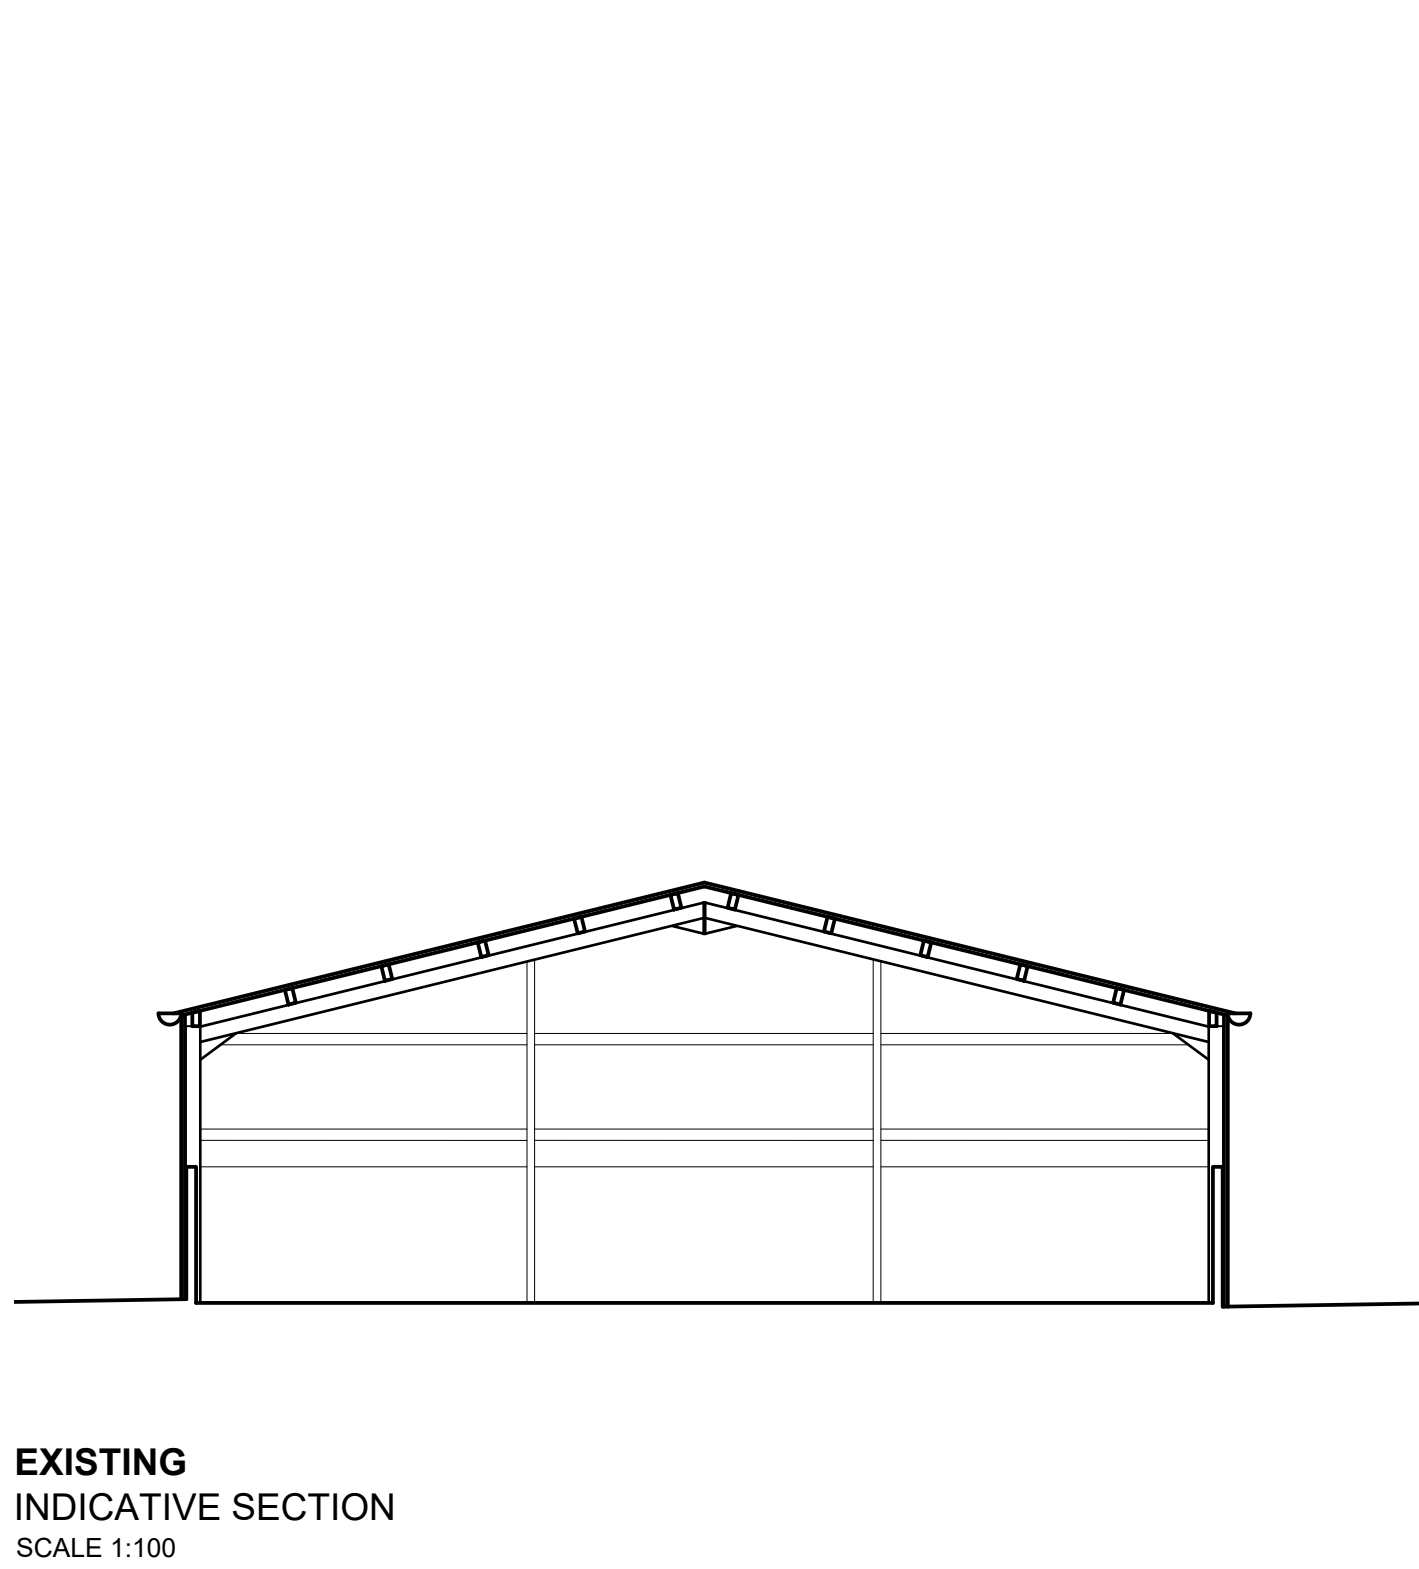
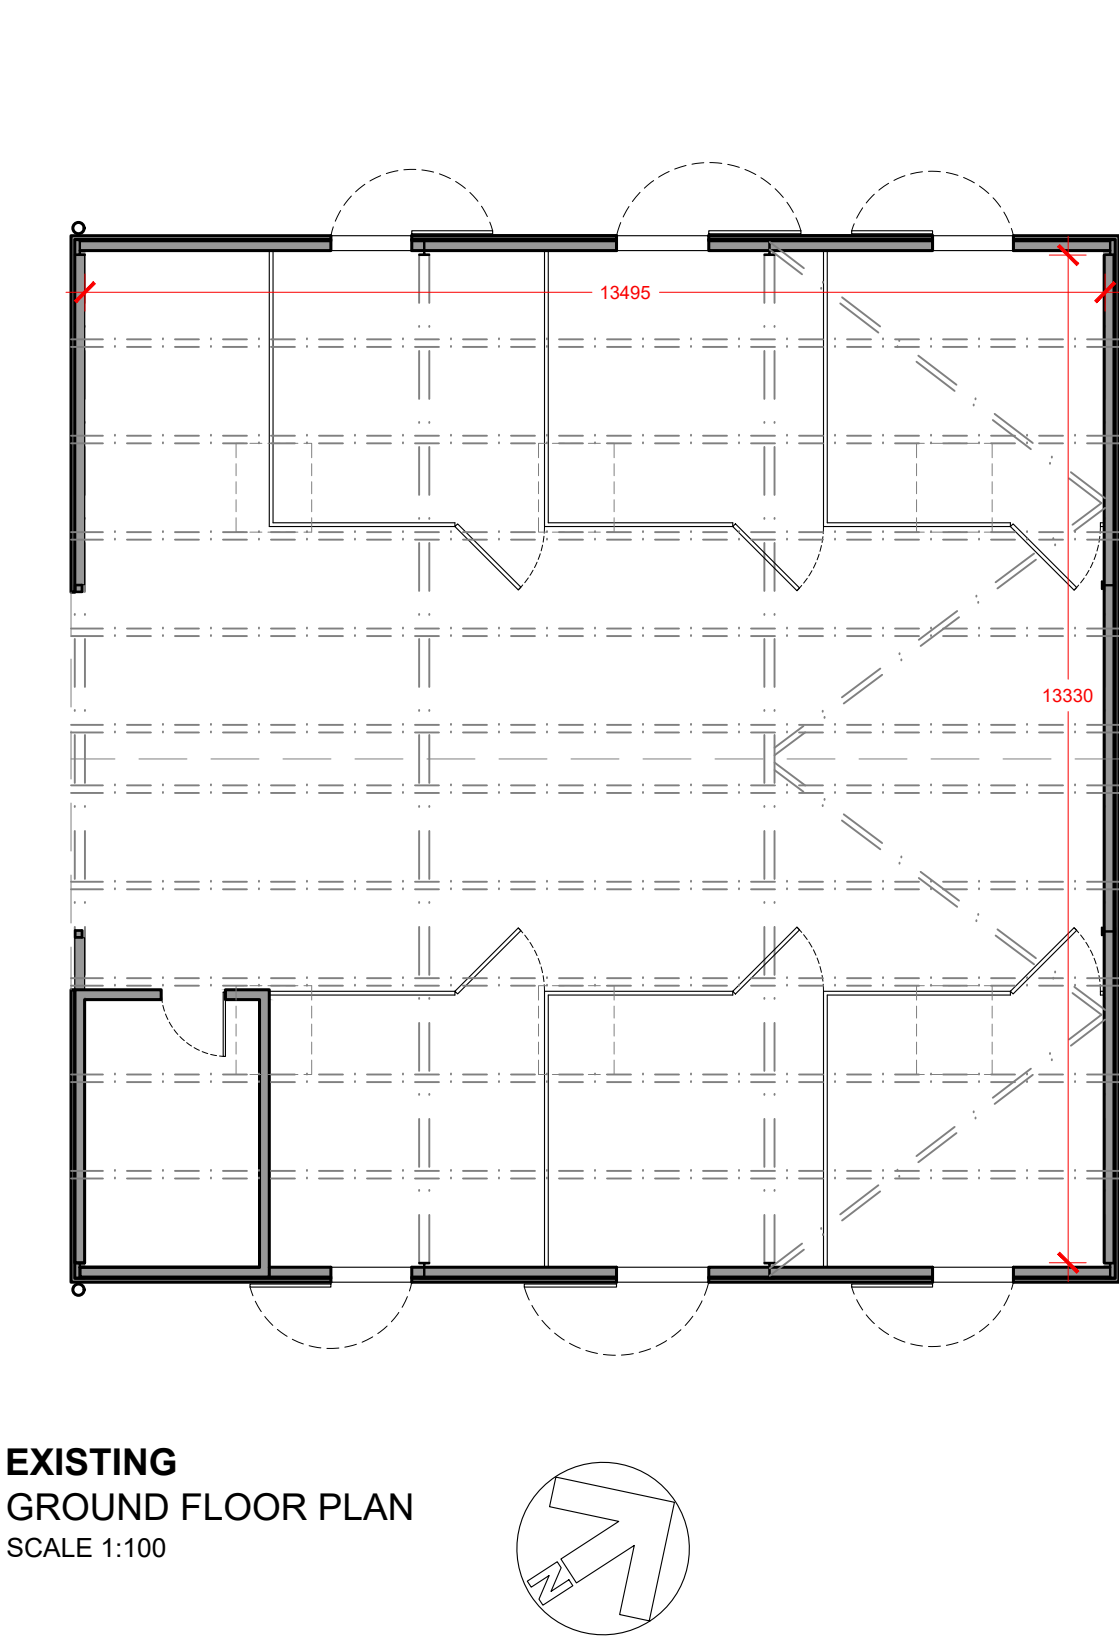


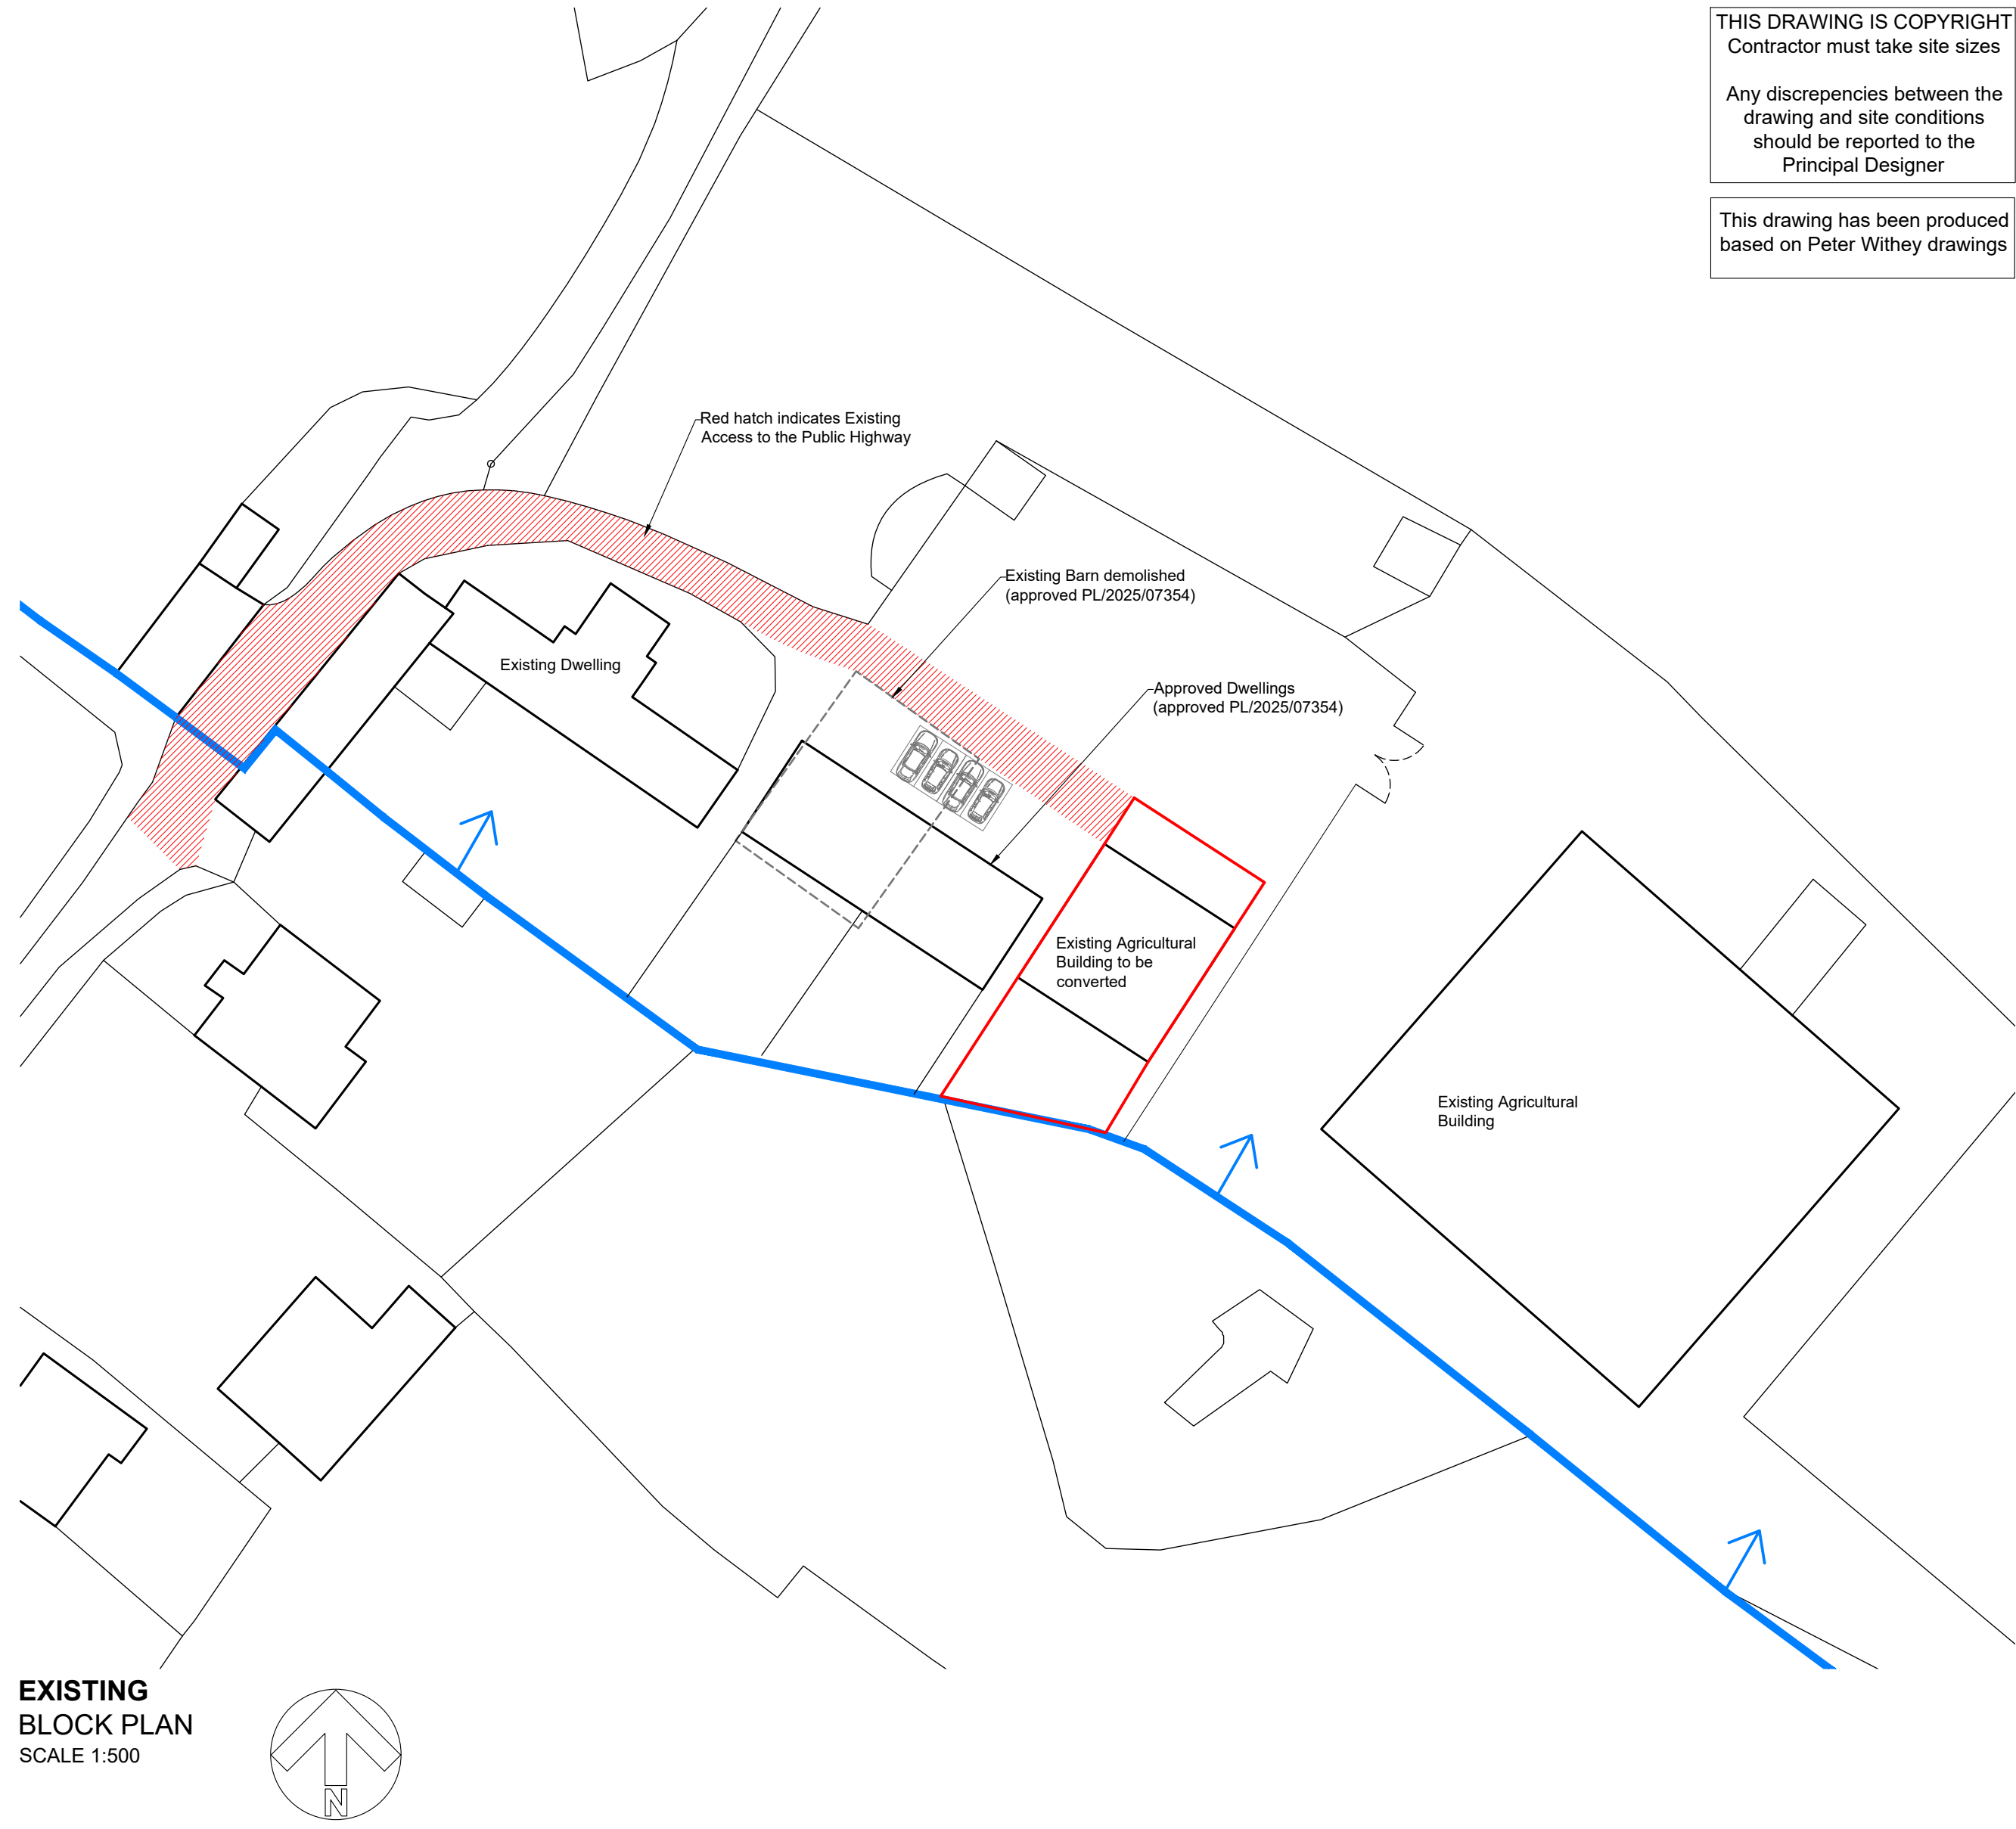

Rev.	Date	Init
0		
CLIENT		
MR W WARDEN, END FARM, MARSTON		
PROJECT		
PROPOSED CLASS Q BARN CONVERSION TO DWELLING		
DRAWING		
LOCATION PLAN, EXISTING BLOCK PLAN, GROUND FLOOR PLAN, SECTION AND ELEVATIONS		
DRAWN:	Date:	Scale:
AB	20/02/2026	as stated @ A1
Drawing number:	Rev.	
4143-05	-	
DOLMAN		
ARCHITECTURAL DESIGNERS BUILDING SURVEYORS COST CONSULTANTS CDM PRINCIPAL DESIGNERS		
Sussex House Bath Road Devizes Wiltshire SN10 2AF		
Tel: 01380 729456 Web: www.dolmansurveyors.co.uk Email: info@dolmansurveyors.co.uk		