

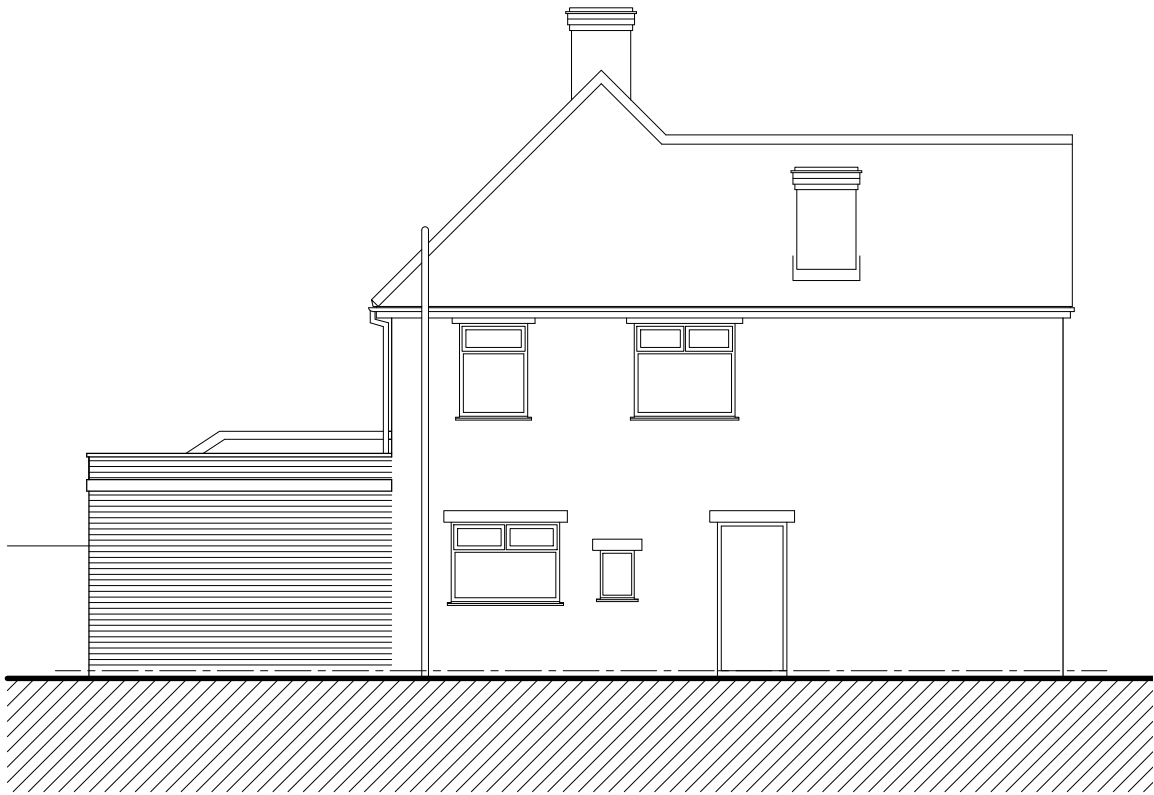


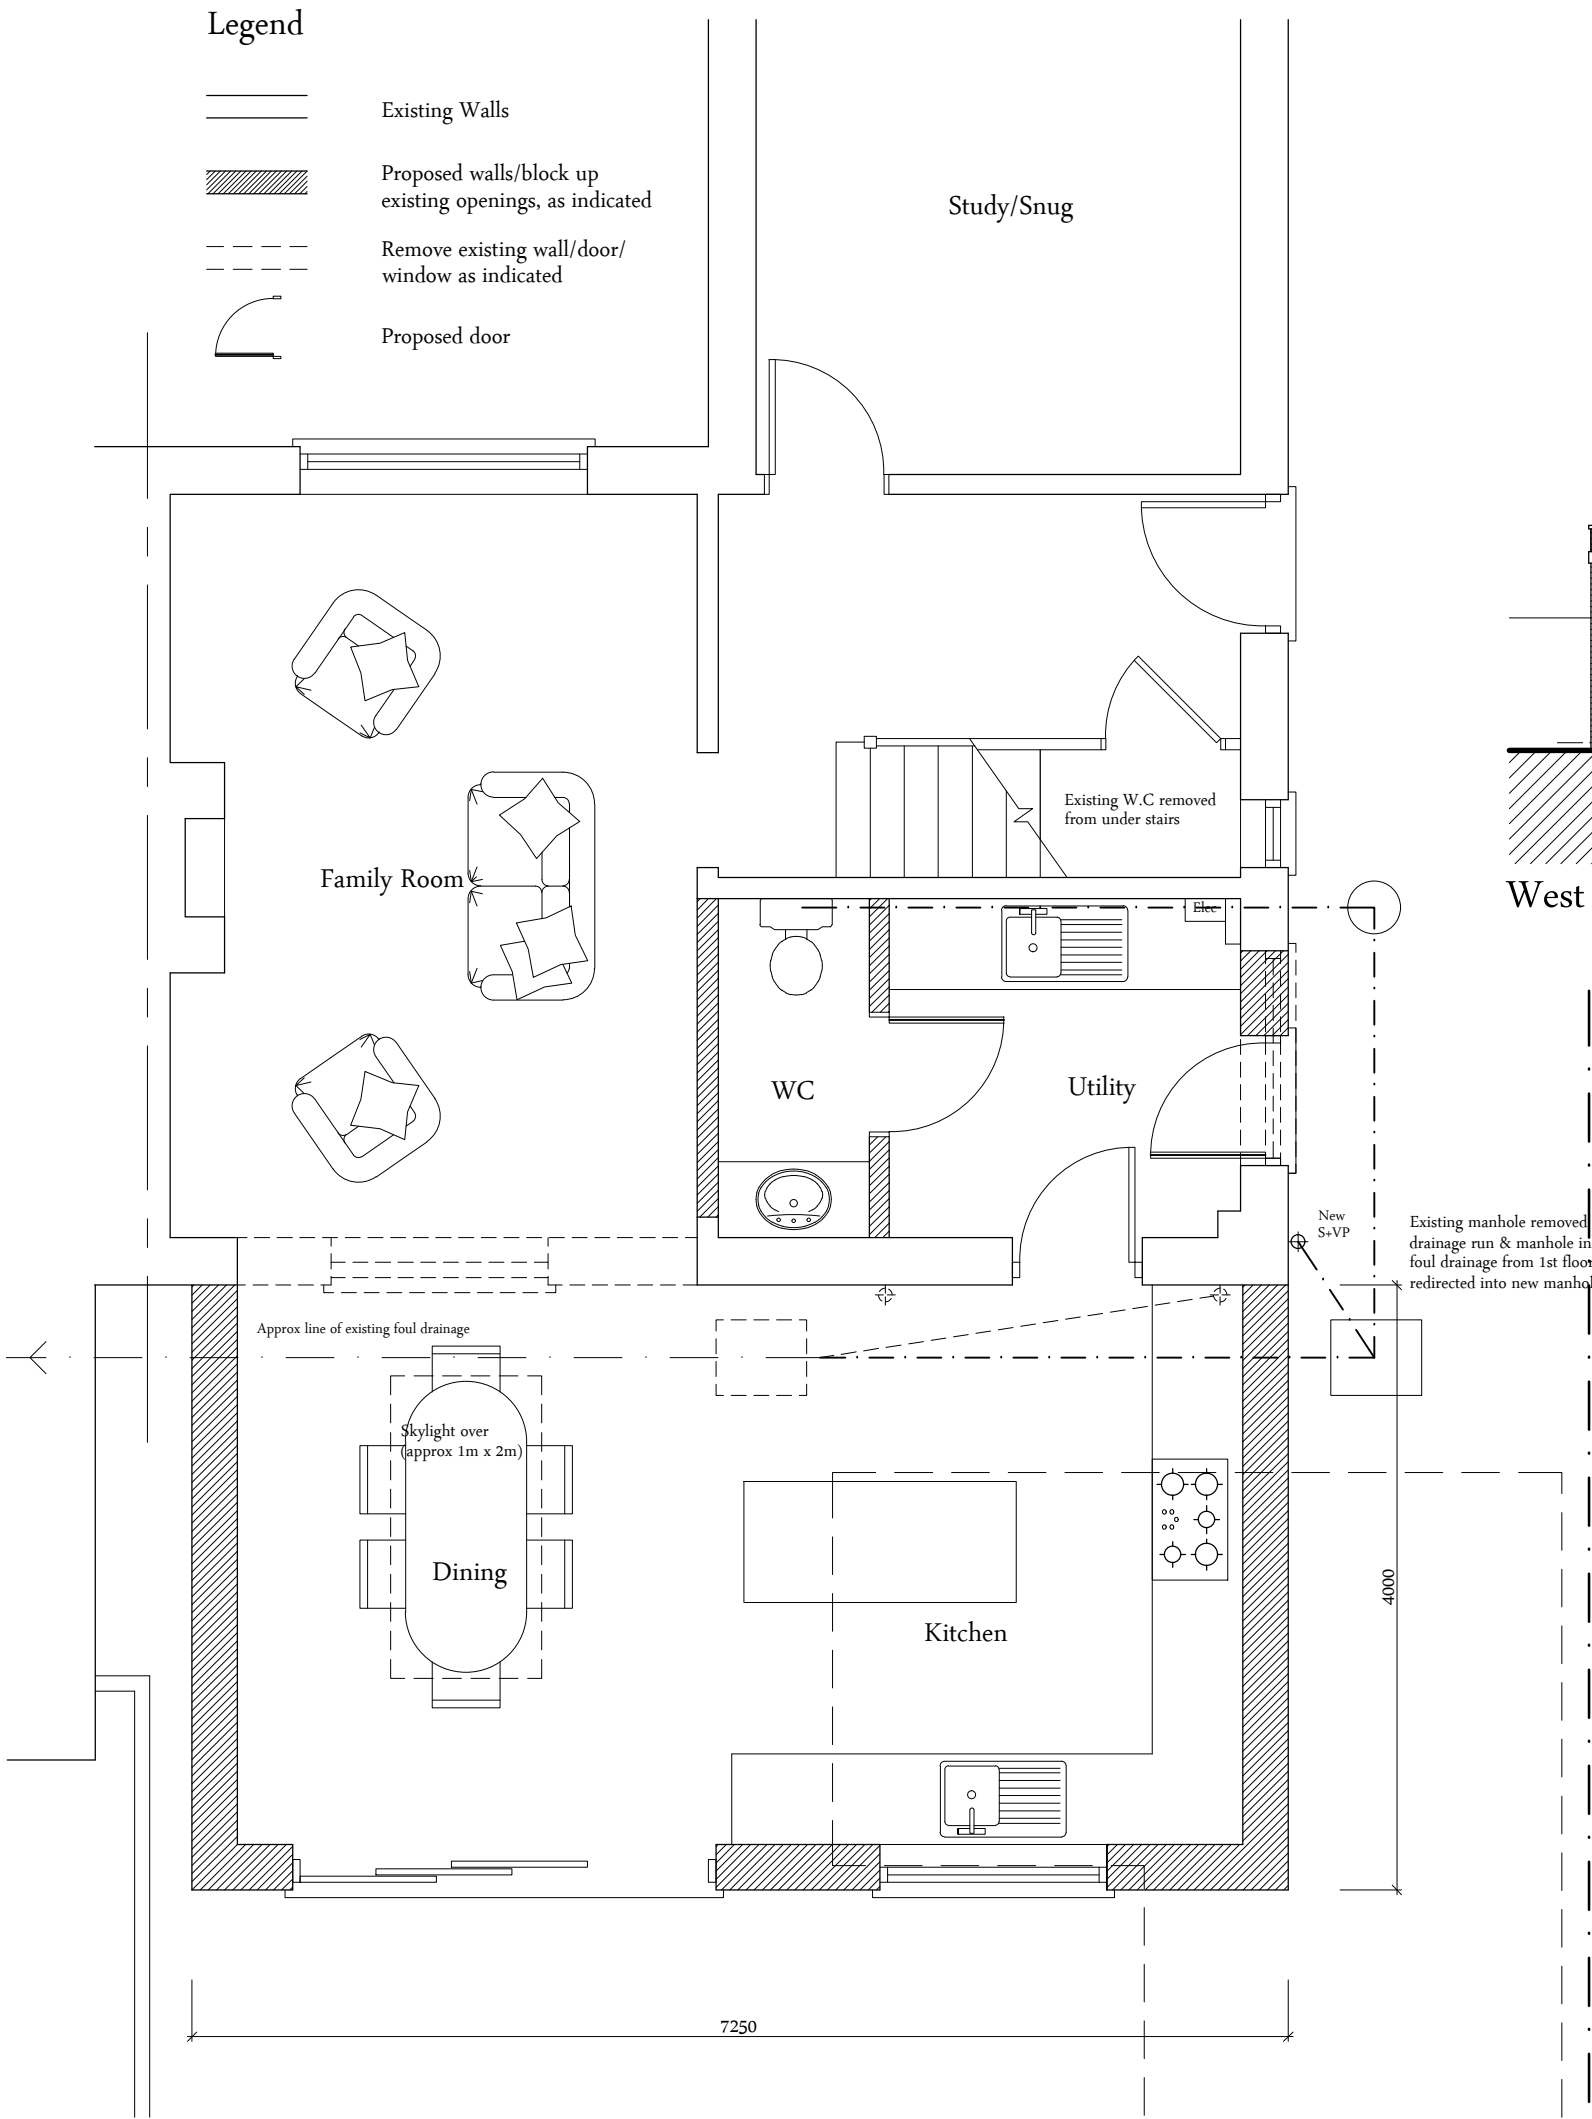

West Elevation

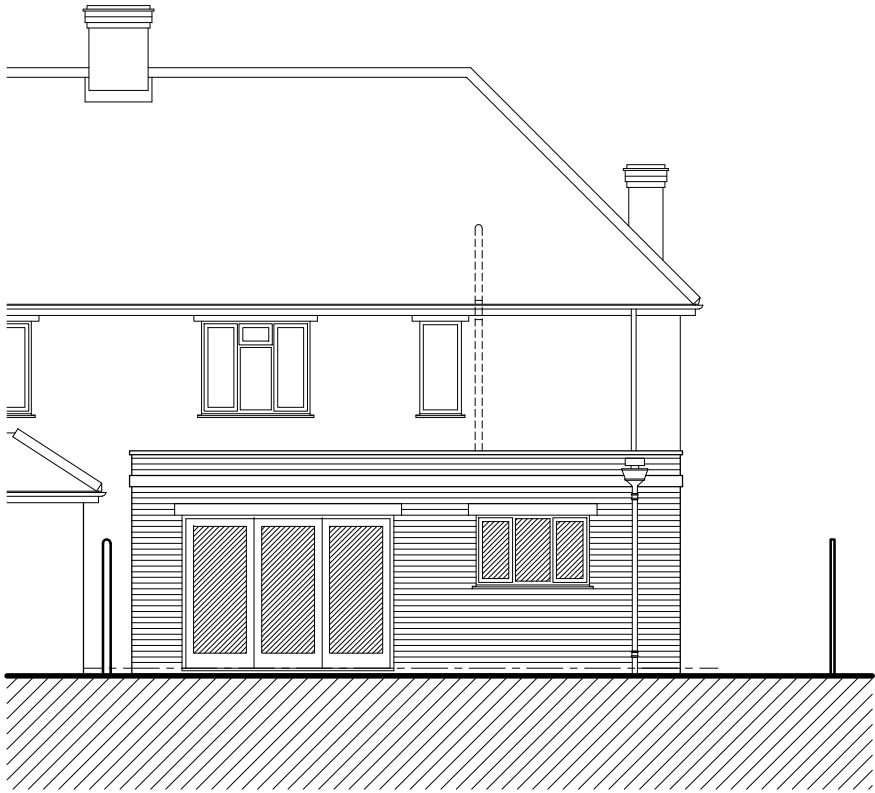

North Elevation

NOTES:

- This drawing is copyright of Larkham Design Ltd and must not be used without their permission.
- This drawing has been produced to support a planning application and should not be used for any other purpose

Metres

0 0.5 1 1.5 2

Scale Bar (1:50 at A3)

Rev	Amendment	Date
	Planning Application Issue	

LARKHAM DESIGN LTD
ARCHITECTURAL SERVICES

Field View Barn, Longhedge, Salisbury, Wilts. SP4 6RS

Tel: 01722 322193 info@larkhamdesign.co.uk
www.larkhamdesign.co.uk

Client & Project Address:

Mr & Mrs Cordell

55 The Borough,
Downton,
Wilts.
SP5 3LX

Project Description:

Proposed Single Storey
Rear Extension

Drawing Title:

Proposed Plan &
Elevations

Scale: 1:50 & 1:100 at A3

Drawing Ref:	Rev:
1028/PL/01	