
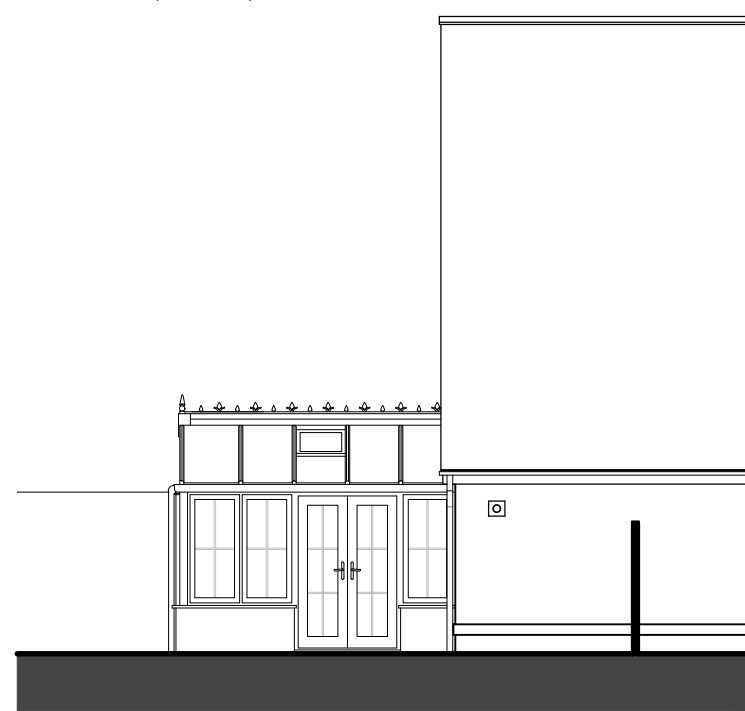
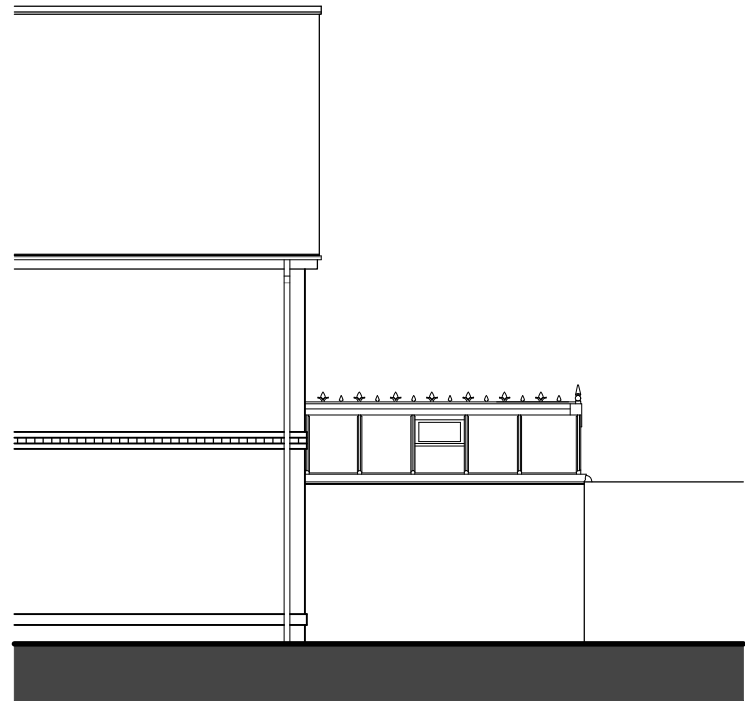
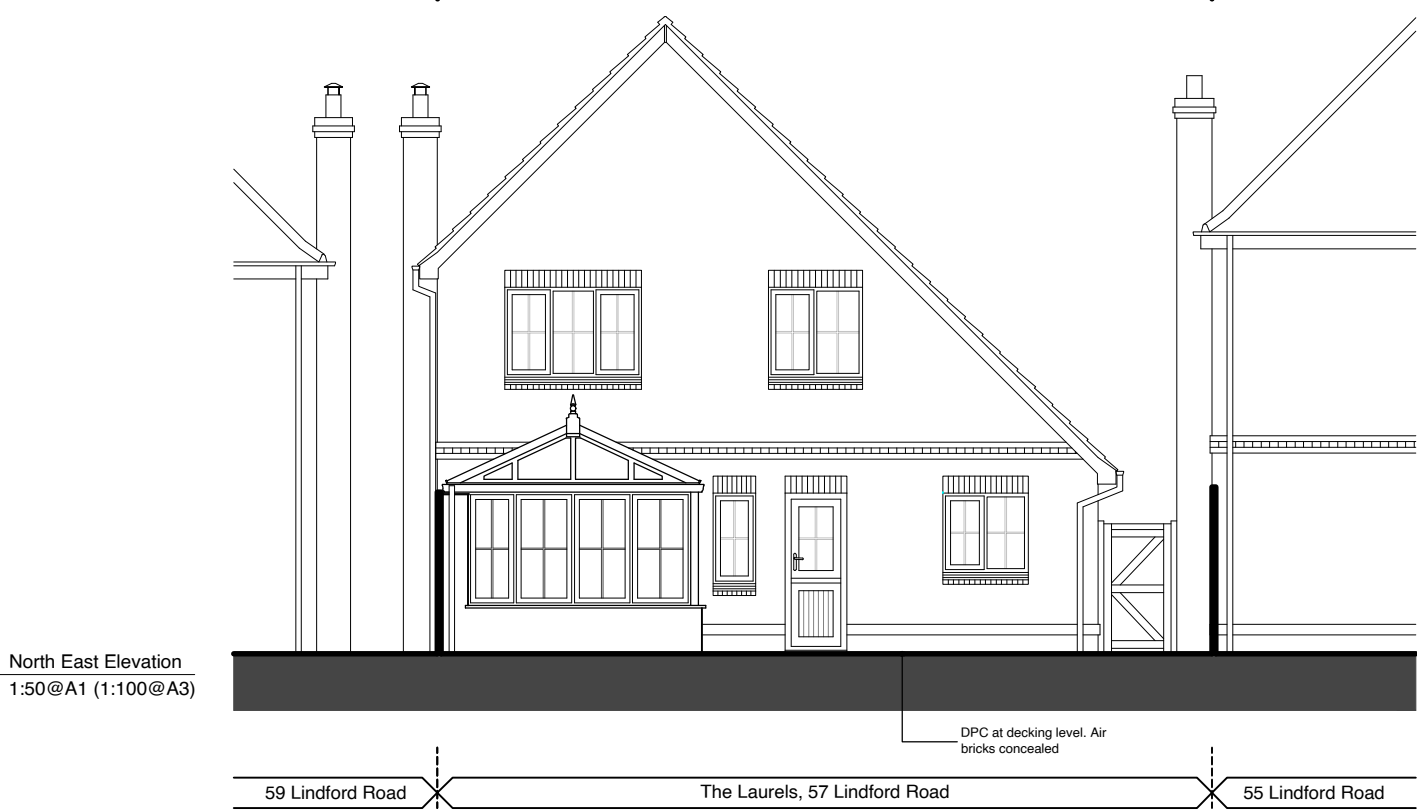


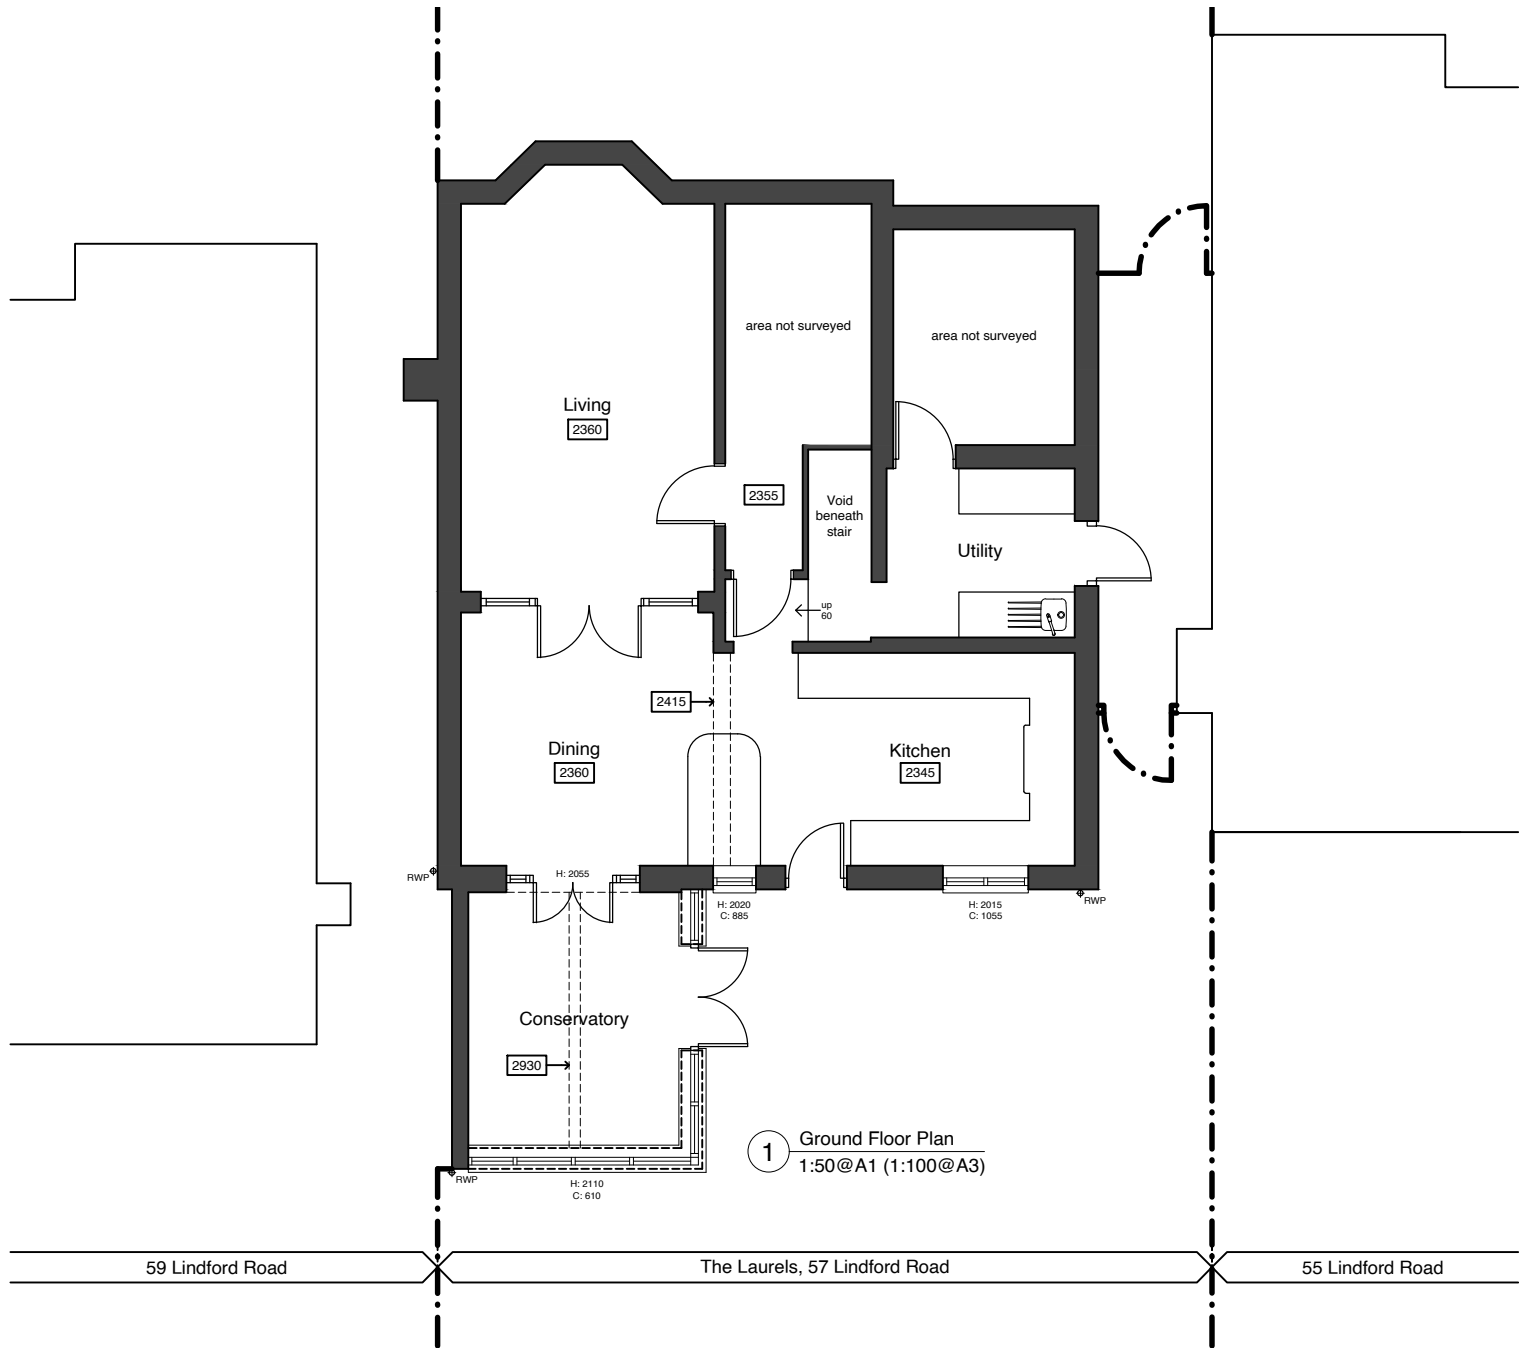

NOTE		
- This drawing is copyright of MDC Architecture and is not to be reproduced - This drawing has been produced to support a sketch scheme/planning application and should not be used for any other purpose		
Rev	Revision Details	Date
01:000@A3 0 1 2 3 4 5 Meters		
Project North		
mdeca. 07402866166 martin@mdcarchitecture.co.uk		
Client	Mr J & Mrs D Edwards	
Project Address	The Laurels, 57 Lindford Road, Bishopdown, Salisbury, Wiltshire, SP1 3WX	
Description	Proposed Single Storey Rear Extension & Associated Alterations	
Title	Existing Ground Floor Plan & Elevations	
Status	EXISTING	
Drawn by	MDC	
Approved by	MDC	
Scale	1:50 @ A1 (1:100 @ A3)	
Project No.	2605	
Drawing Ref.	EX	
Drawing Ref.	Rev	
02		