


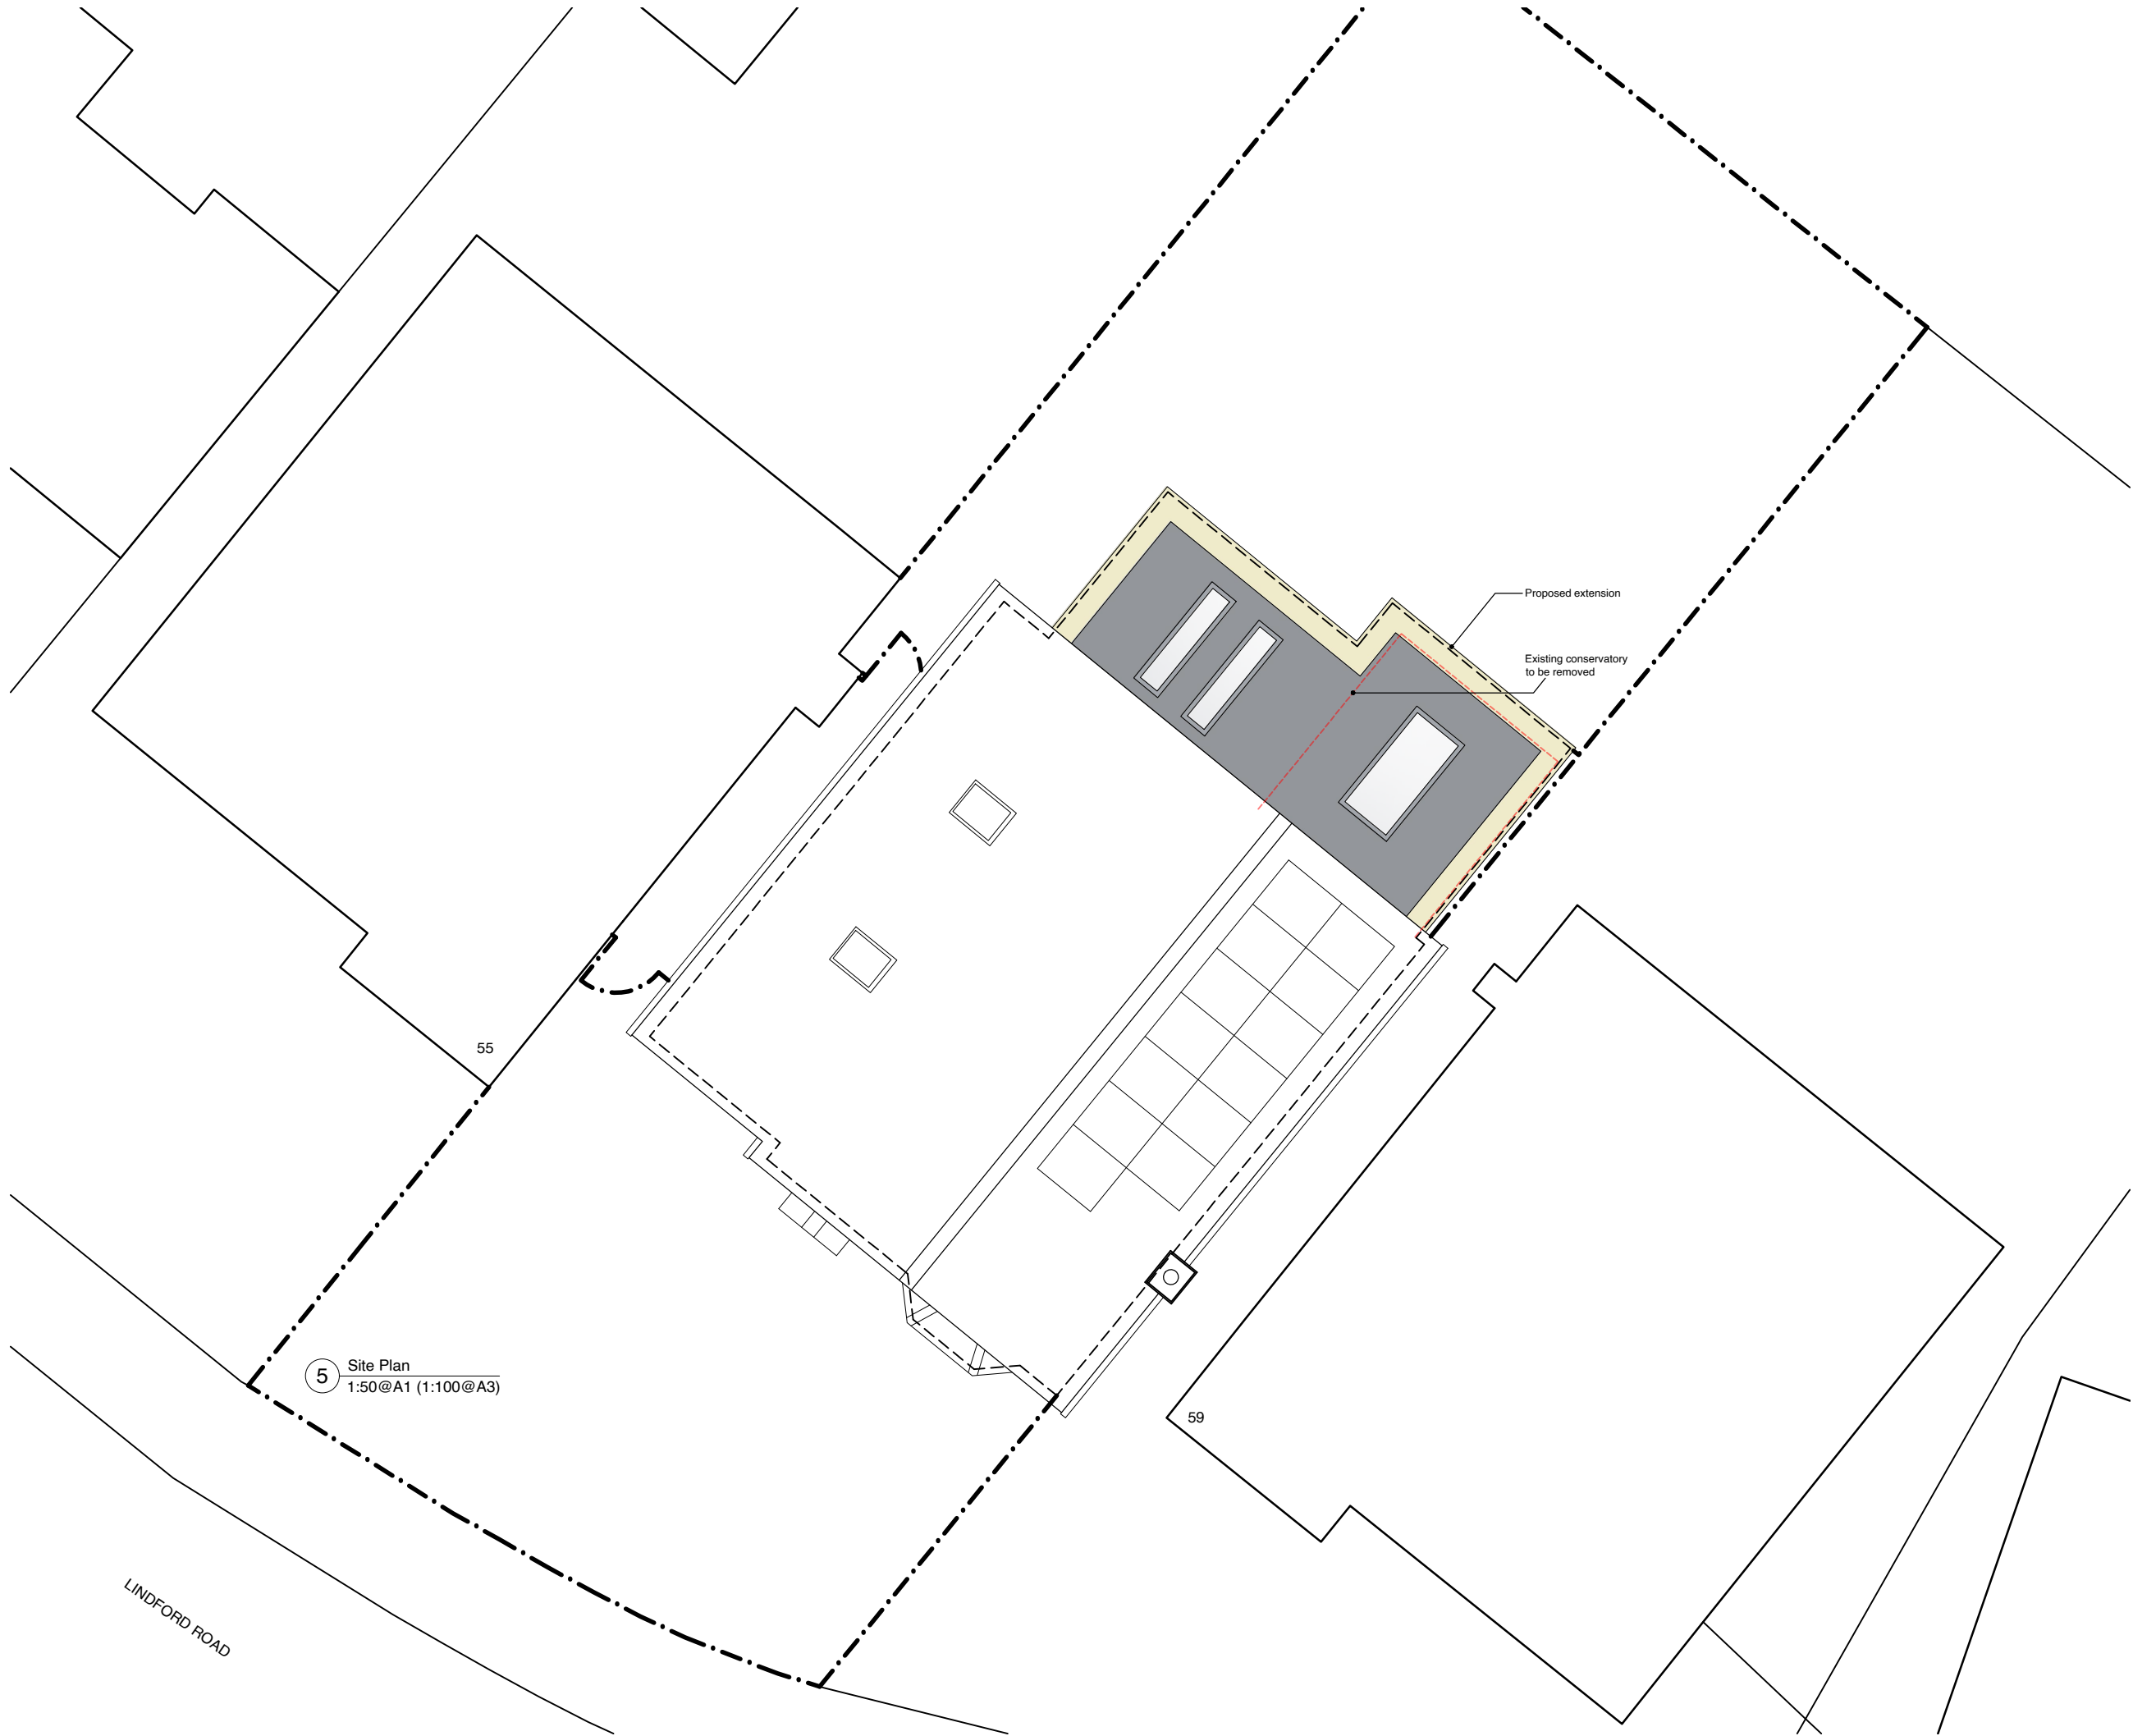

NOTE

- This drawing is copyright of MDC Architecture and is not to be reproduced
- This drawing has been produced to support a sketch scheme/planning application and should not be used for any other purpose
- Material colours indicated are illustrative only. Actual colours may vary between monitors, prints, and final materials. Please consult annotations and/or physical samples or swatches if/where required for accurate colour verification

Rev	Revision Details	Date
-	Lawful Development submission	04.05.26

012345

1:100@A3Meters

Project North

N

mdca.

07402866166
martin@mdcarchitecture.co.uk

Client	Mr J & Mrs D Edwards
Project Address	The Laurels, 57 Lindford Road, Bishopdown, Salisbury, Wiltshire, SP1 3WX
Description	Proposed Single Storey Rear Extension & Associated Alterations
Title	Proposed Site Plan
Status	PLANNING
Drawn by	MDC
Approved by	MDC
Scale	1:50 @ A1 (1:100 @ A3)
Project No.	2605
Drawing Ref.	PL
Drawing Ref.	Rev

02

-