


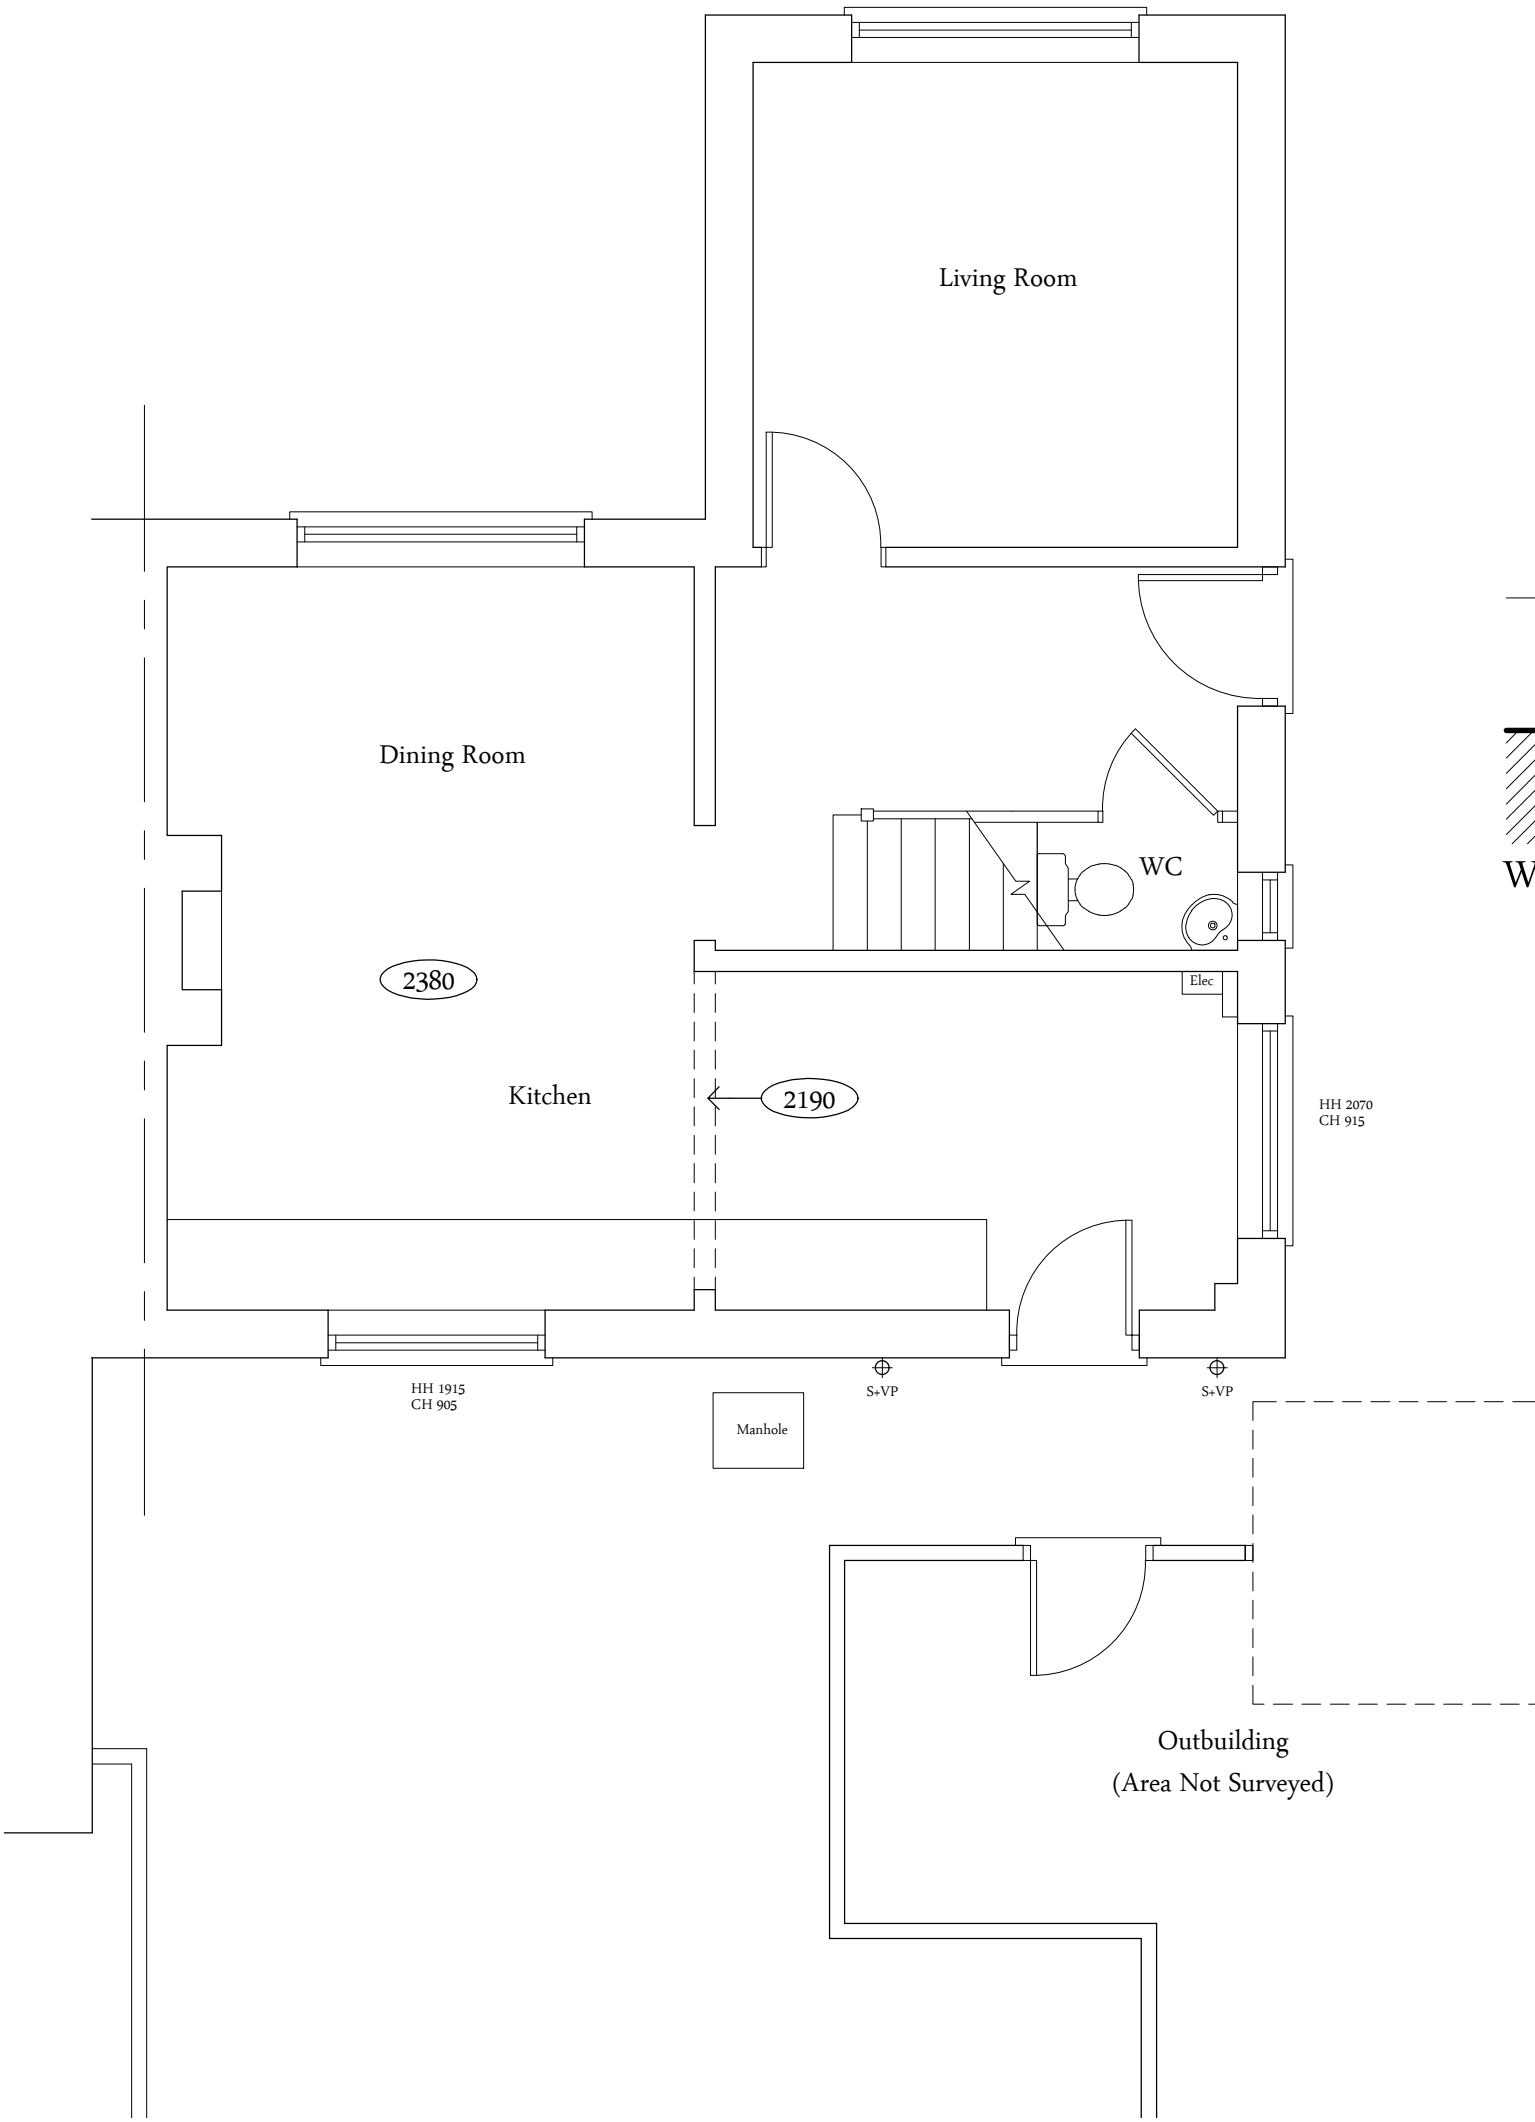

West Elevation



North Elevation

NOTES:

- This drawing is copyright of Larkham Design Ltd and must not be used without their permission.
- This drawing has been produced to support a planning application and should not be used for any other purpose

Metres

0 0.5 1 1.5 2

Scale Bar (1:50 at A3)

Existing Schedule of Materials

Walls	Brickwork
Windows	White UPVC
Doors	White UPVC
Roof	Plain clay tiles
R.W Goods	White half round UPVC,

Rev	Amendment	Date

LARKHAM DESIGN LTD
ARCHITECTURAL SERVICES

Field View Barn, Longhedge, Salisbury, Wilts. SP4 6RS

Tel: 01722 322193 info@larkhamdesign.co.uk
www.larkhamdesign.co.uk

Client & Project Address:

Mr & Mrs Cordell

55 The Borough,
Downton,
Wilts.
SP5 3LX

Project Description:

Proposed Single Storey
Rear Extension

Drawing Title:

Existing Plan &
Elevations

Scale:

1:50 & 1:100 at A3

Drawing Ref:	Rev:
1028/Ex/02	