




South West Elevation

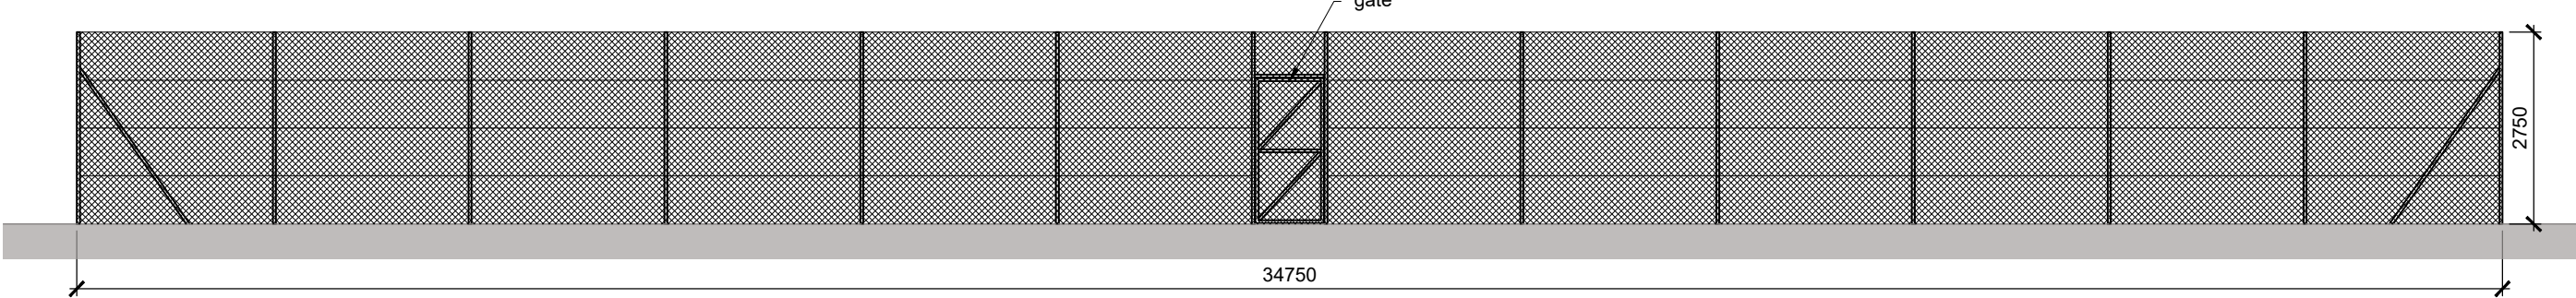

North East Elevation


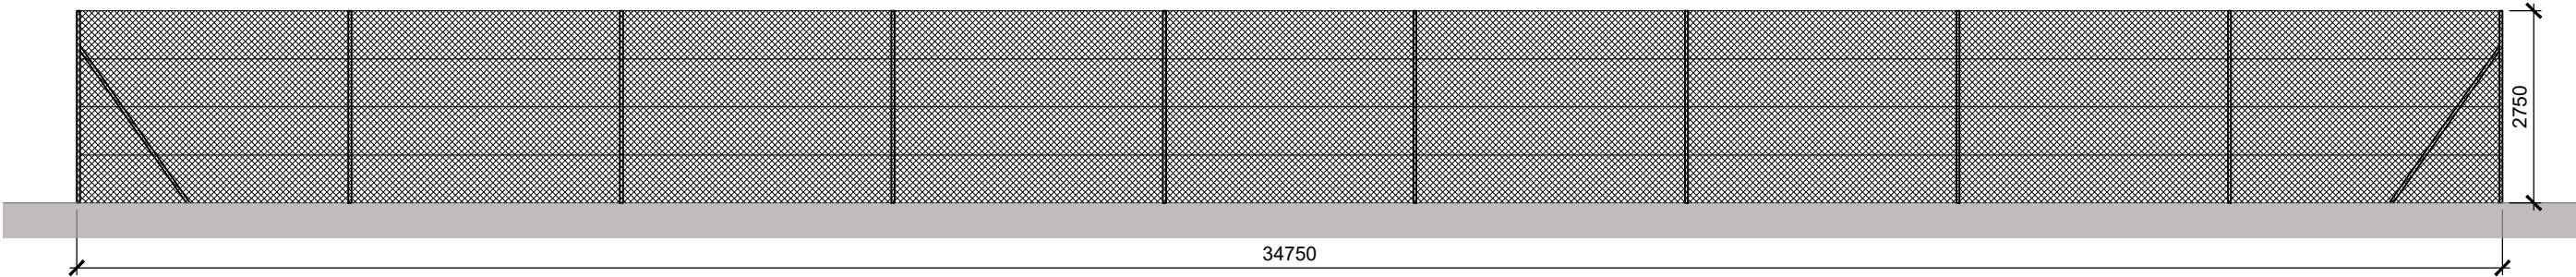


South East & North West Elevation

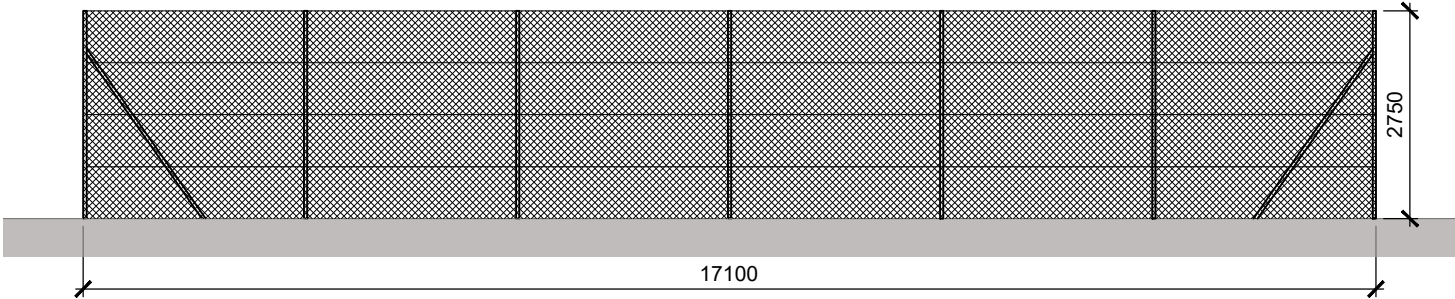

Tubular Fencing

2.75m (9ft) comprising black, PVC coated galvanised core chain-link netting, 2.24/3.15mm gauge, with 50mm mesh, clad to tubular steel fencing posts with tensioning wires, galvanised and polyester powder coated to BS 6497. Intermediate standard posts are 43mm outside diameter. Corners, gate-posts and straining posts are 61 mm outside diameter.

 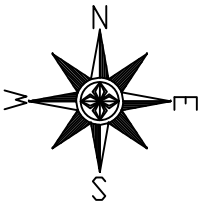

| Rev No. | Revision Note.              | Date     | Drawn | Checked |
|---------|-----------------------------|----------|-------|---------|
| B       | Ordnance survey map updated | 24.04.26 | AW    | AW      |
|         |                             |          |       |         |
|         |                             |          |       |         |
|         |                             |          |       |         |
|         |                             |          |       |         |

|                                                                                      |             |                |                     |              |   |  |
|--------------------------------------------------------------------------------------|-------------|----------------|---------------------|--------------|---|--|
| NUMBER - REV - CLIENT - PROJECT<br>05800-00 - B - Mr & Mrs Veitch - Netheravon House |             |                | TITLE<br>Fence Plan |              | BOURNE VALLEY ASSOCIATES<br>ANDOVER LANE FARM<br>FABERSTOWN<br>ANDOVER<br>HAMPSHIRE<br>SP11 9PE<br>Tel: 01264 850159<br>Email: info@bournevalley.co.uk |  |
| DATE<br>24.04.26                                                                     | SHEET<br>07 | SCALE<br>1:100 | DRN BY<br>AW        | CHK BY<br>AW | PAPER SIZE<br>A3   |  |
|                                                                                      |             |                |                     |              |   |  |