



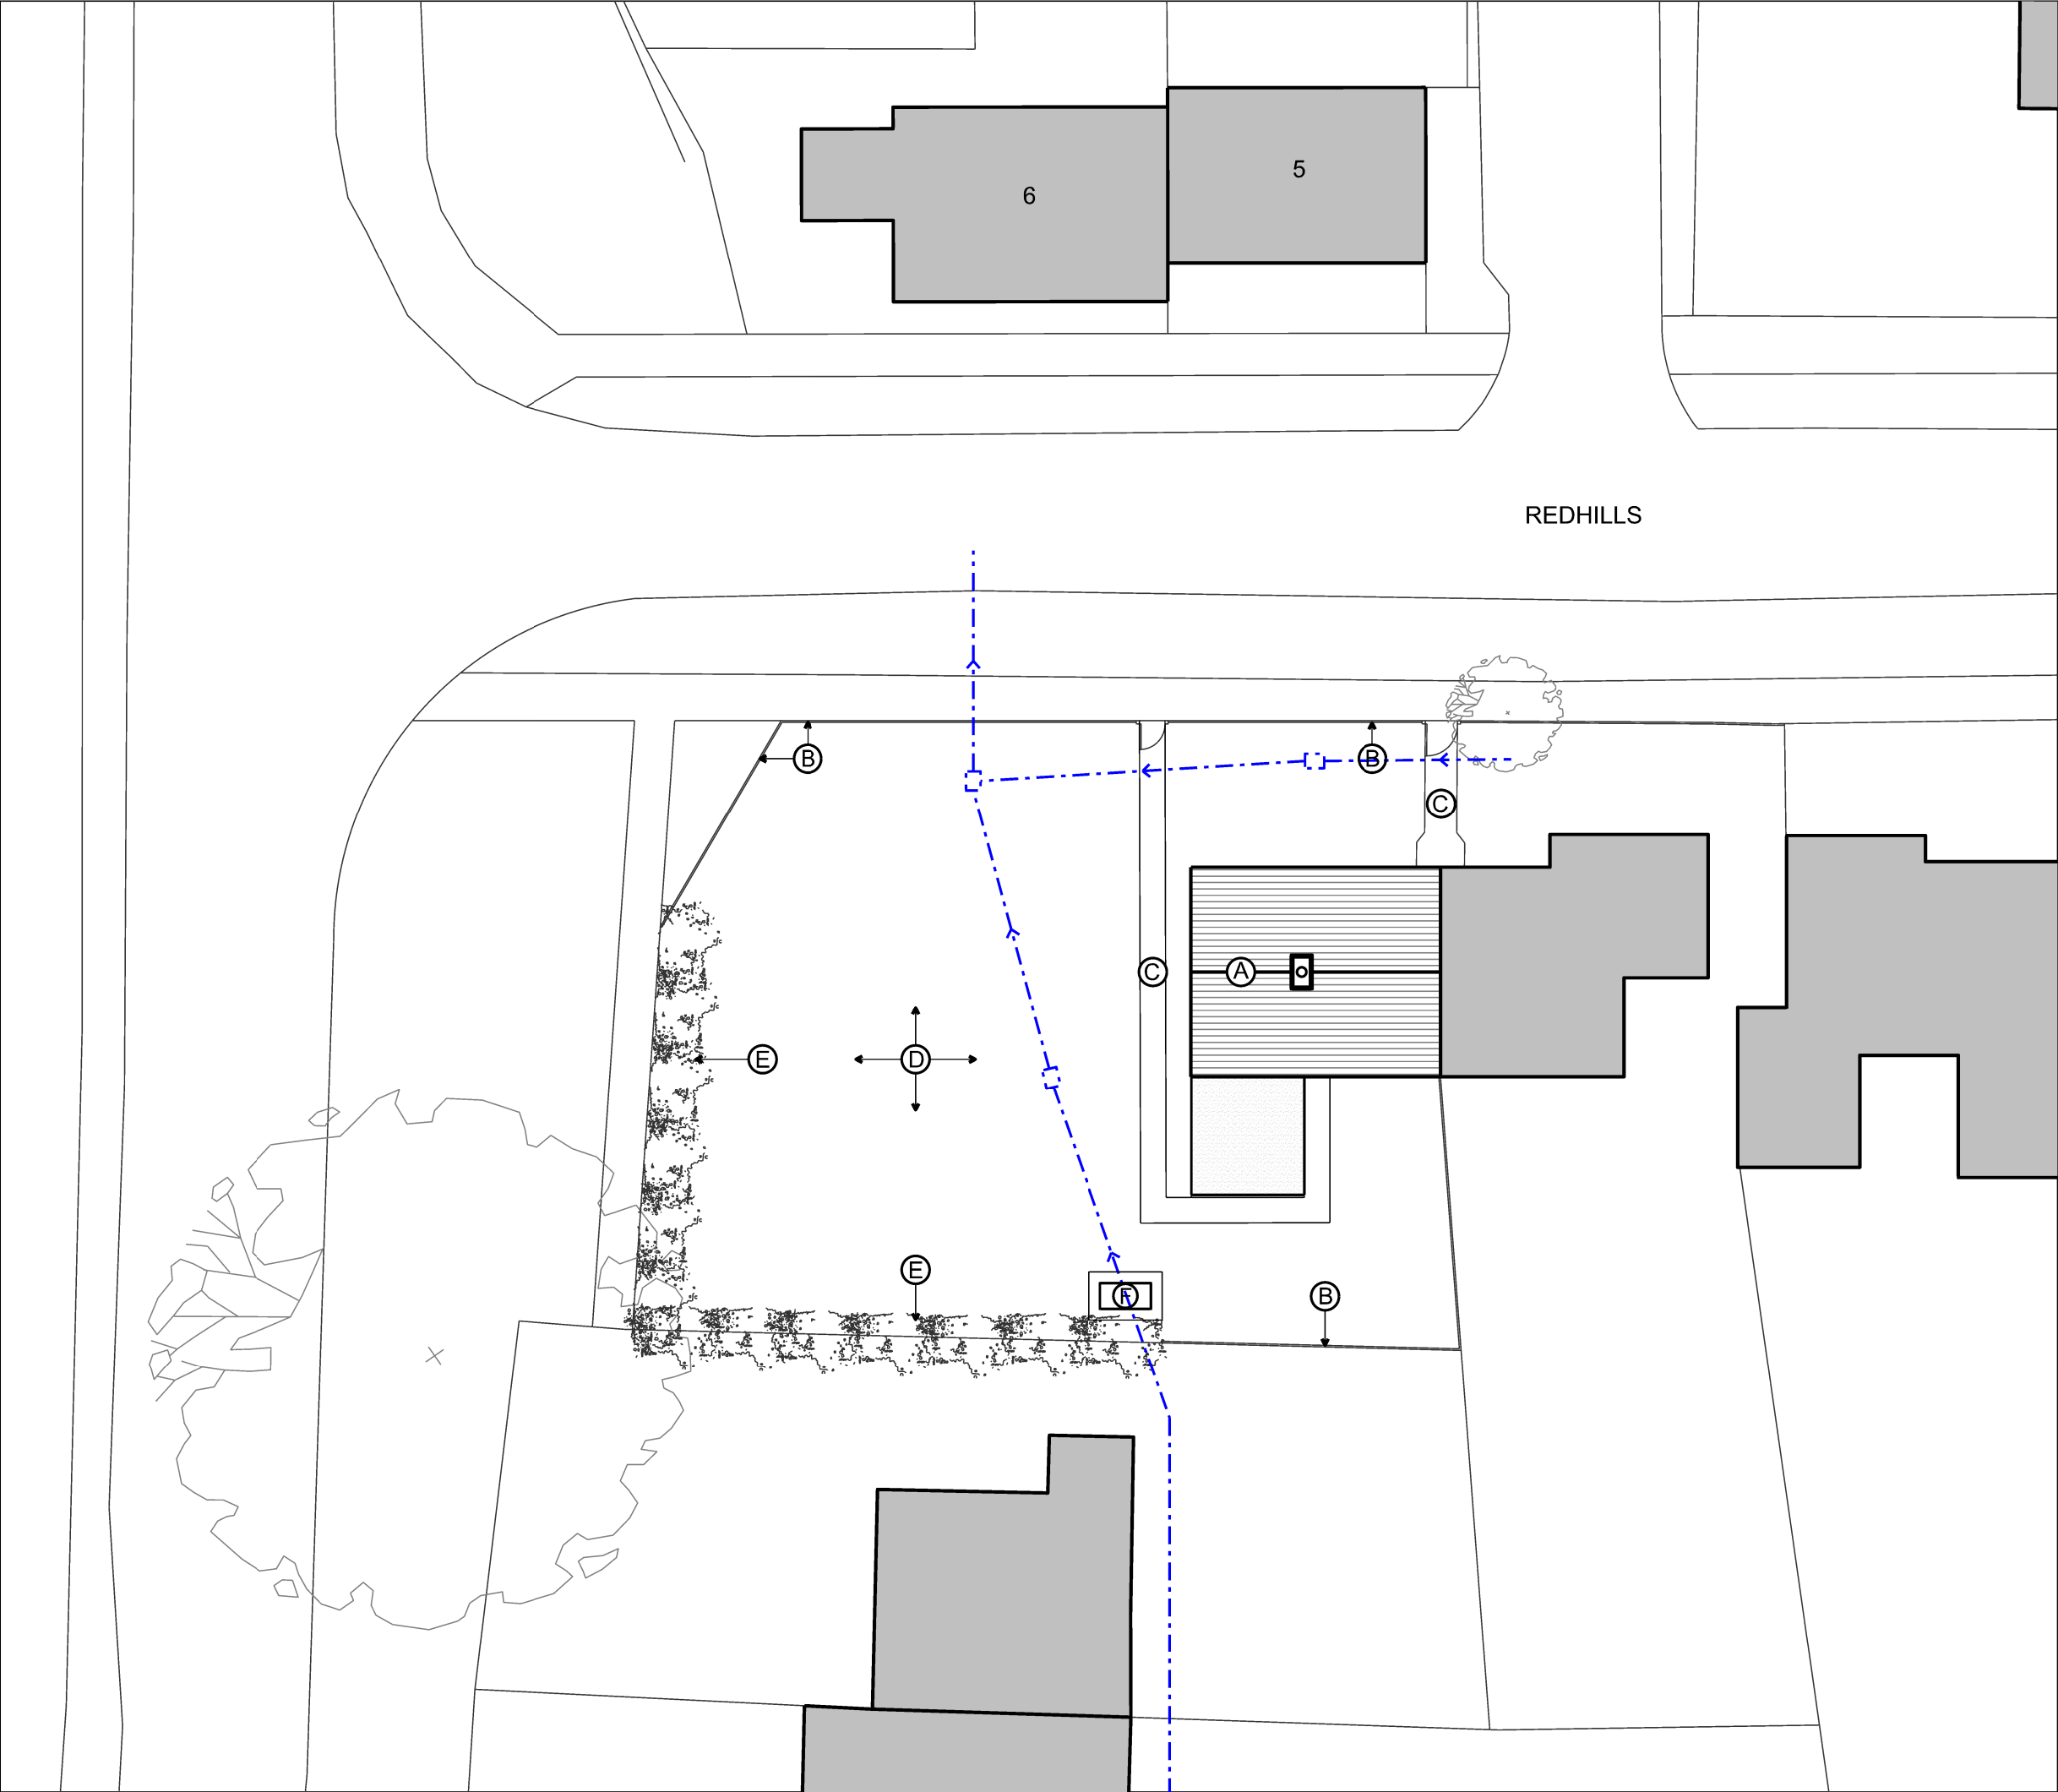

Contractors must check all dimensions on site. Only figured dimensions are to be worked from. Discrepancies must be reported before proceeding. This drawing is copyright. ©

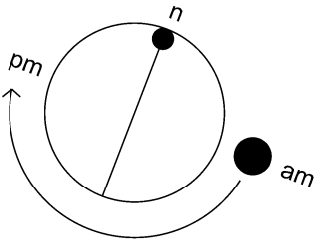

LEGEND

Existing Foul Drainage
(Public Sewer - Wessex Water)

NOTES

- (A) Application Property - 53 Redhills
- (B) Boundary Fencing; Post and Chainlink - 1m high
- (C) Concrete Pathway
- (D) Garden Laid to Grass
- (E) Hedgerow Planting to Boundary
- (F) Oil Tank on Concrete Base

Rev	Date		
Revision Details			

Project

Mr and Mrs C Potter;
Residential Extension

Drawing Title

Site Plan - Existing

Status

Planning

	Drawing Number	Revision
	P-Site-02	P01
Scale	Size	Date
1:200	A3	01.03.26

