

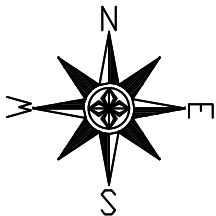


Site Plan - 1:250

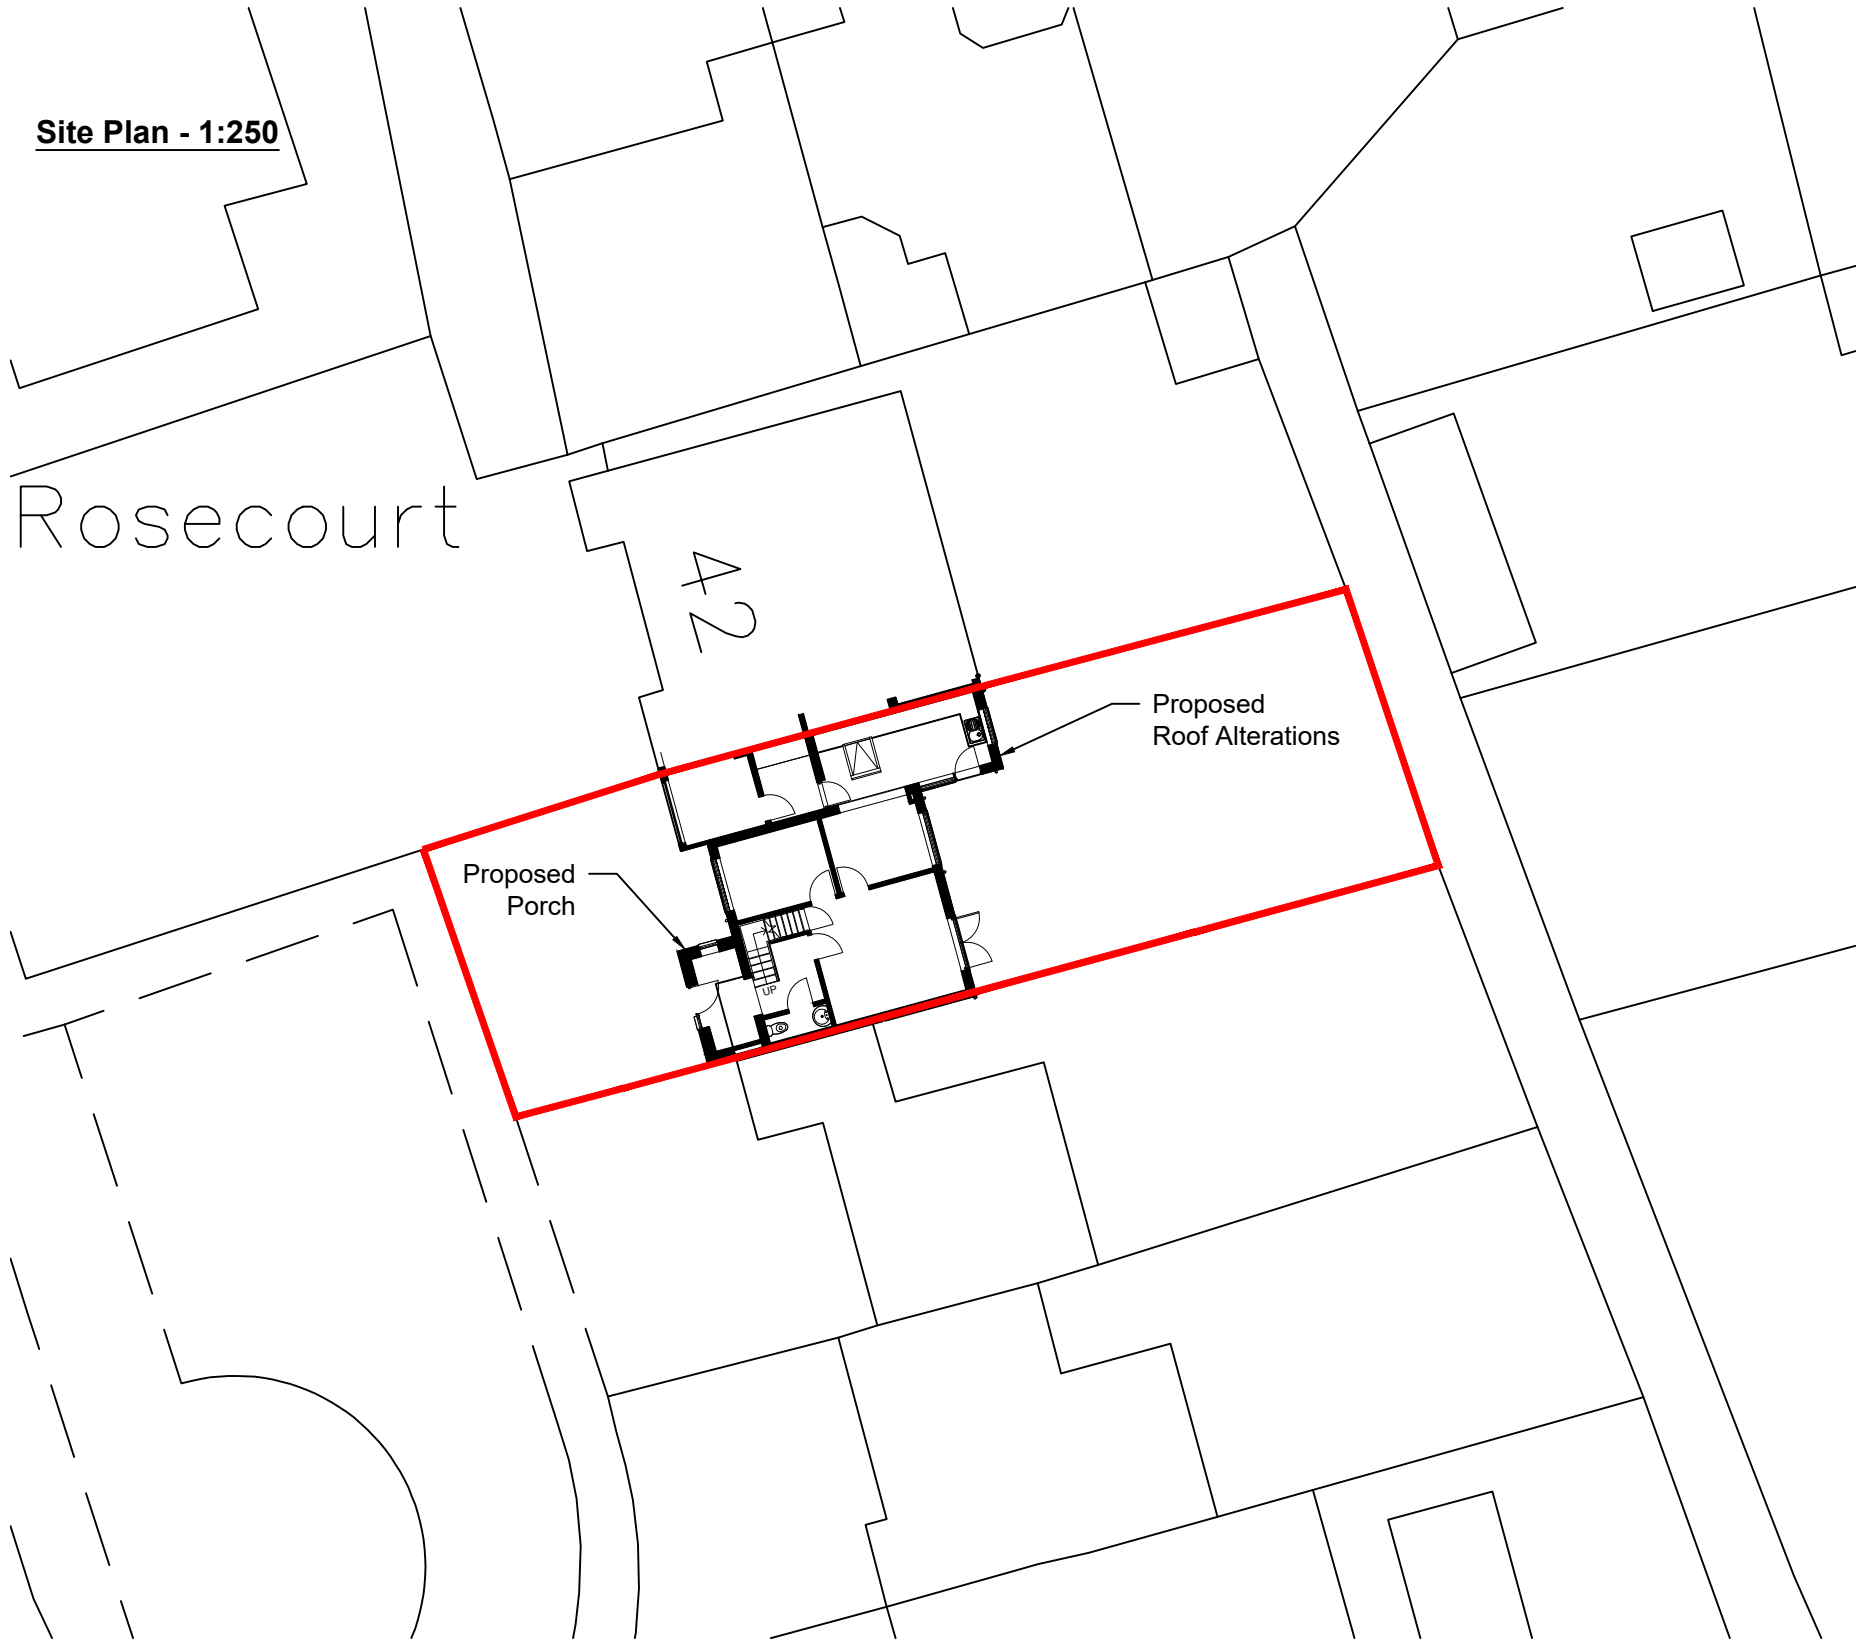

Location Plan - 1:1250

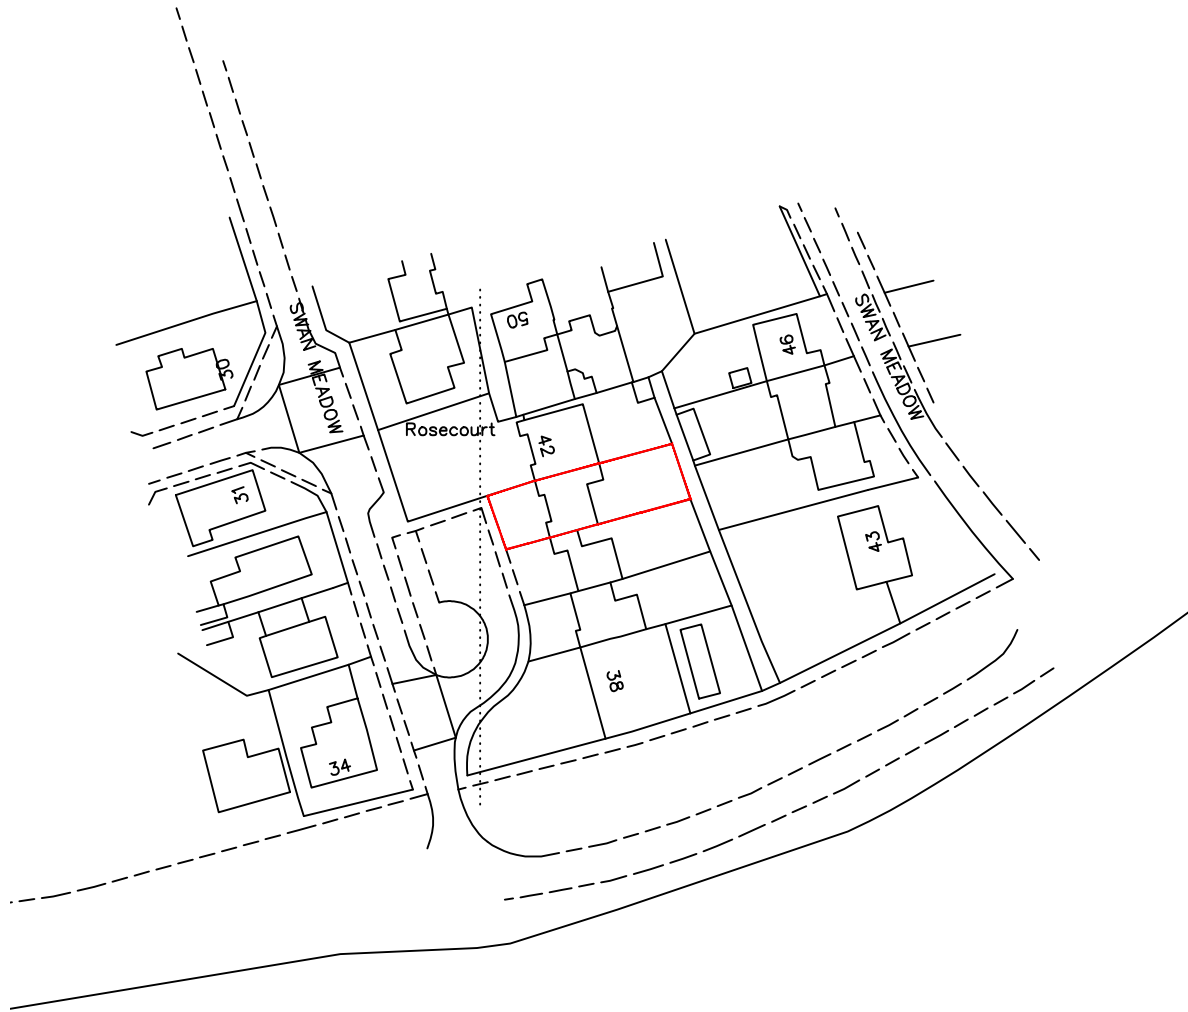

Ordnance Survey (c) Crown Copyright 2026. All rights reserved. Licence number 100022432



Rev No.	Revision Note	Date	Drawn	Checked
B	Site Plans Updated	04.05.26	AW	AW

NUMBER - REV - CLIENT - PROJECT 05810-00 - B - Mr & Mrs Cullen - 41 Swan Meadow		
TITLE Site & Location Plan		BOURNE VALLEY ASSOCIATES ANDOVER LANE FARM FABERSTOWN ANDOVER HAMPSHIRE SP11 9PE Tel: 01264 850159 Email: info@bournevalley.co.uk
DATE 04.05.26	SHEET 01	
DRN BY TJ	CHK BY AW	PAPER SIZE A3