


PROPOSED ELEVATIONS / FLOOR PLAN . SCALE 1:100 . JAN 2026 . DRAWING No. 04

 


Original Paper Size A2


Rev A - 20 Jan 2026 - updated

Rev B - 03 Feb 2026 - updated

Rev C - 31 Mar 2026 - updated
(first floor door / conservation
rooflight / stain / south wall / tile
notes)

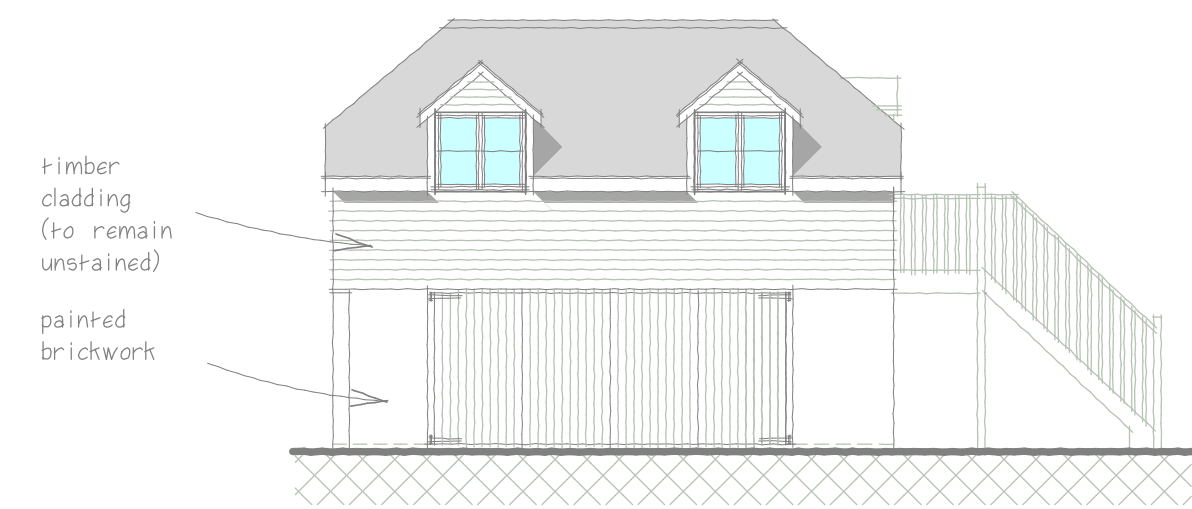


North Elevation

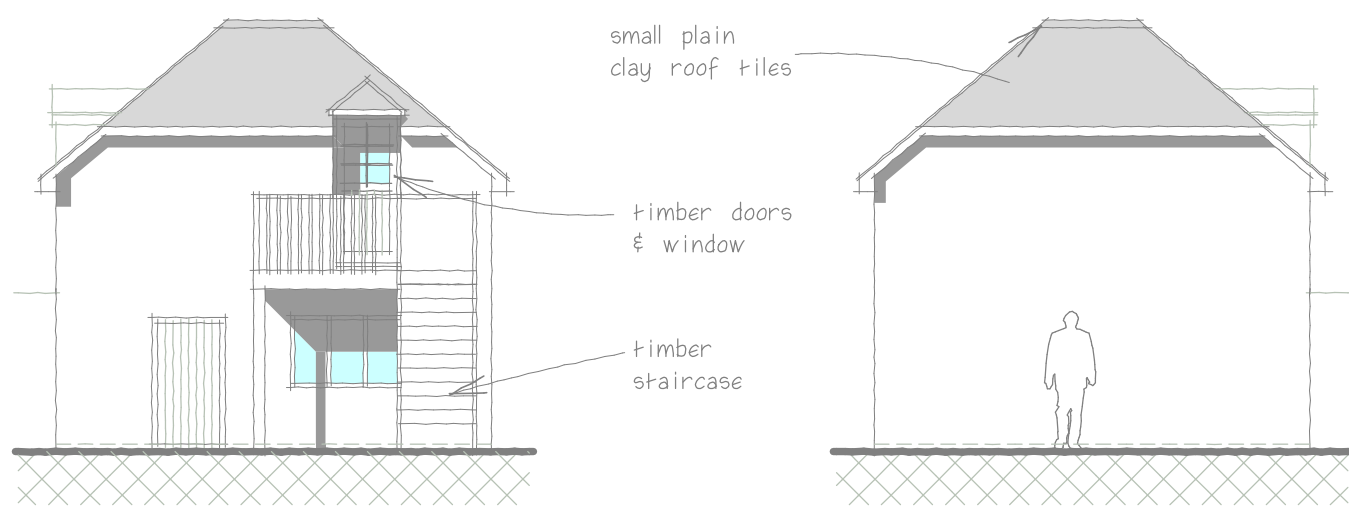


West Elevation

East Elevation

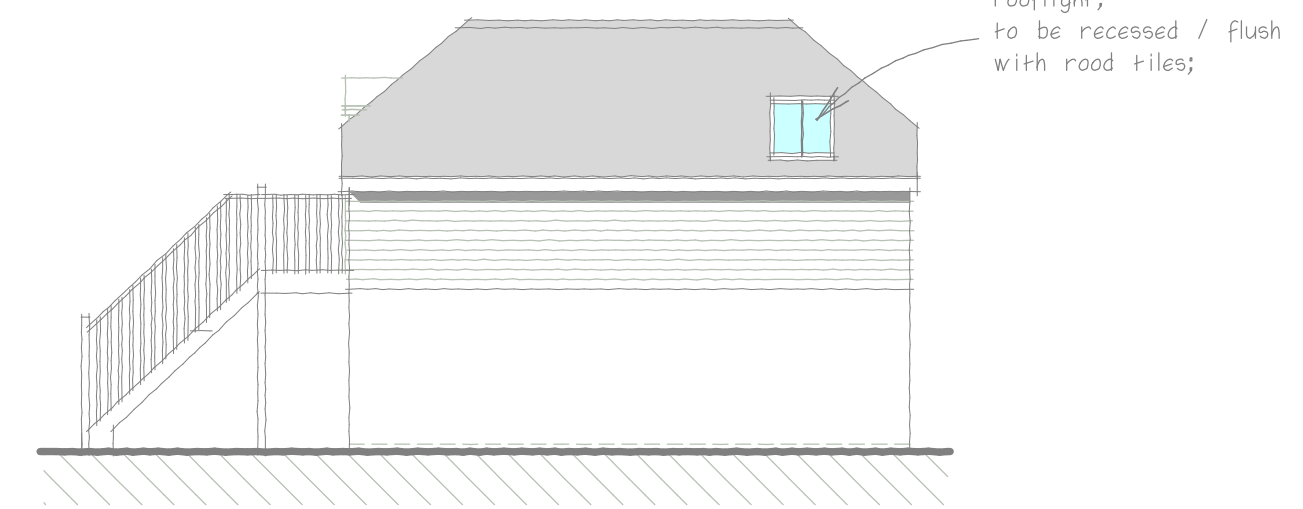


South Elevation

O u t b u i l d i n g a t R a d n o r H o u s e

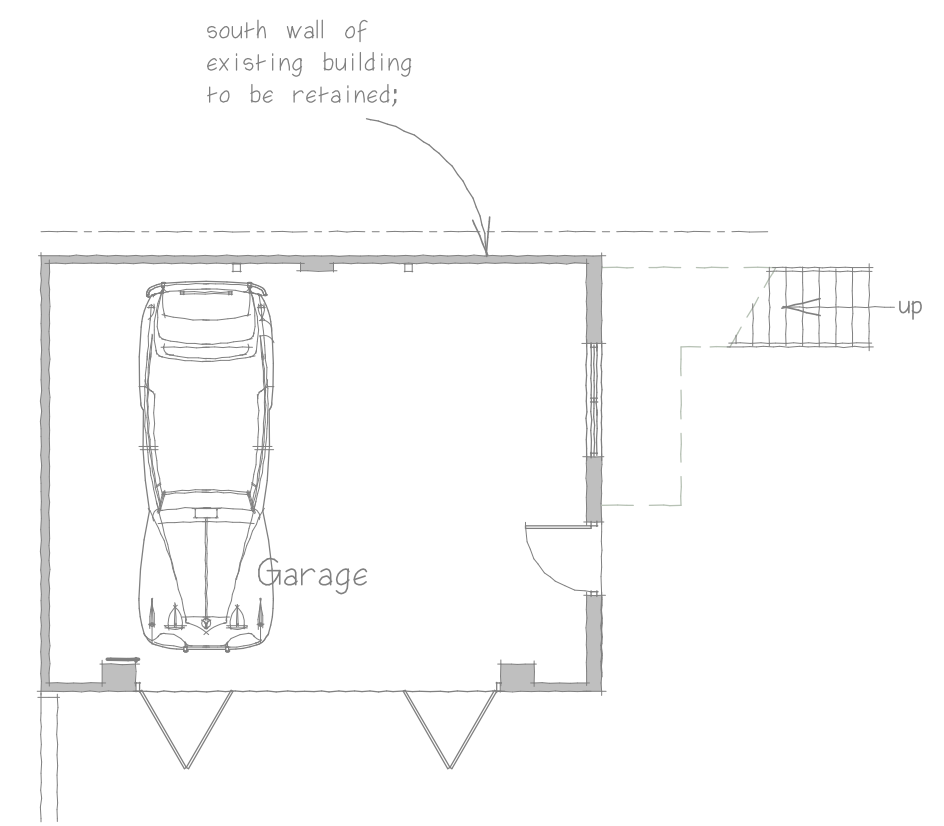

Ground Floor

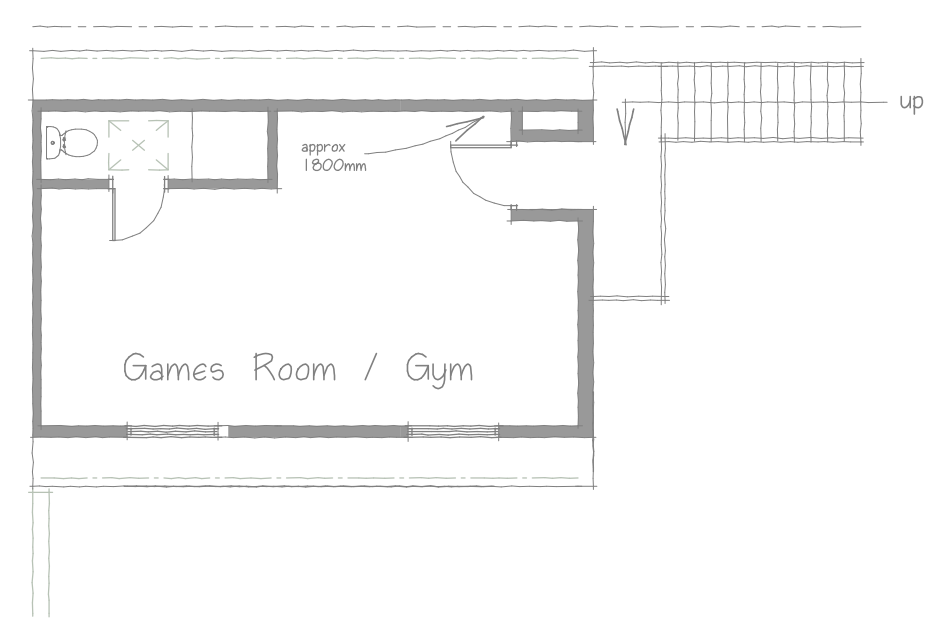

First Floor

