




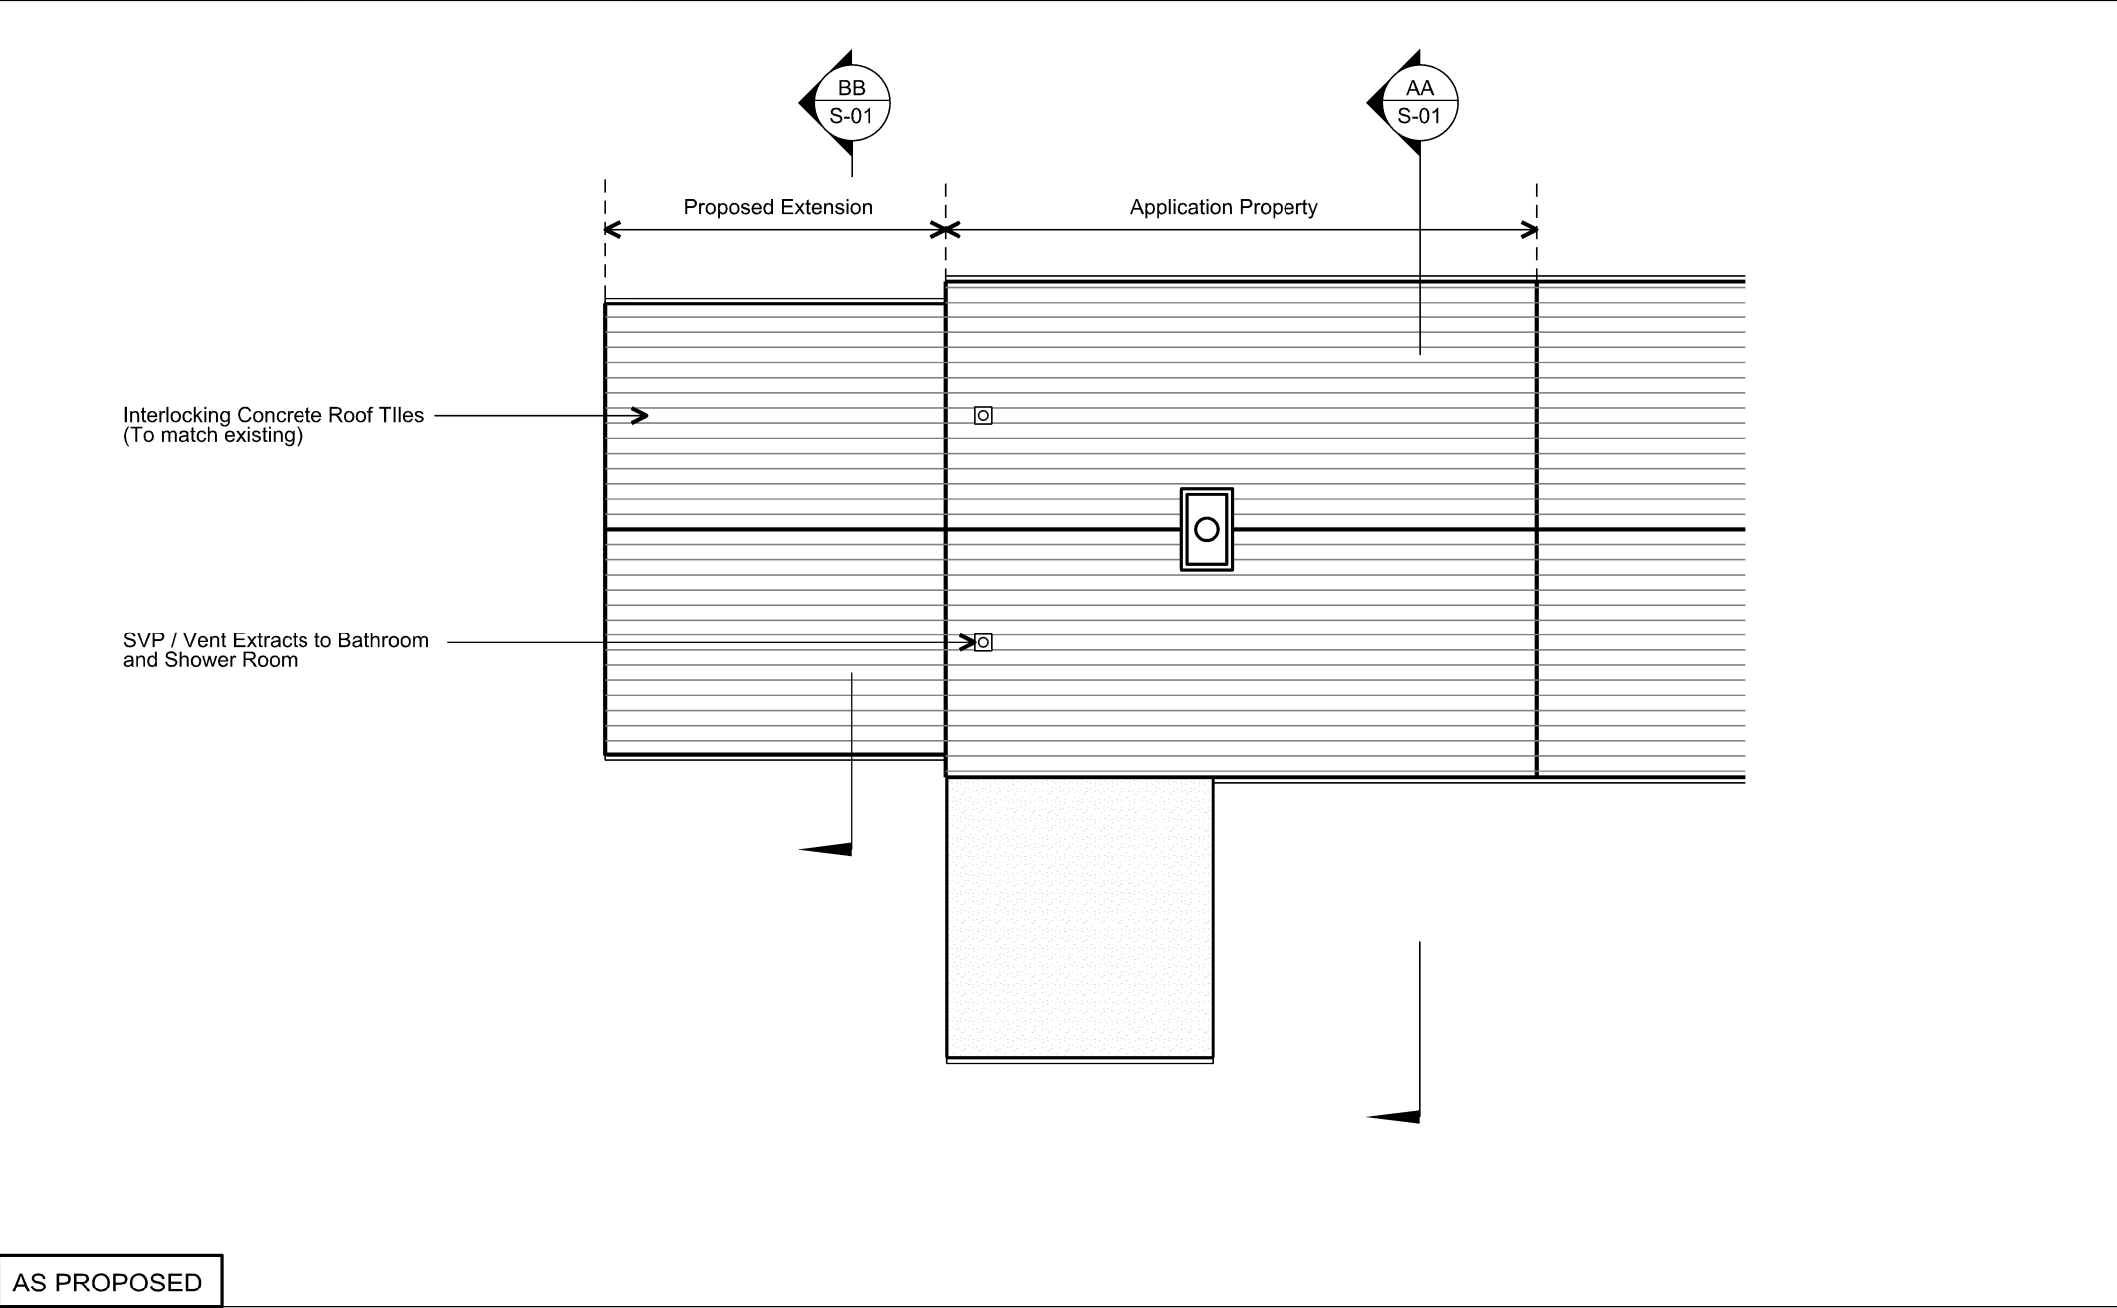

AS PROPOSED

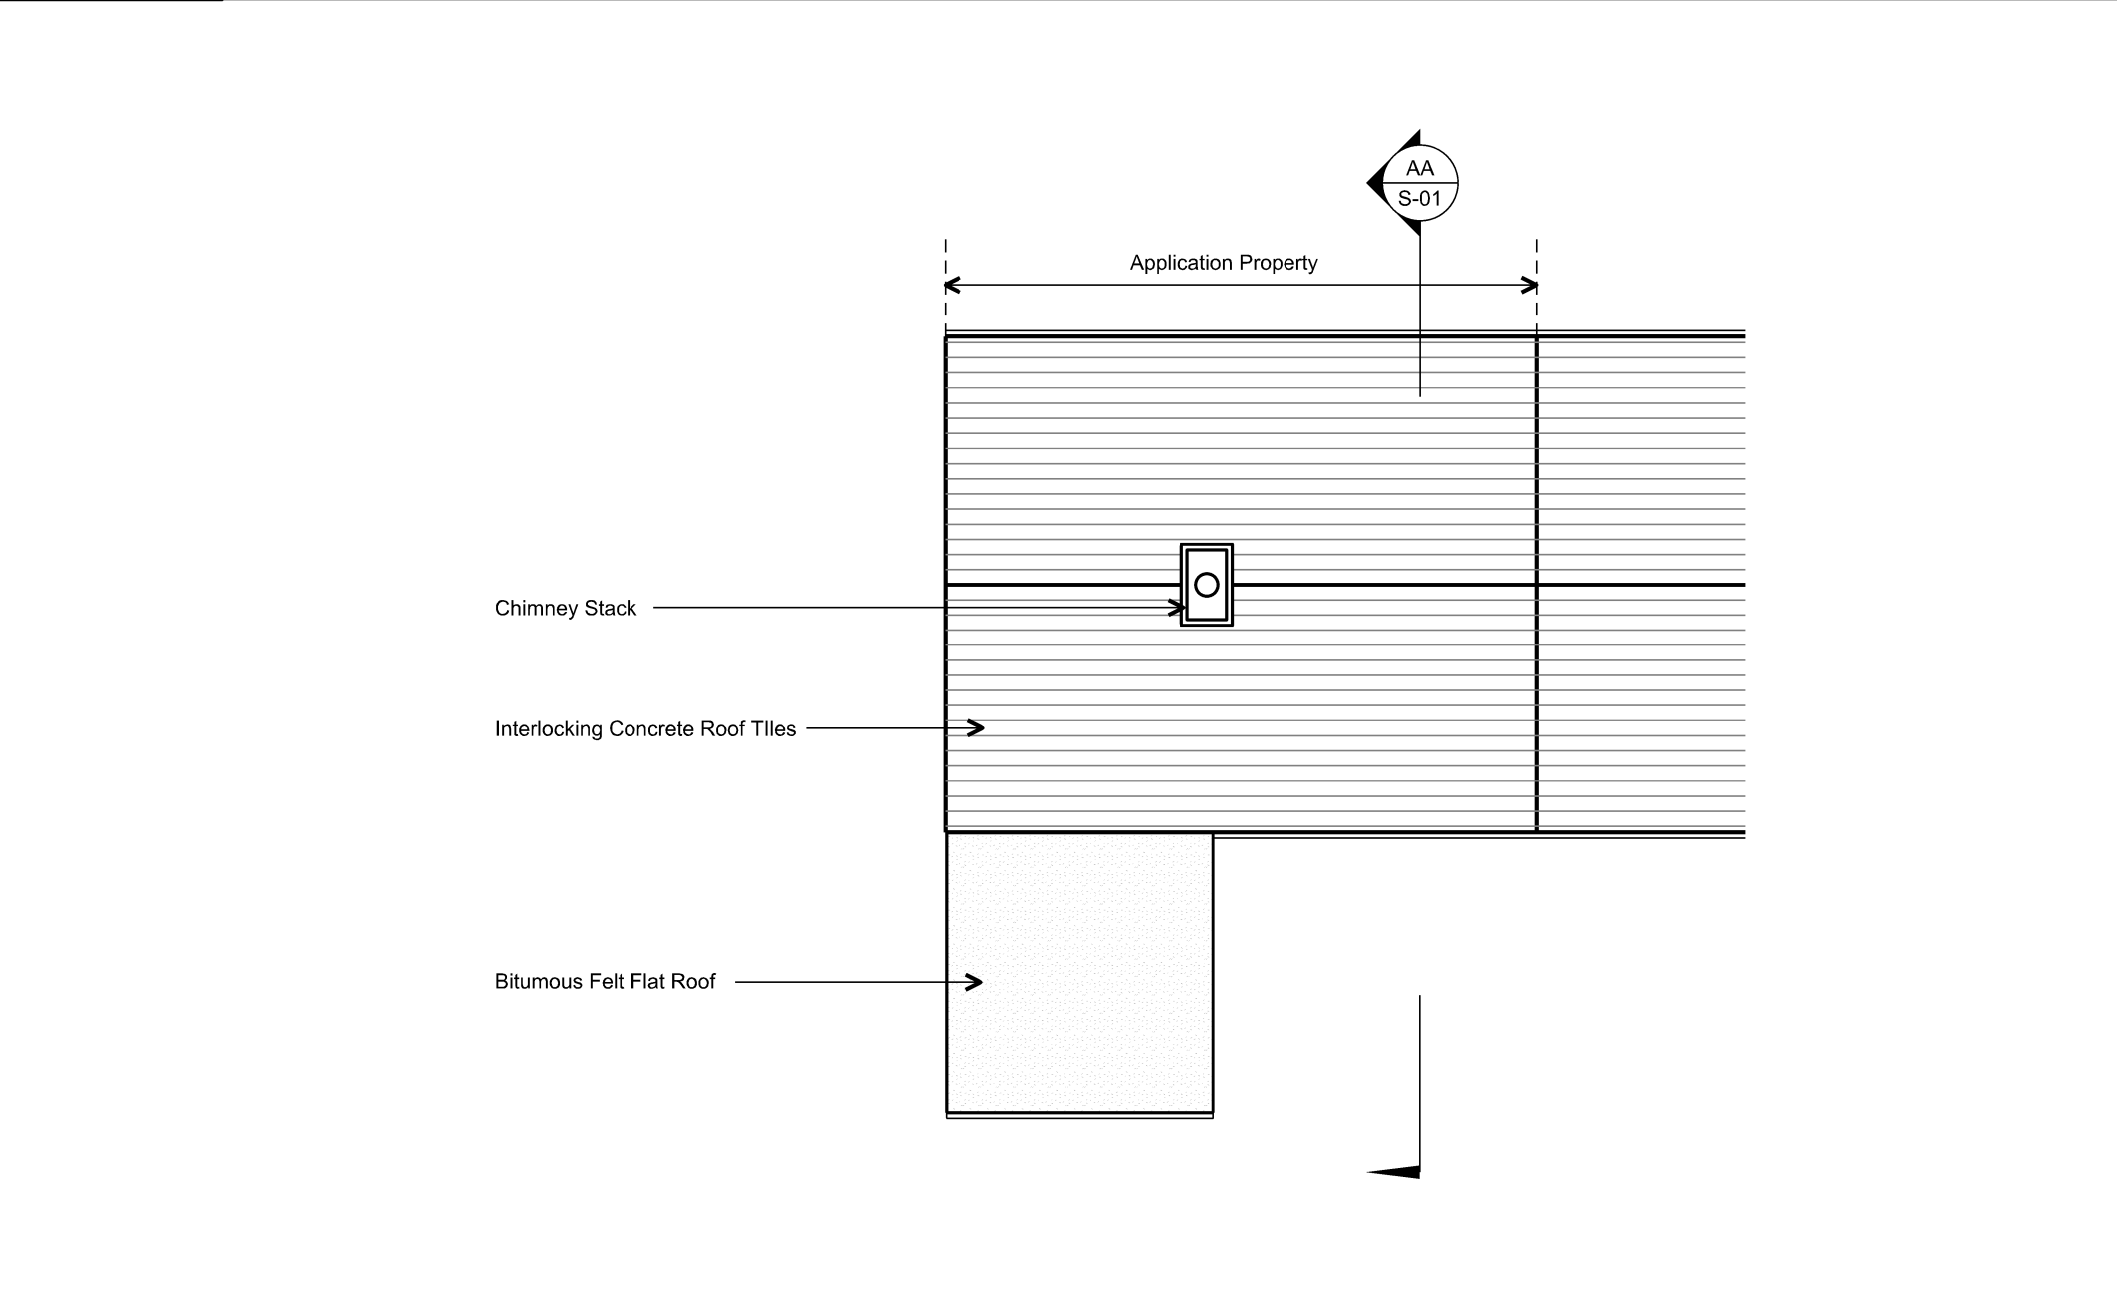

AS EXISTING

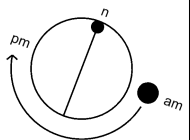

Rev	Date		
Revision Details			

0m5m

Project

Mr and Mrs C Potter; Proposed Residential Extension

Drawing Title

Roof Plan - Existing and Proposed

Status	Drawing Number	Revision
Planning	R-01	P1
Scale	Size	Date
1:100	A3	04.05.26