


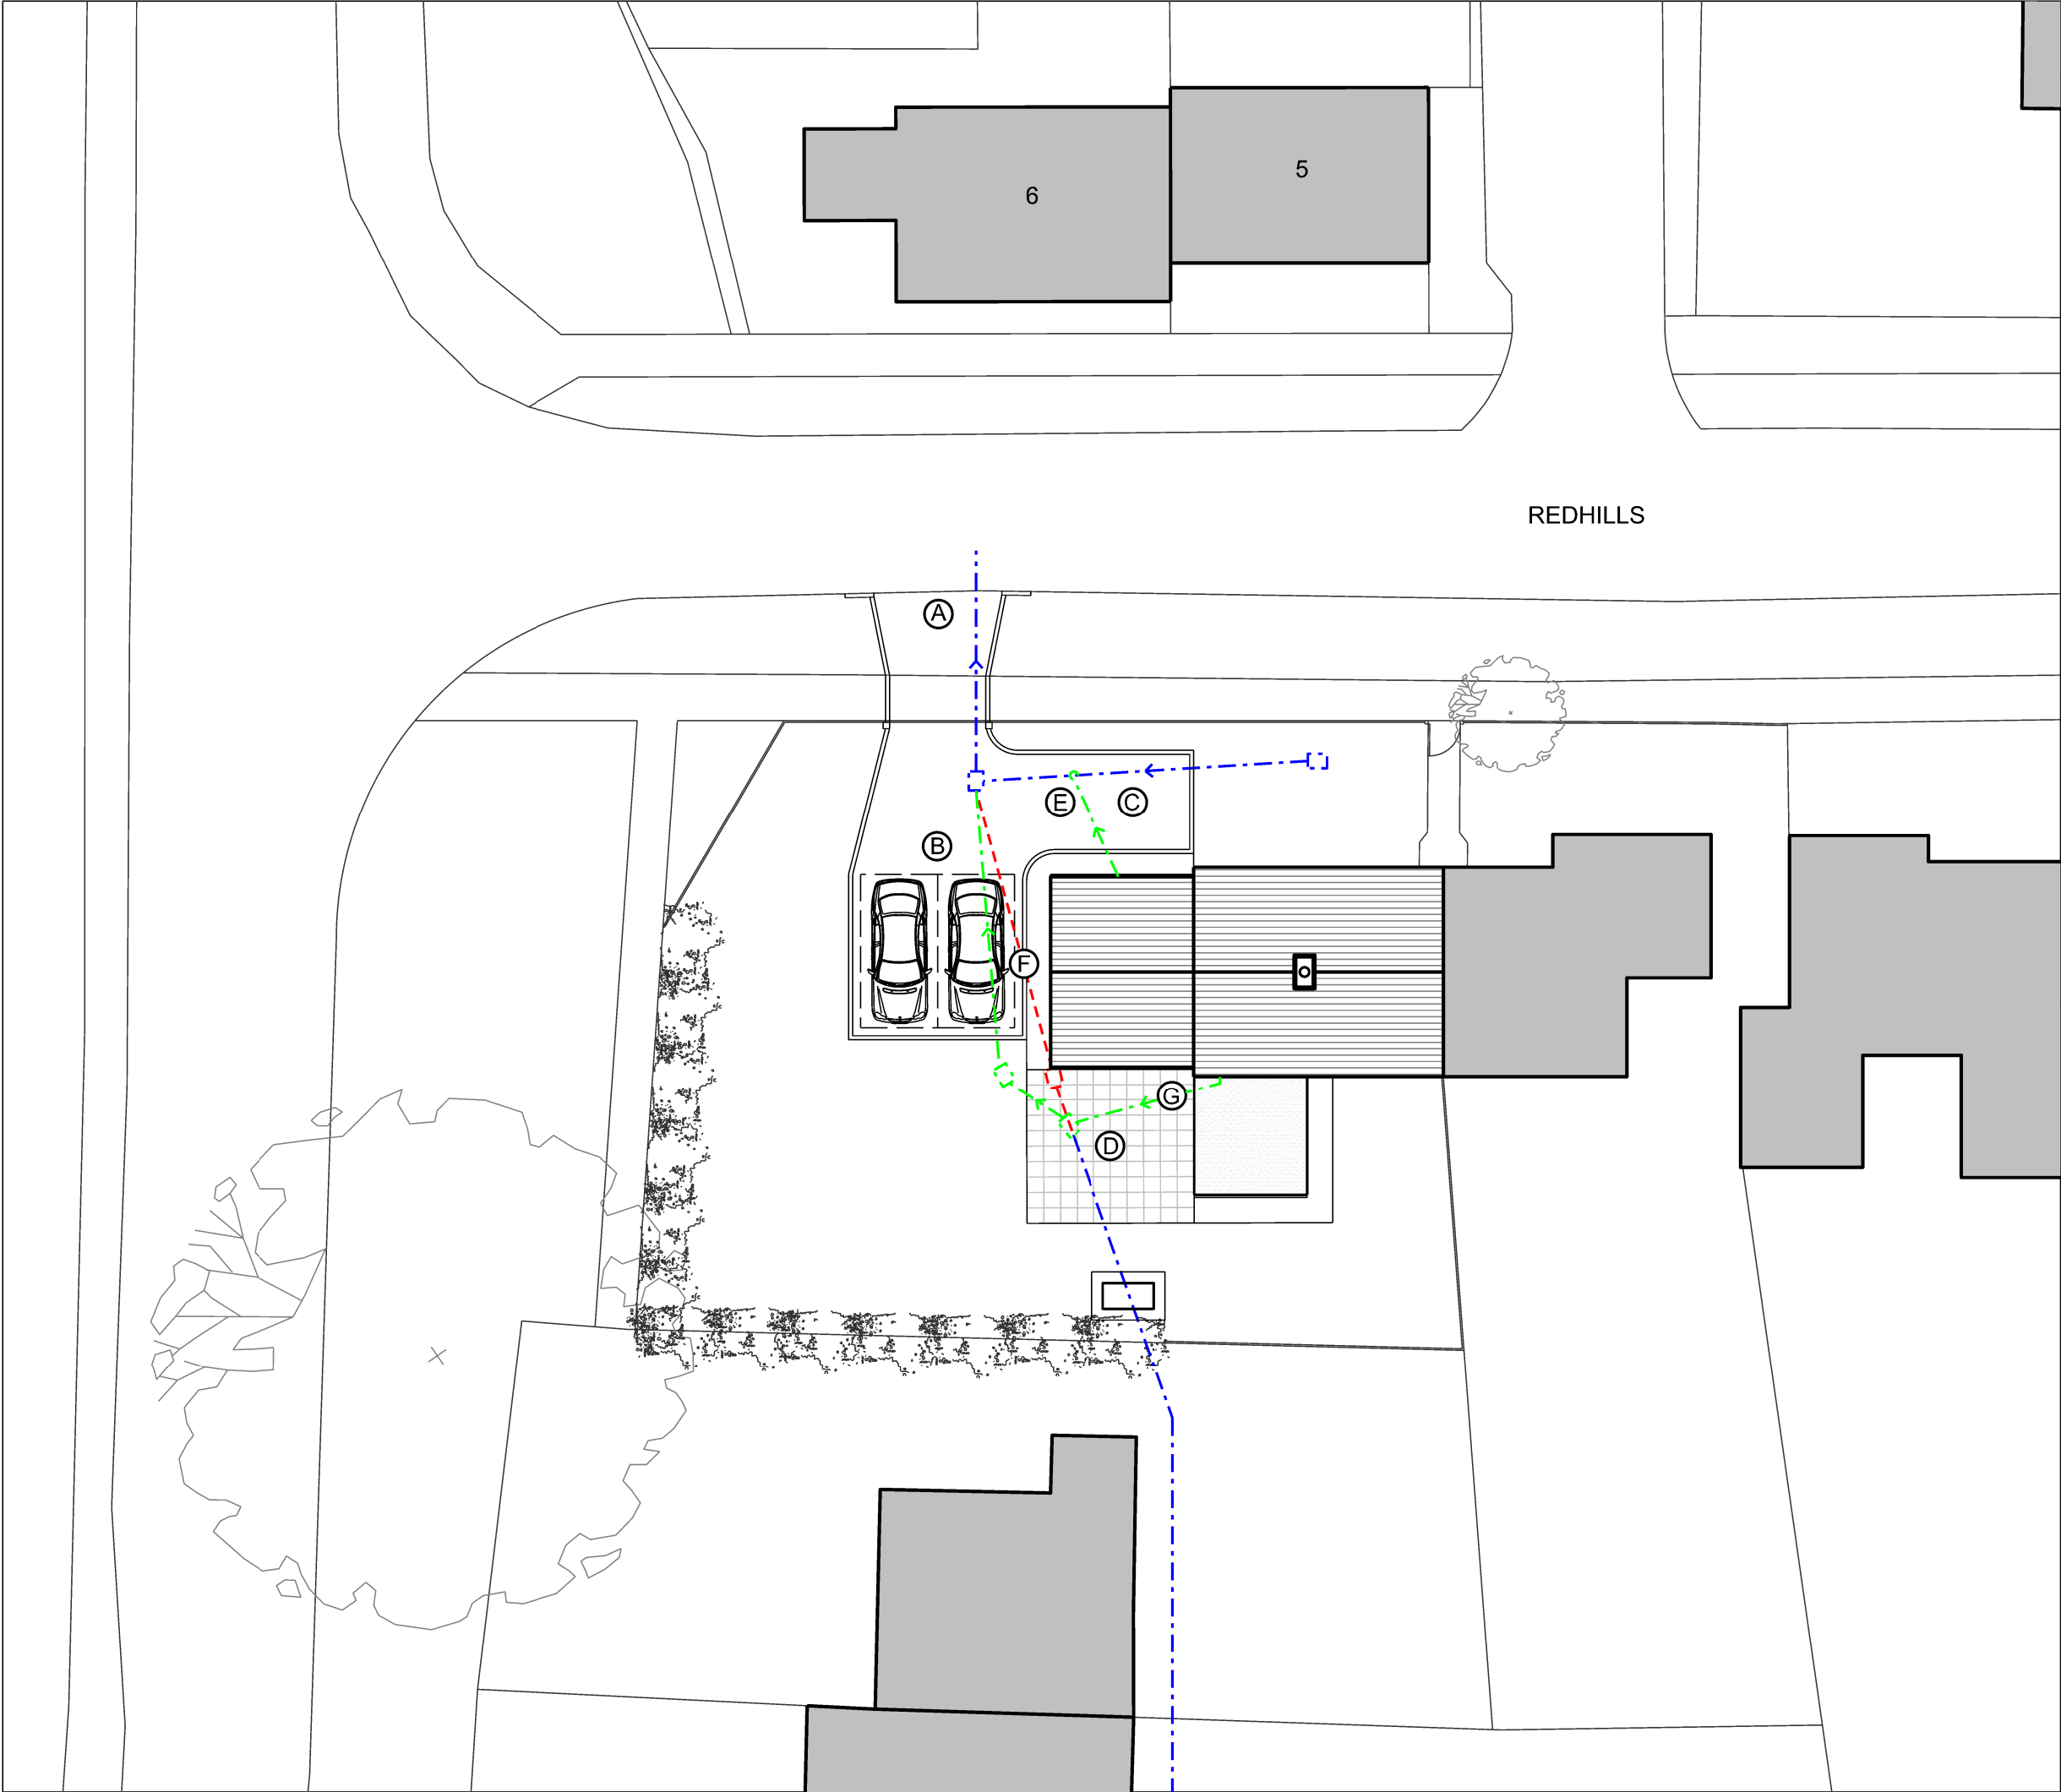

Contractors must check all dimensions on site. Only figured dimensions are to be worked from. Discrepancies must be reported before proceeding. This drawing is copyright. ©

LEGEND

Please Note: All drainage works subject to Wessex Water 'Build Over' and / or Diversion Agreement.

- Existing Drainage Retained
- Existing Drainage Removed
- New Drainage

NOTES

- Proposed Drop Kerb Access to Highway (Subject to Wiltshire Council Highways Crossing (Section 184) Application). Access hard surfaced and drained with tactile paving all in accordance with relevant standards and requirements.
- Proposed Parking Area - 2no. Cars. Laid to gravel (Porous)
- Proposed Turning Area Laid to gravel (Porous)
- Proposed Patio Area
- New connection (and Mini Access Chamber) onto exiting drain run.
- Existing drain run diverted around extension as indicated.
- New connection for WC / Utility onto existing run.

Rev	Date		
Revision Details			

Project

Mr and Mrs C Potter;
Residential Extension

Drawing Title

Site Plan - Proposed

Status

Planning

	Drawing Number	Revision
	P-Site-03	P01

Scale	Size	Date
1:200	A3	25.02.26

0 10m