


GARDEN SHED - PERGOLA . SCALE 1:100 . APR 2026 . DRAWING No. 10




Original Paper Size A3




North Elevation

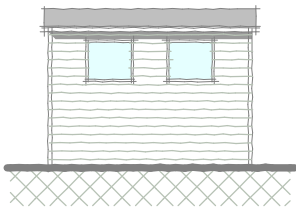

West Elevation

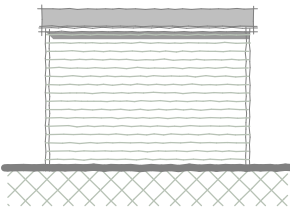


East Elevation

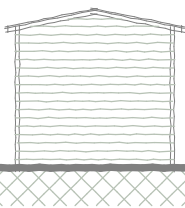


South Elevation


S h e d

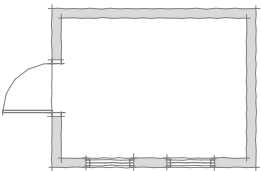


Floor Plan

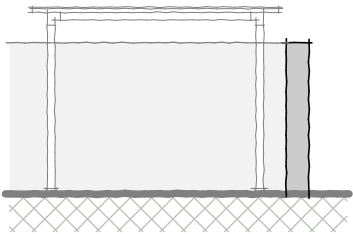


South Elevation

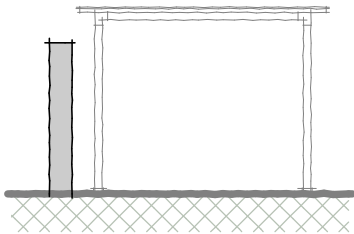

North Elevation

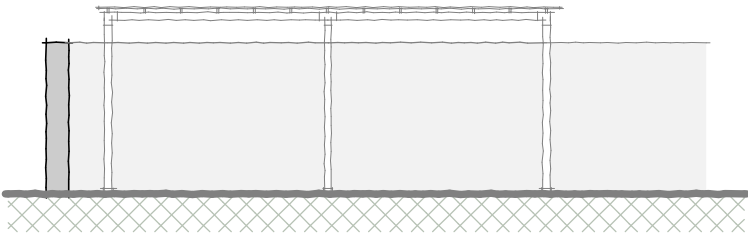


West Elevation

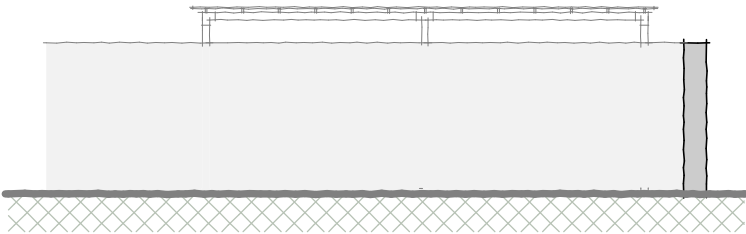

East Elevation

P e r g o l a

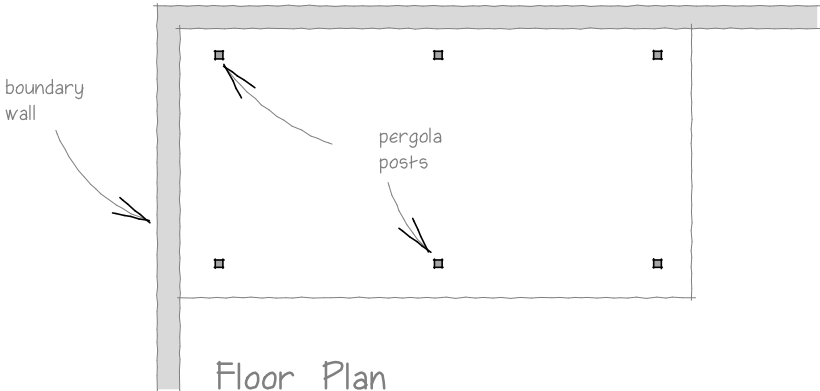

Floor Plan

S J Egford BSc (Hons) BArch - A R C H I T E C T U R A L S E R V I C E S - Meadowside Barn - Slab Lane - Woodfalls - Salisbury - SP5 2NE - 01725 514718 - 07739090070

MR & MRS WRIGHT . RADNOR HOUSE THE HEADLANDS . DOWNTON . WILTSHIRE . SP5 3HJ