


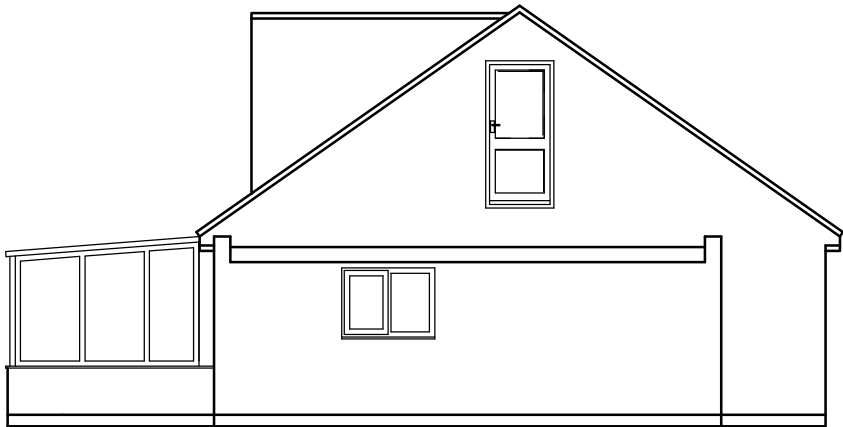


 


Side Elevation

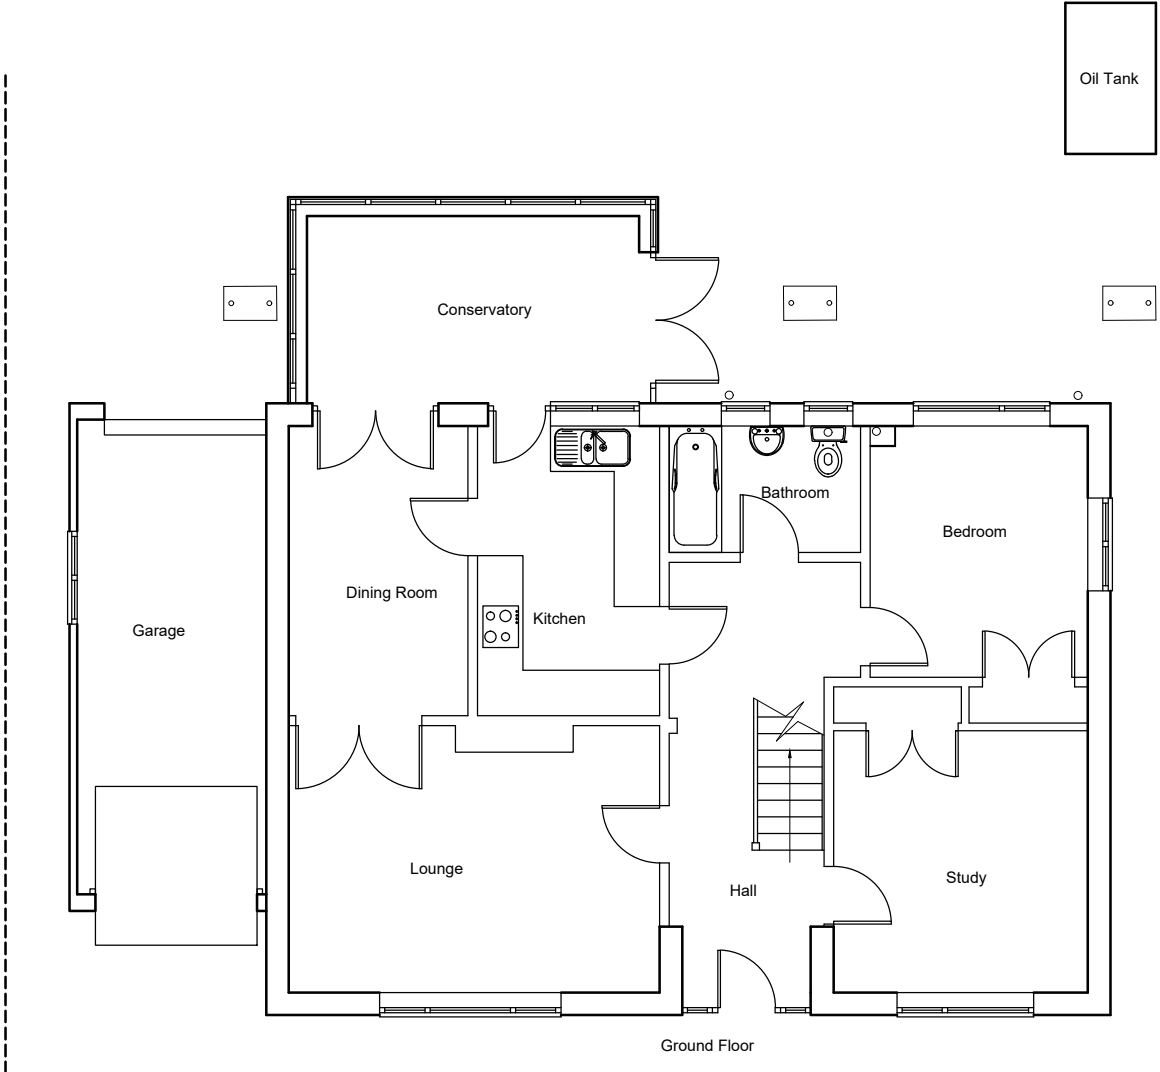

Ground Floor

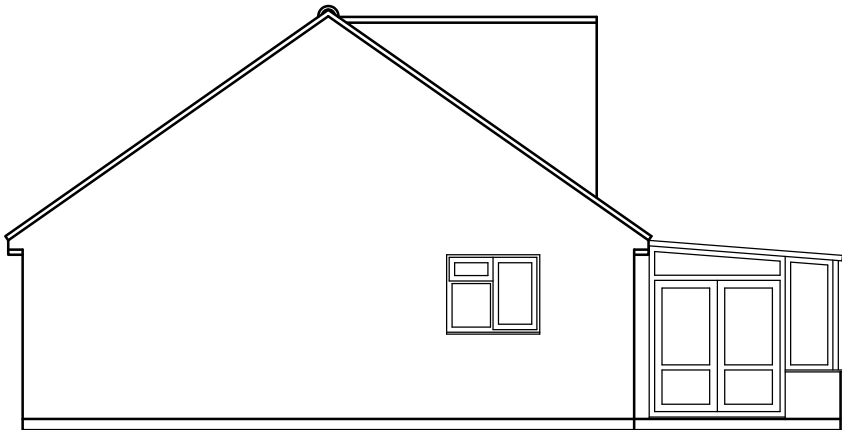

Side Elevation

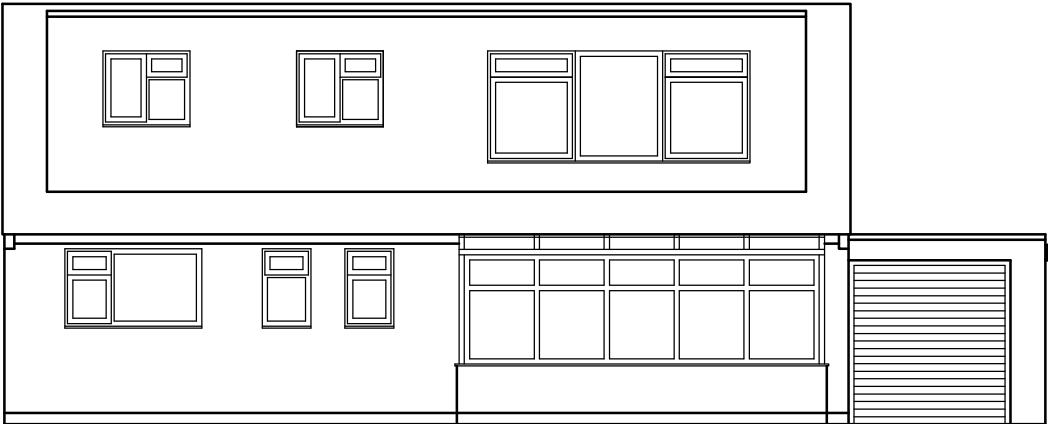

Rear Elevation

NOTES:

1. This drawing is the property of MJF CAD Solutions and must not be copied or disclosed for any purpose except as authorised by MJF CAD Solutions or the client.

Rev	Date	By	Chk	Comment
-----	------	----	-----	---------



MJF CAD SOLUTIONS Ltd.
Basepoint Business Centre, Rivermead Drive
Swindon, SN5 7EX
Tel: 01793 407941 - Mob: 07783 226700
Email: mike@mjfcadsolutions.co.uk
Website: www.mjfcadsolutions.co.uk



Client
Jackie Eastwood
44 Church Street
Great Bedwyn
SN8 3PQ

Project Title
Single Storey
Rear Extension

Drawing Title
Existing Floor Plan and Elevations

Drawn by: MJF	Scale: 1:100 - A3	Date: Mar 2026
------------------	----------------------	-------------------

Drawing No. 1392_01	Rev.
------------------------	------