




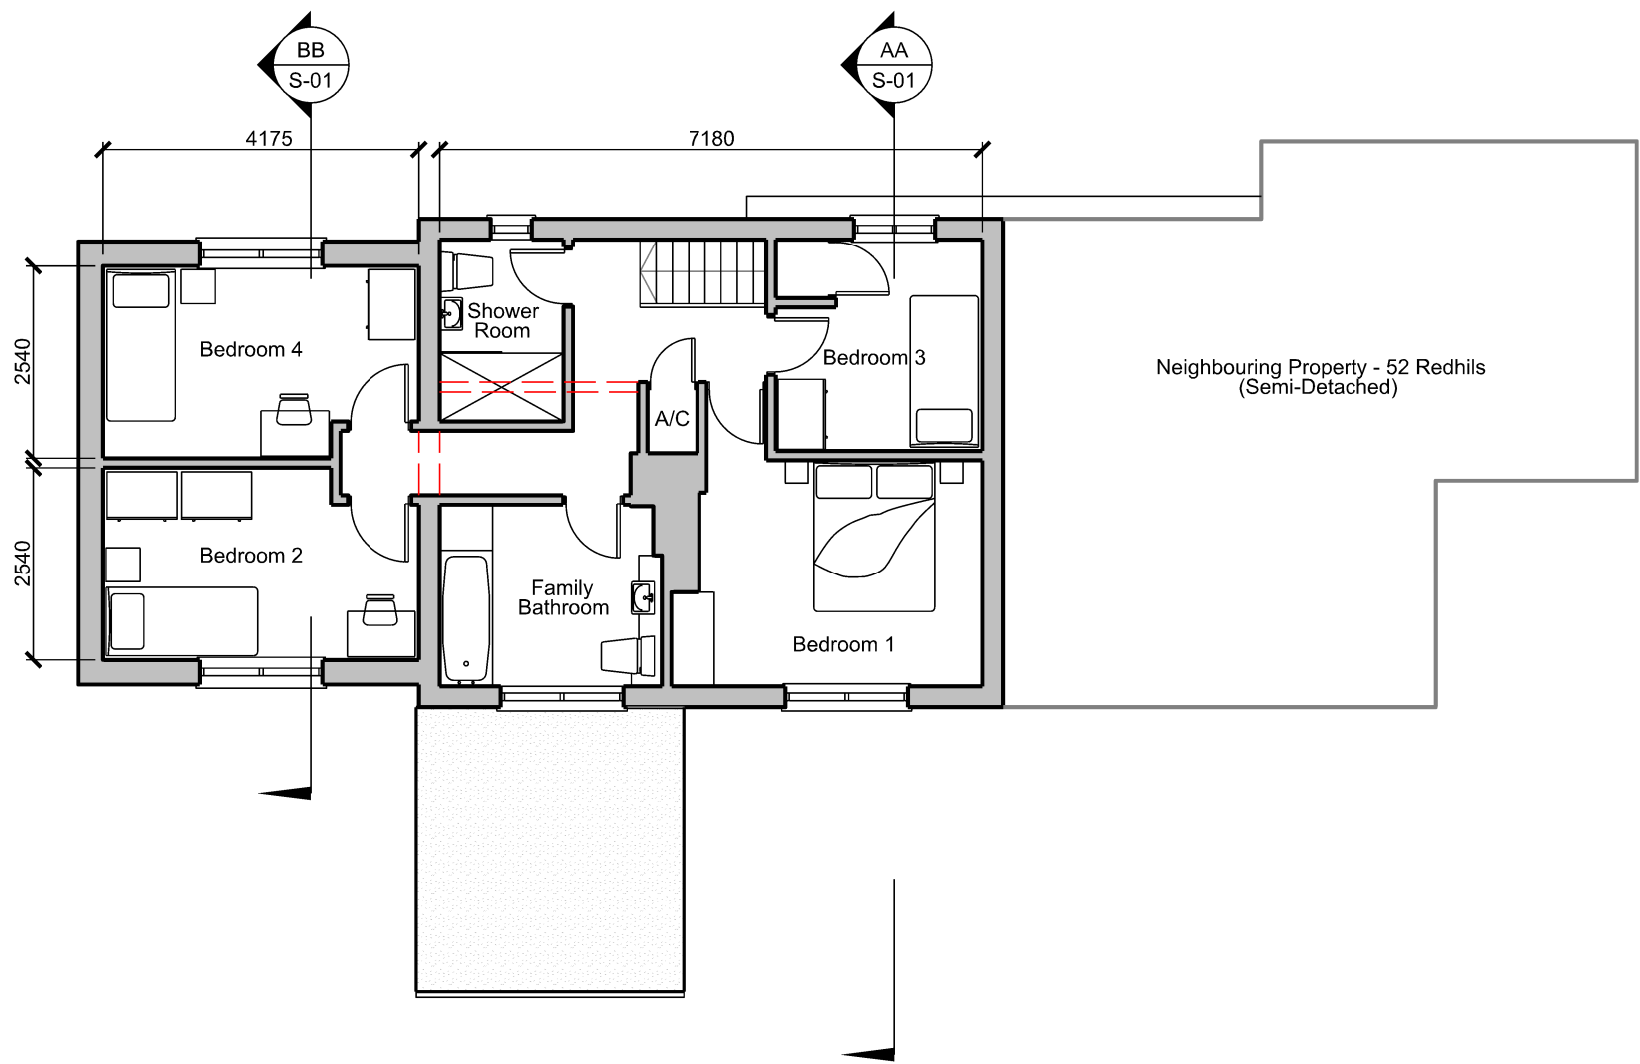

FIRST FLOOR

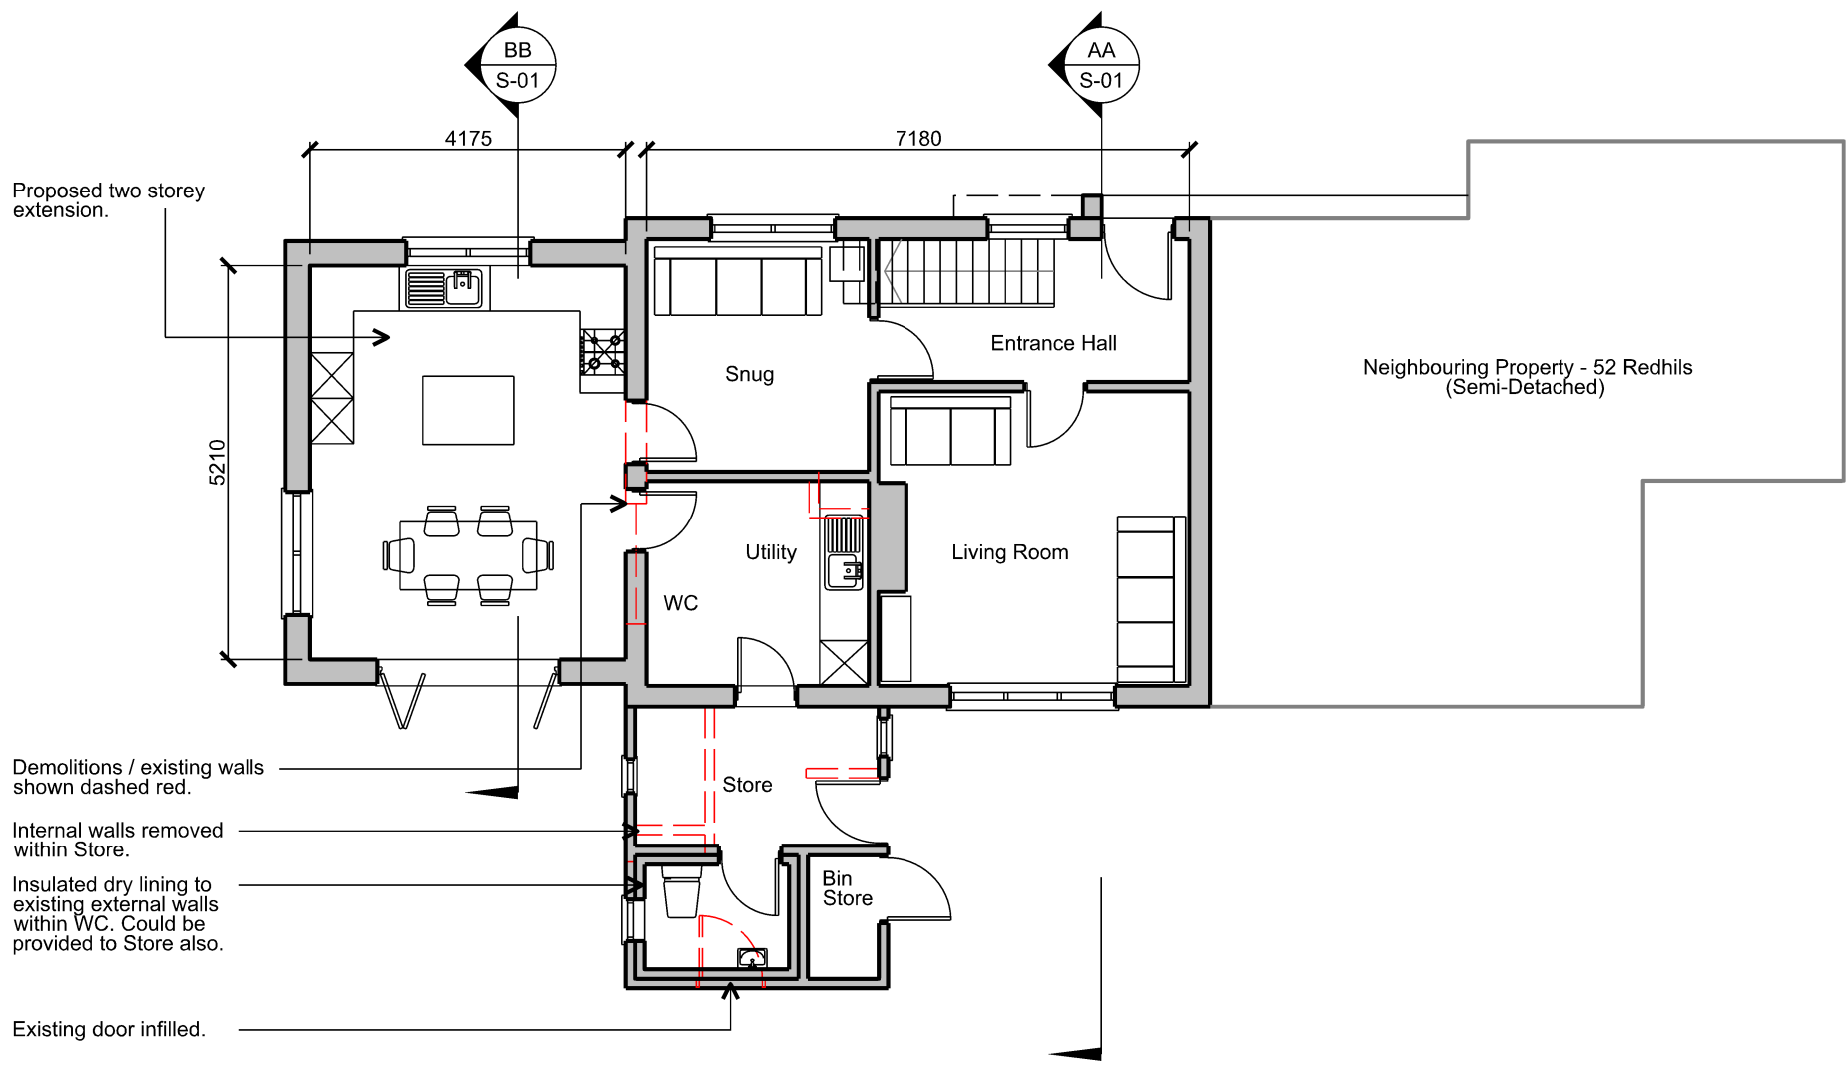

GROUND FLOOR

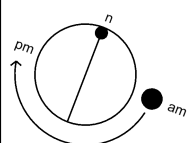

0m 5m

Project
Mr and Mrs C Potter; Proposed Residential Extension
Drawing Title
Proposed Floor Plans

Status	Drawing Number	Revision
Planning	P-02	P1
Scale	Size	Date
1:100	A3	01.03.26