


Existing Site plan

- General Notes:
- 1. Dimensions should not be scaled from this drawing.
 - 2. All dimensions should be checked on site.
 - 3. This drawing is to be read in conjunction with all other drawings, specifications and schedule of works.
 - 4. Ben Williams shall be notified in writing of any discrepancies

Rev	Date	Reason for Issue	Checked

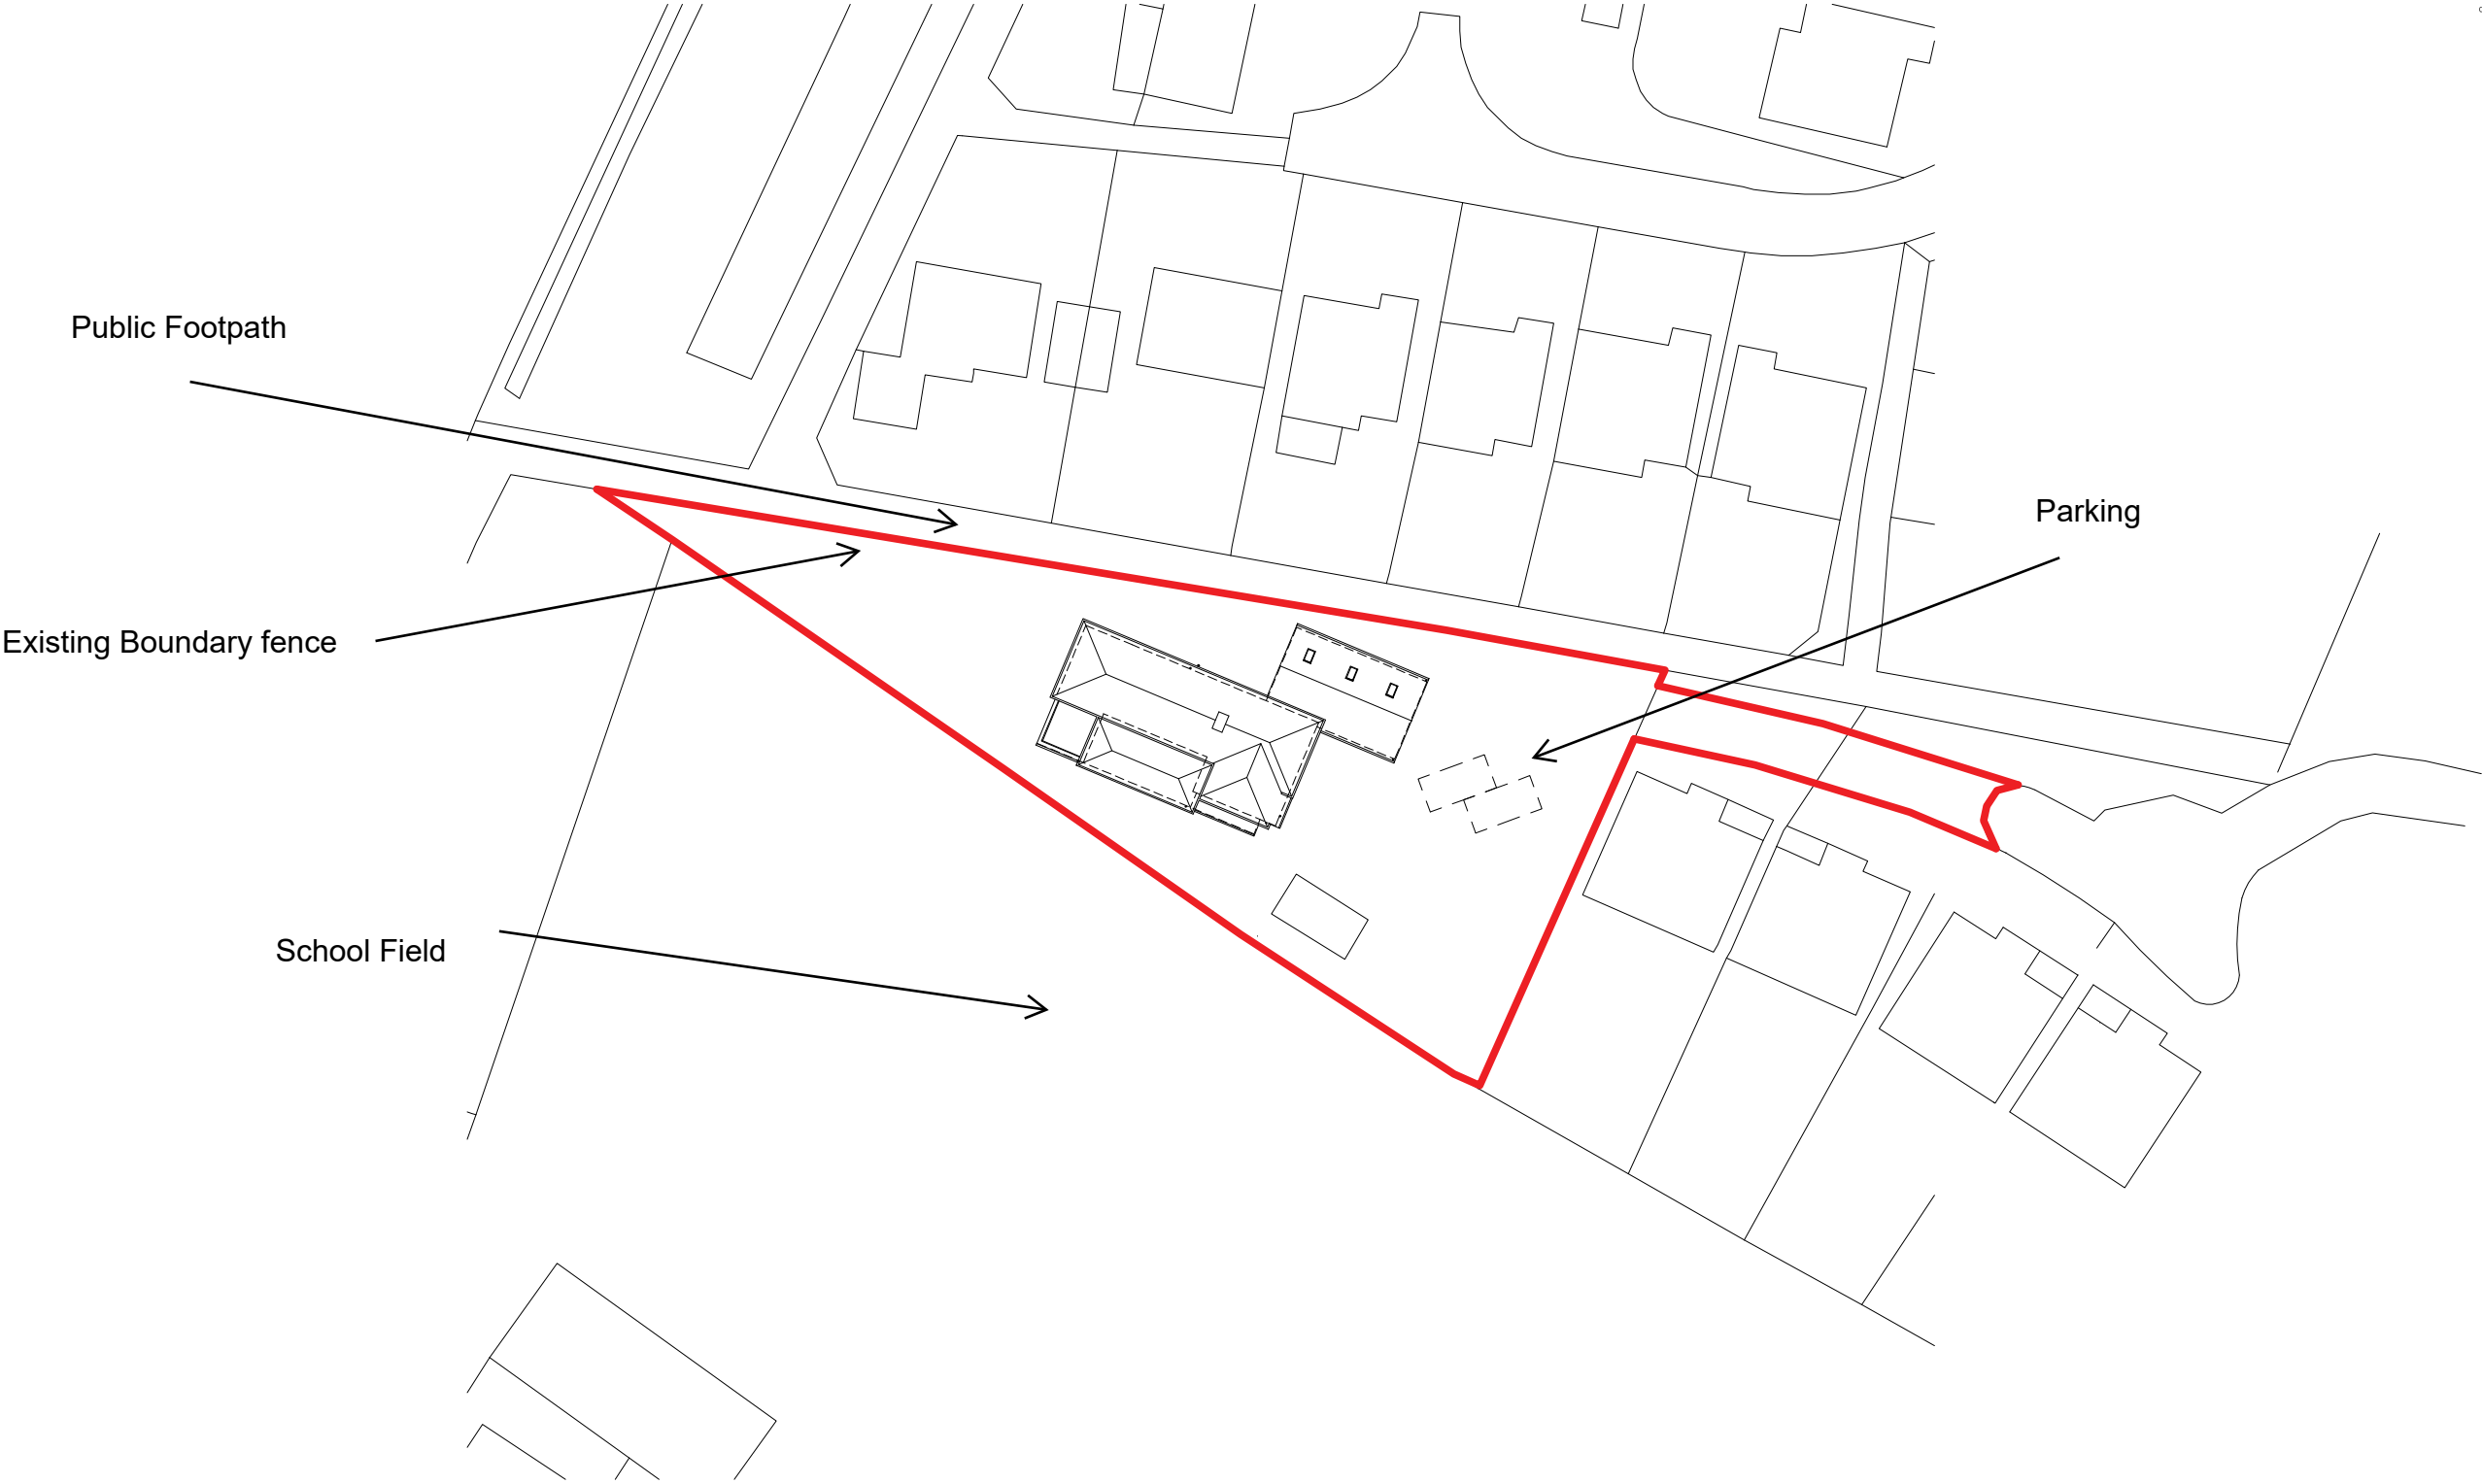

BEN WILLIAMS
HOME DESIGN AND ARCHITECTURAL SERVICES

Address: 20 The Marlestones, Old Town, Swindon, Wiltshire, SN1 4NA
Tel: 01793 290265 / 07944 486178
Web: www.benwill.co.uk
Email: hello@benwill.co.uk

Client:
Mr Dodsworth

Project:
**Avenham House
Cricklade**

Title:
Existing Site Plan

Scale @ A3:	Date:	Drawn/Checked:
1:500	Sept '16	BW
Drawing No:	Rev:	
095/050	-	