





PROPOSED REAR ELEVATION

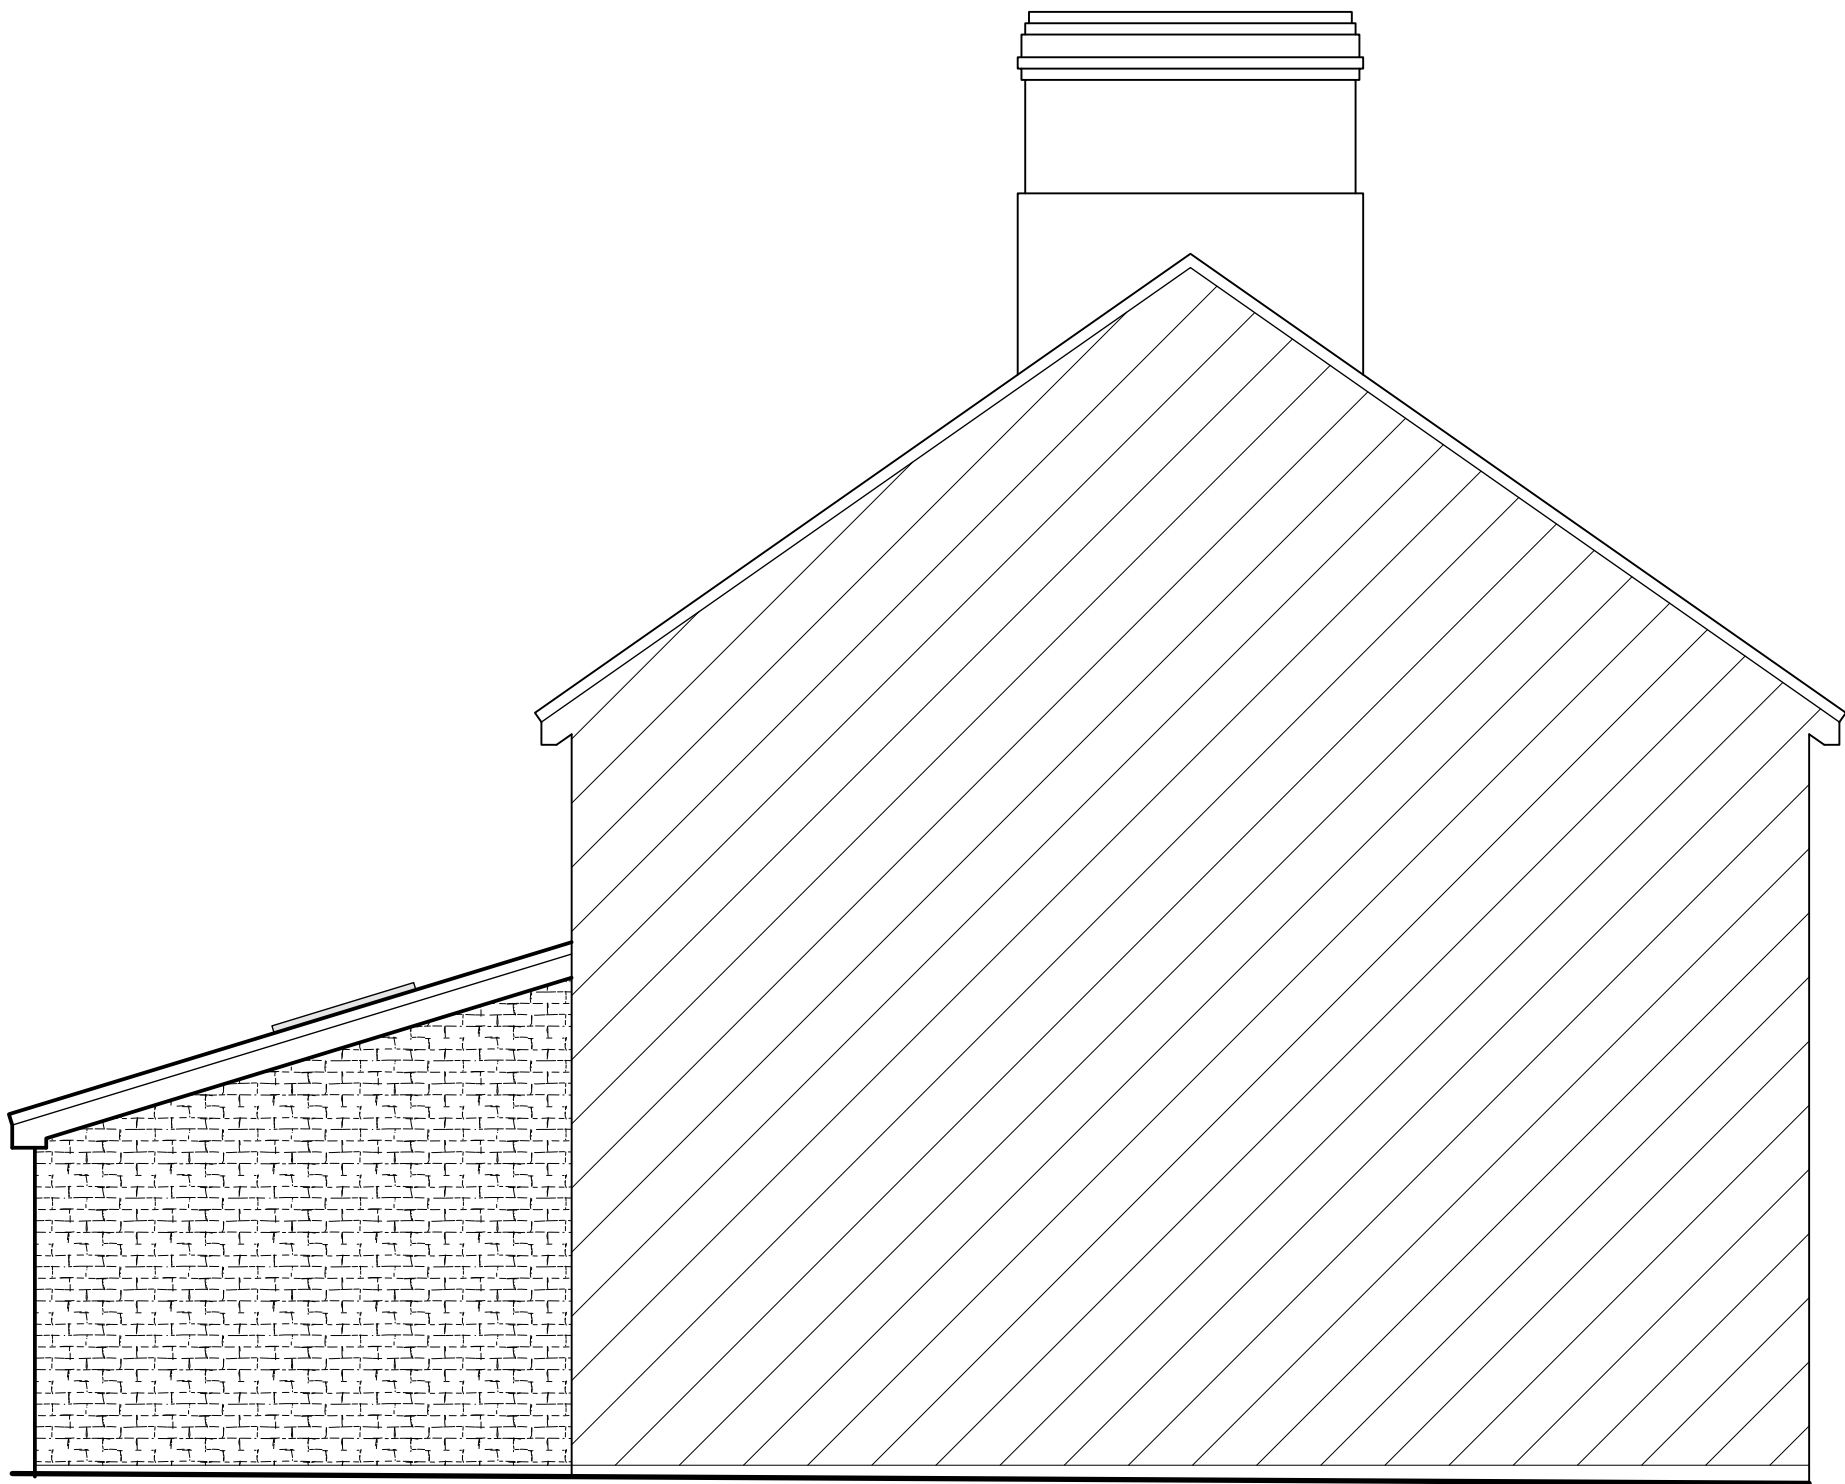


PROPOSED SIDE ELEVATION




PROPOSED SIDE ELEVATION

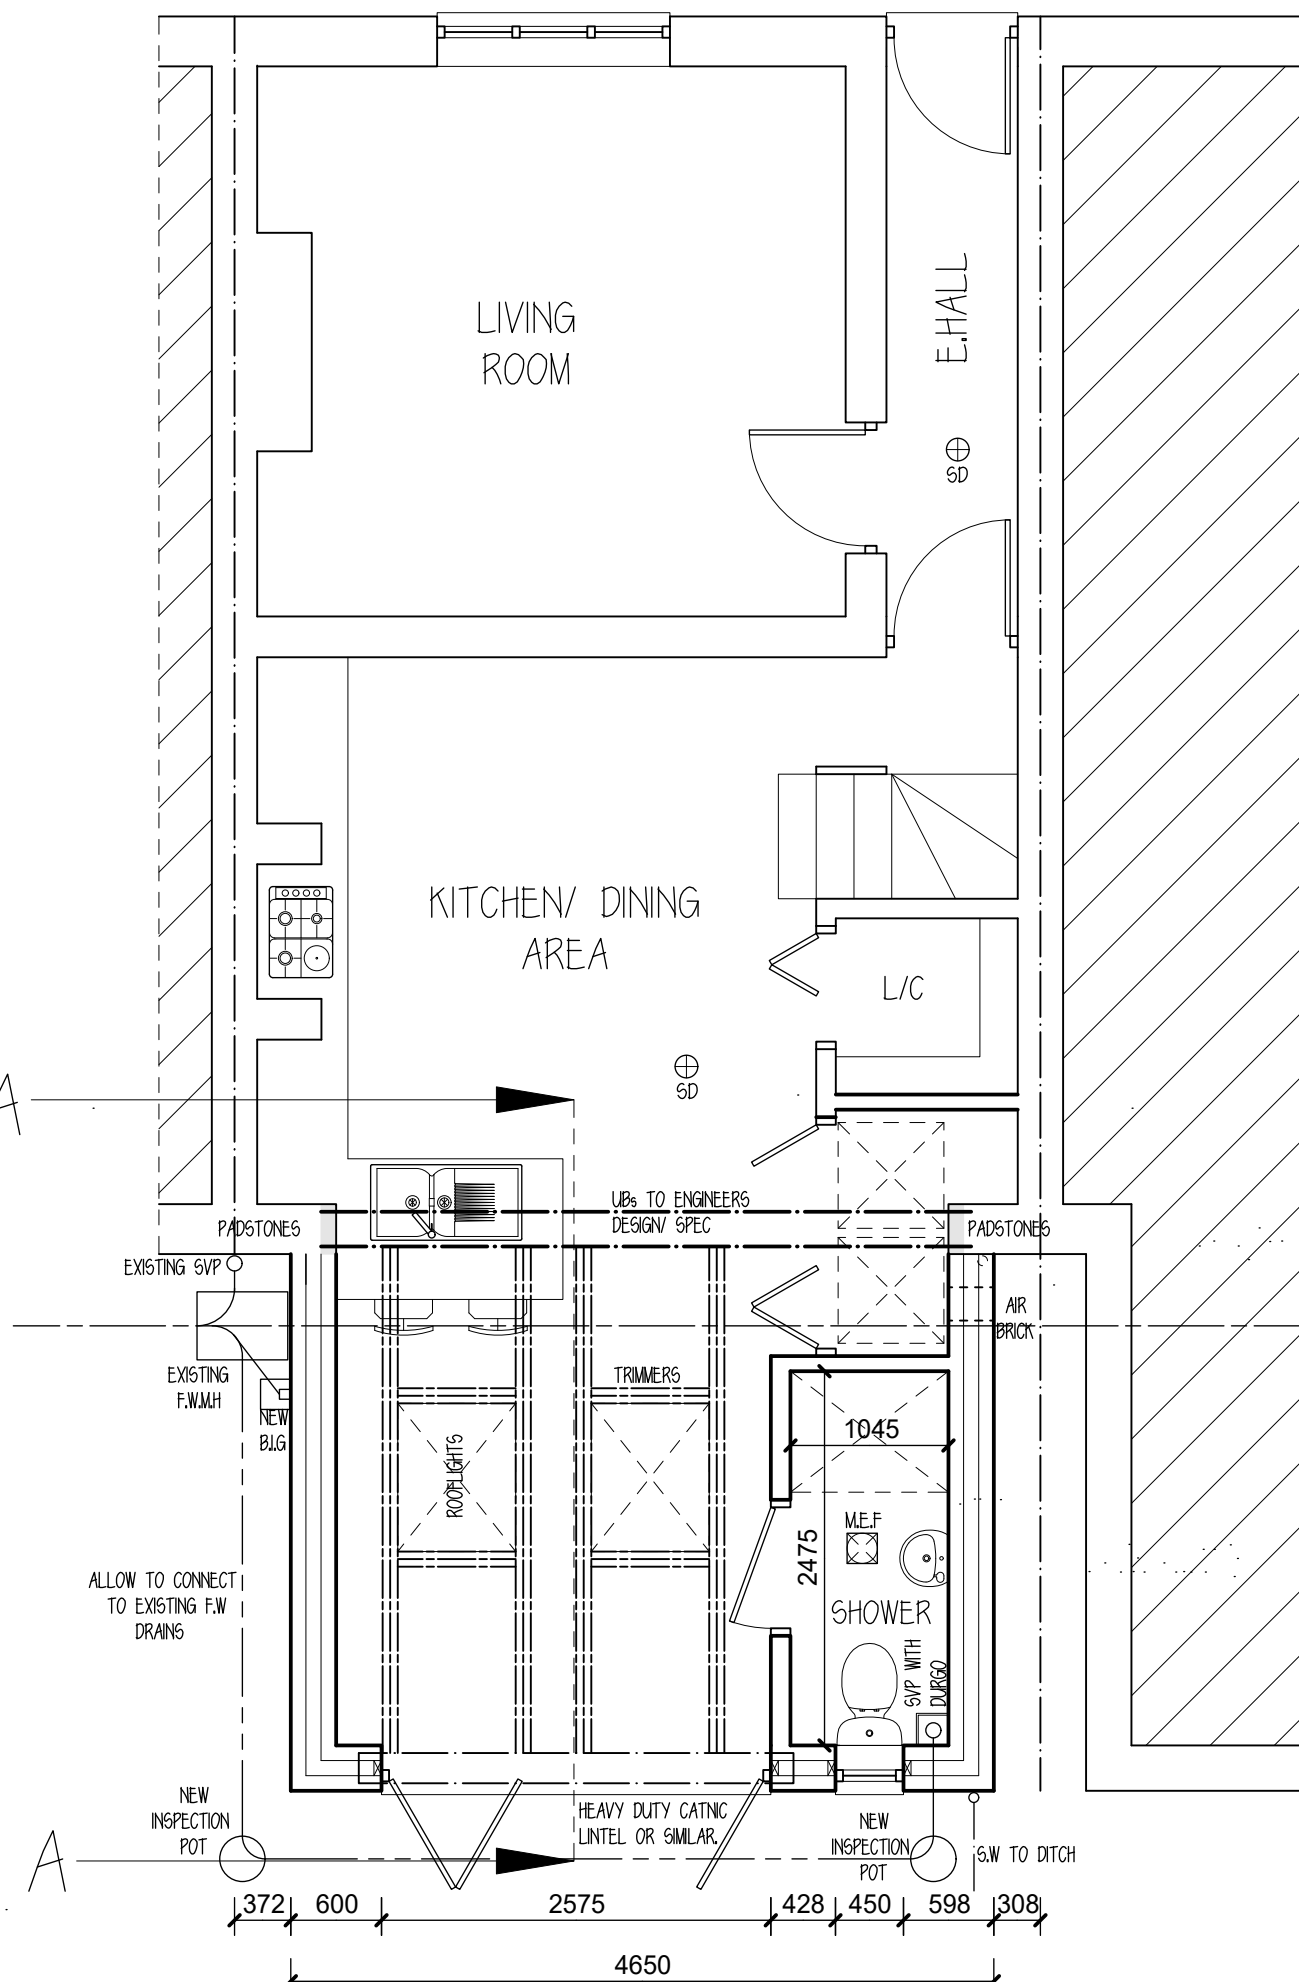

PROPOSED GROUND FLOOR LAYOUT

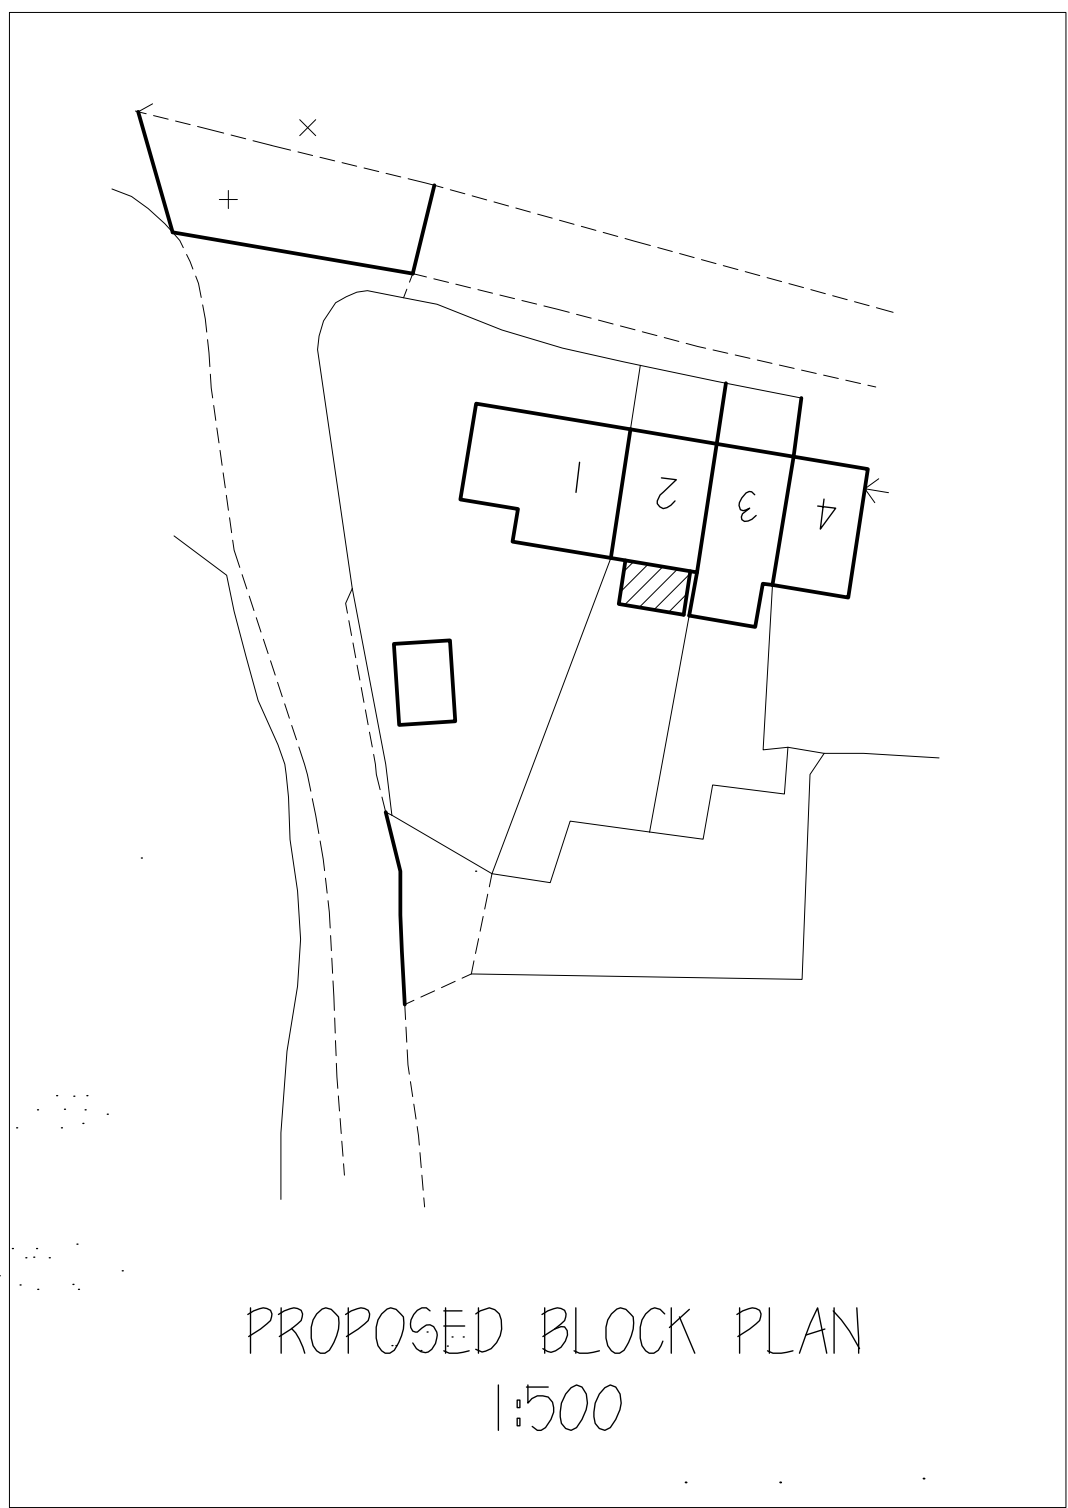

PROPOSED BLOCK PLAN
1:500

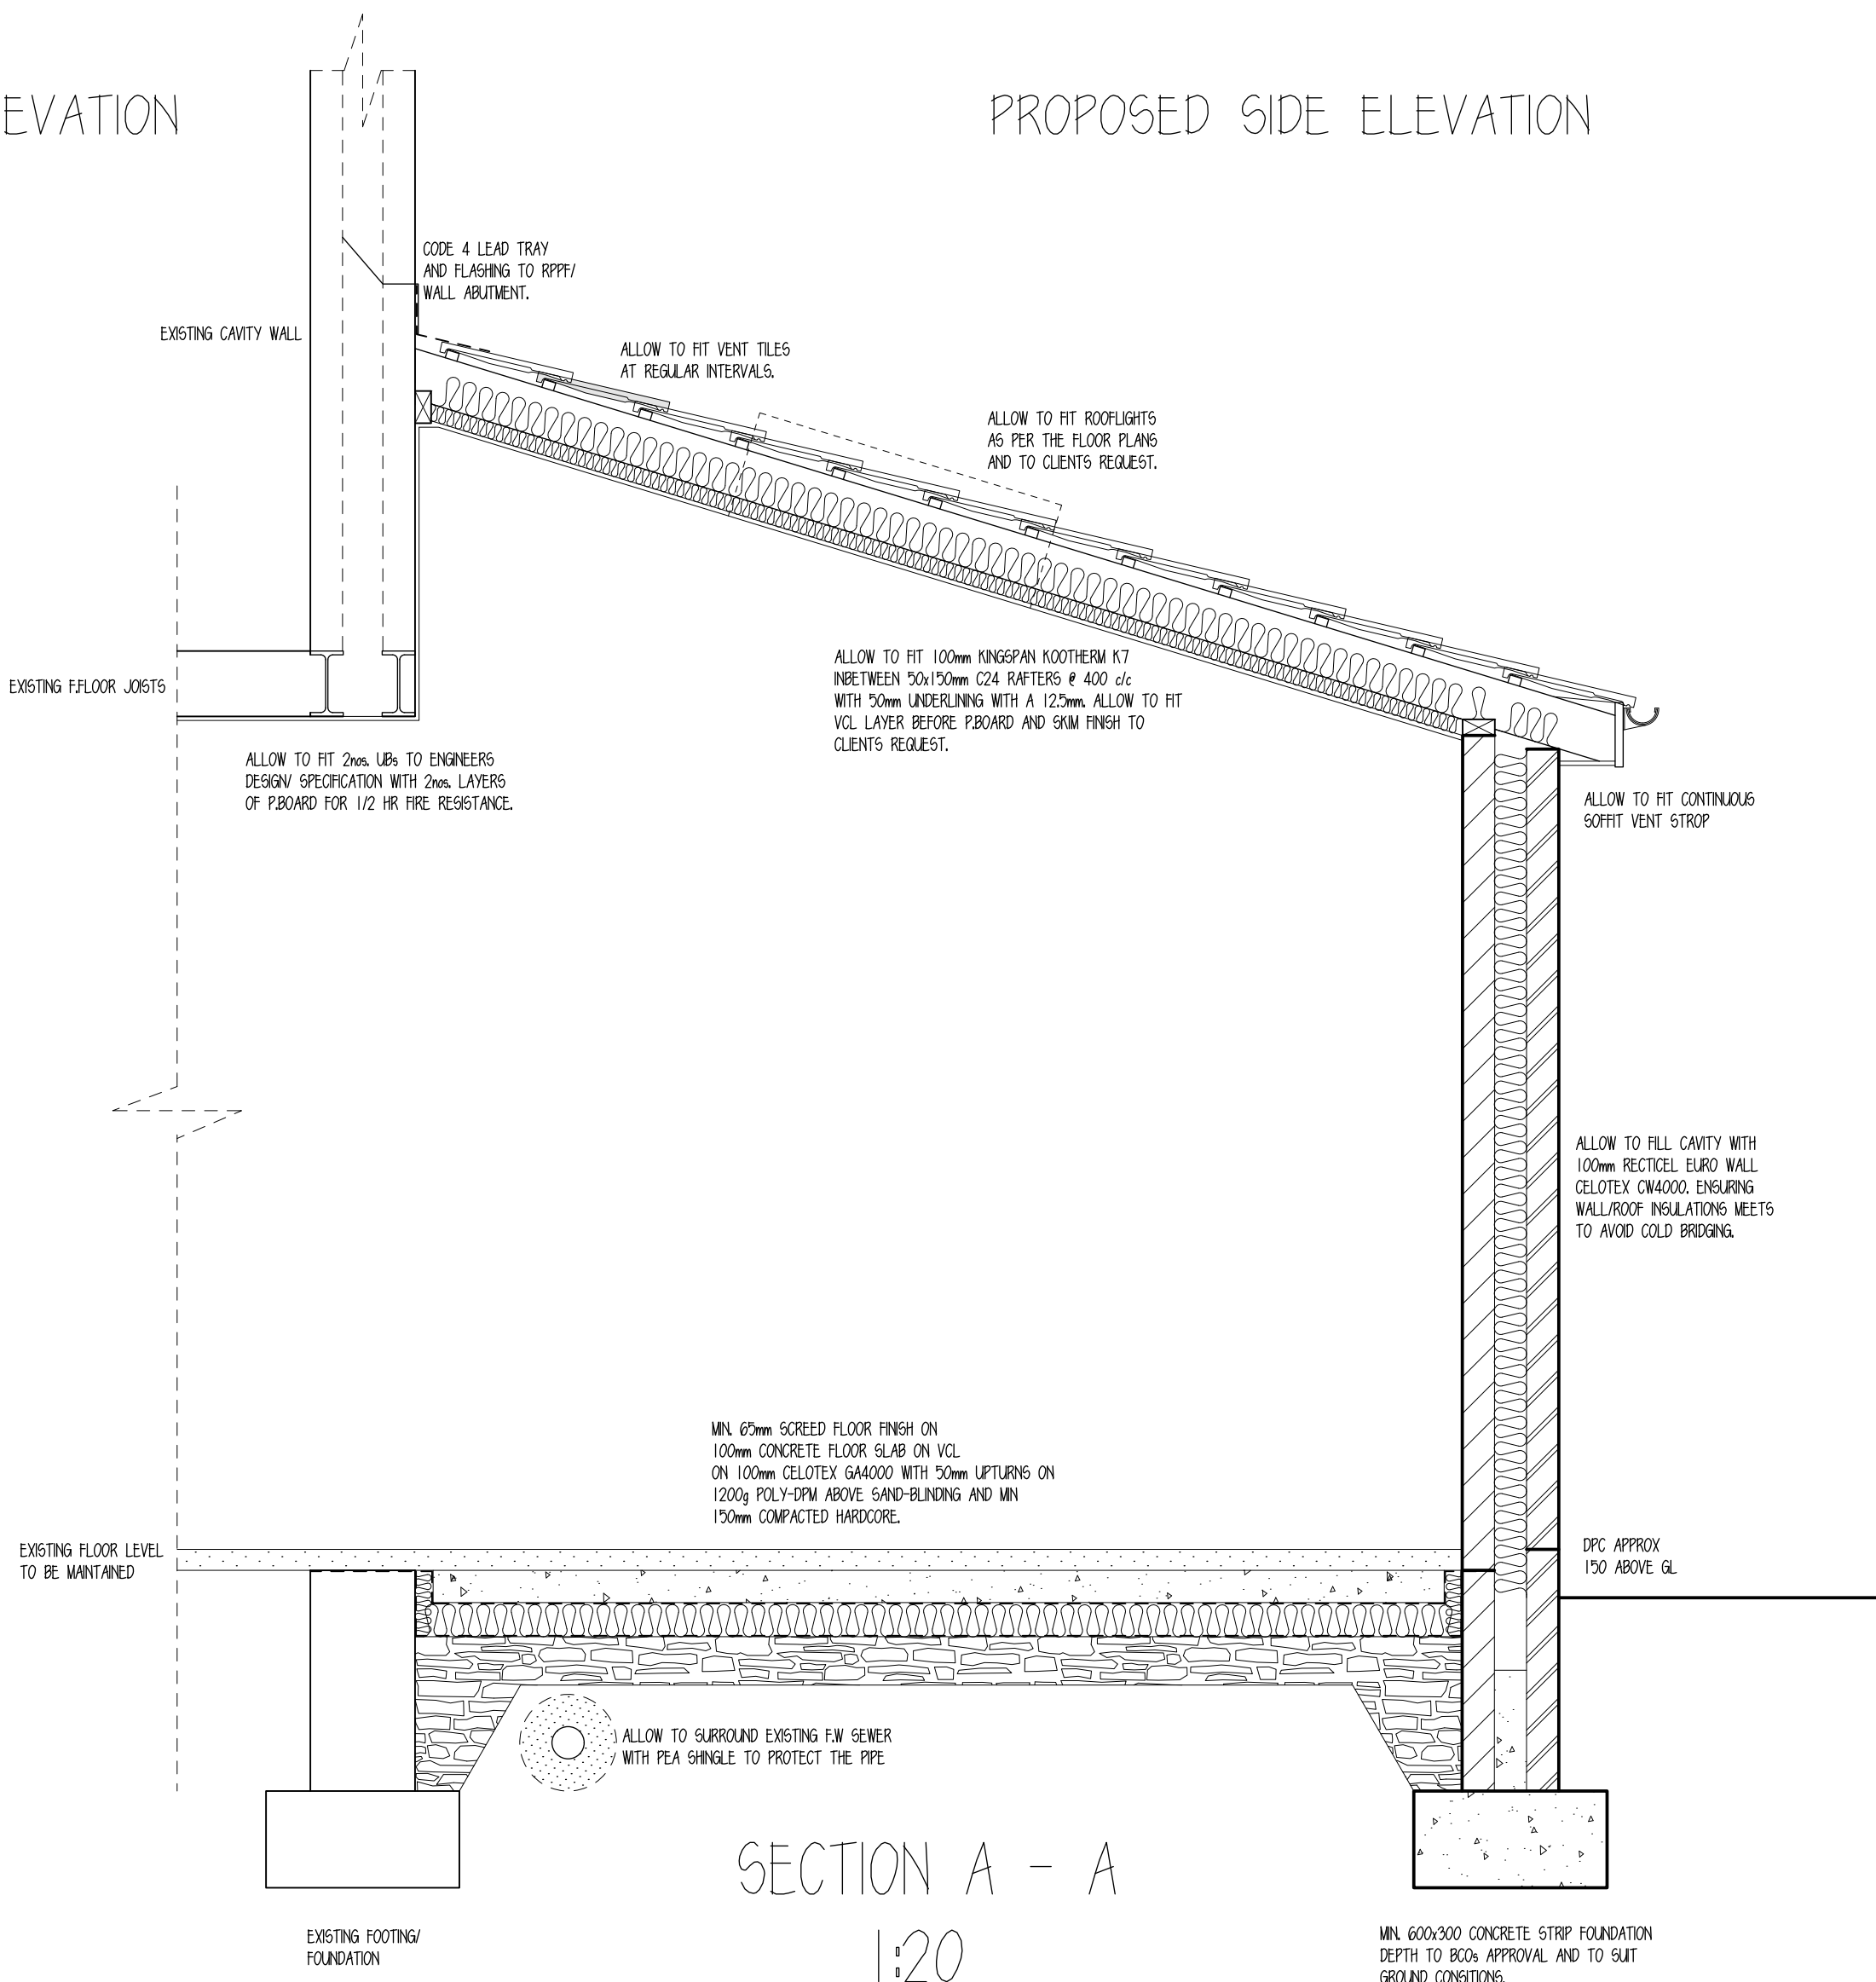

SECTION A - A
1:20

1	30/3/26	B,REGS ADDED	KK	KK	

Rev.	Date	Description	By	Chk	App
------	------	-------------	----	-----	-----

Client/Project
MRS S BRIDGMAN

Drawing Title
PROPOSAL AT 2 BOWDEN HILL
LACOCK SN15 2PW

Designed SK	Drawn KK	Date 9 MAR 26	Scale 1:50, 1:500 1:20
CAD Reference			Size A1

Stephen Kingshott MCABE
Katie Kingshott ACABE

Stephen Kingshott Building Consultancy Ltd
54 Springdale Ave
Bridgstone, Poole
Dorset BH18 9EX
Tel. 07973638931

DRAWN 0218/26 B	REVISION
--------------------	----------