

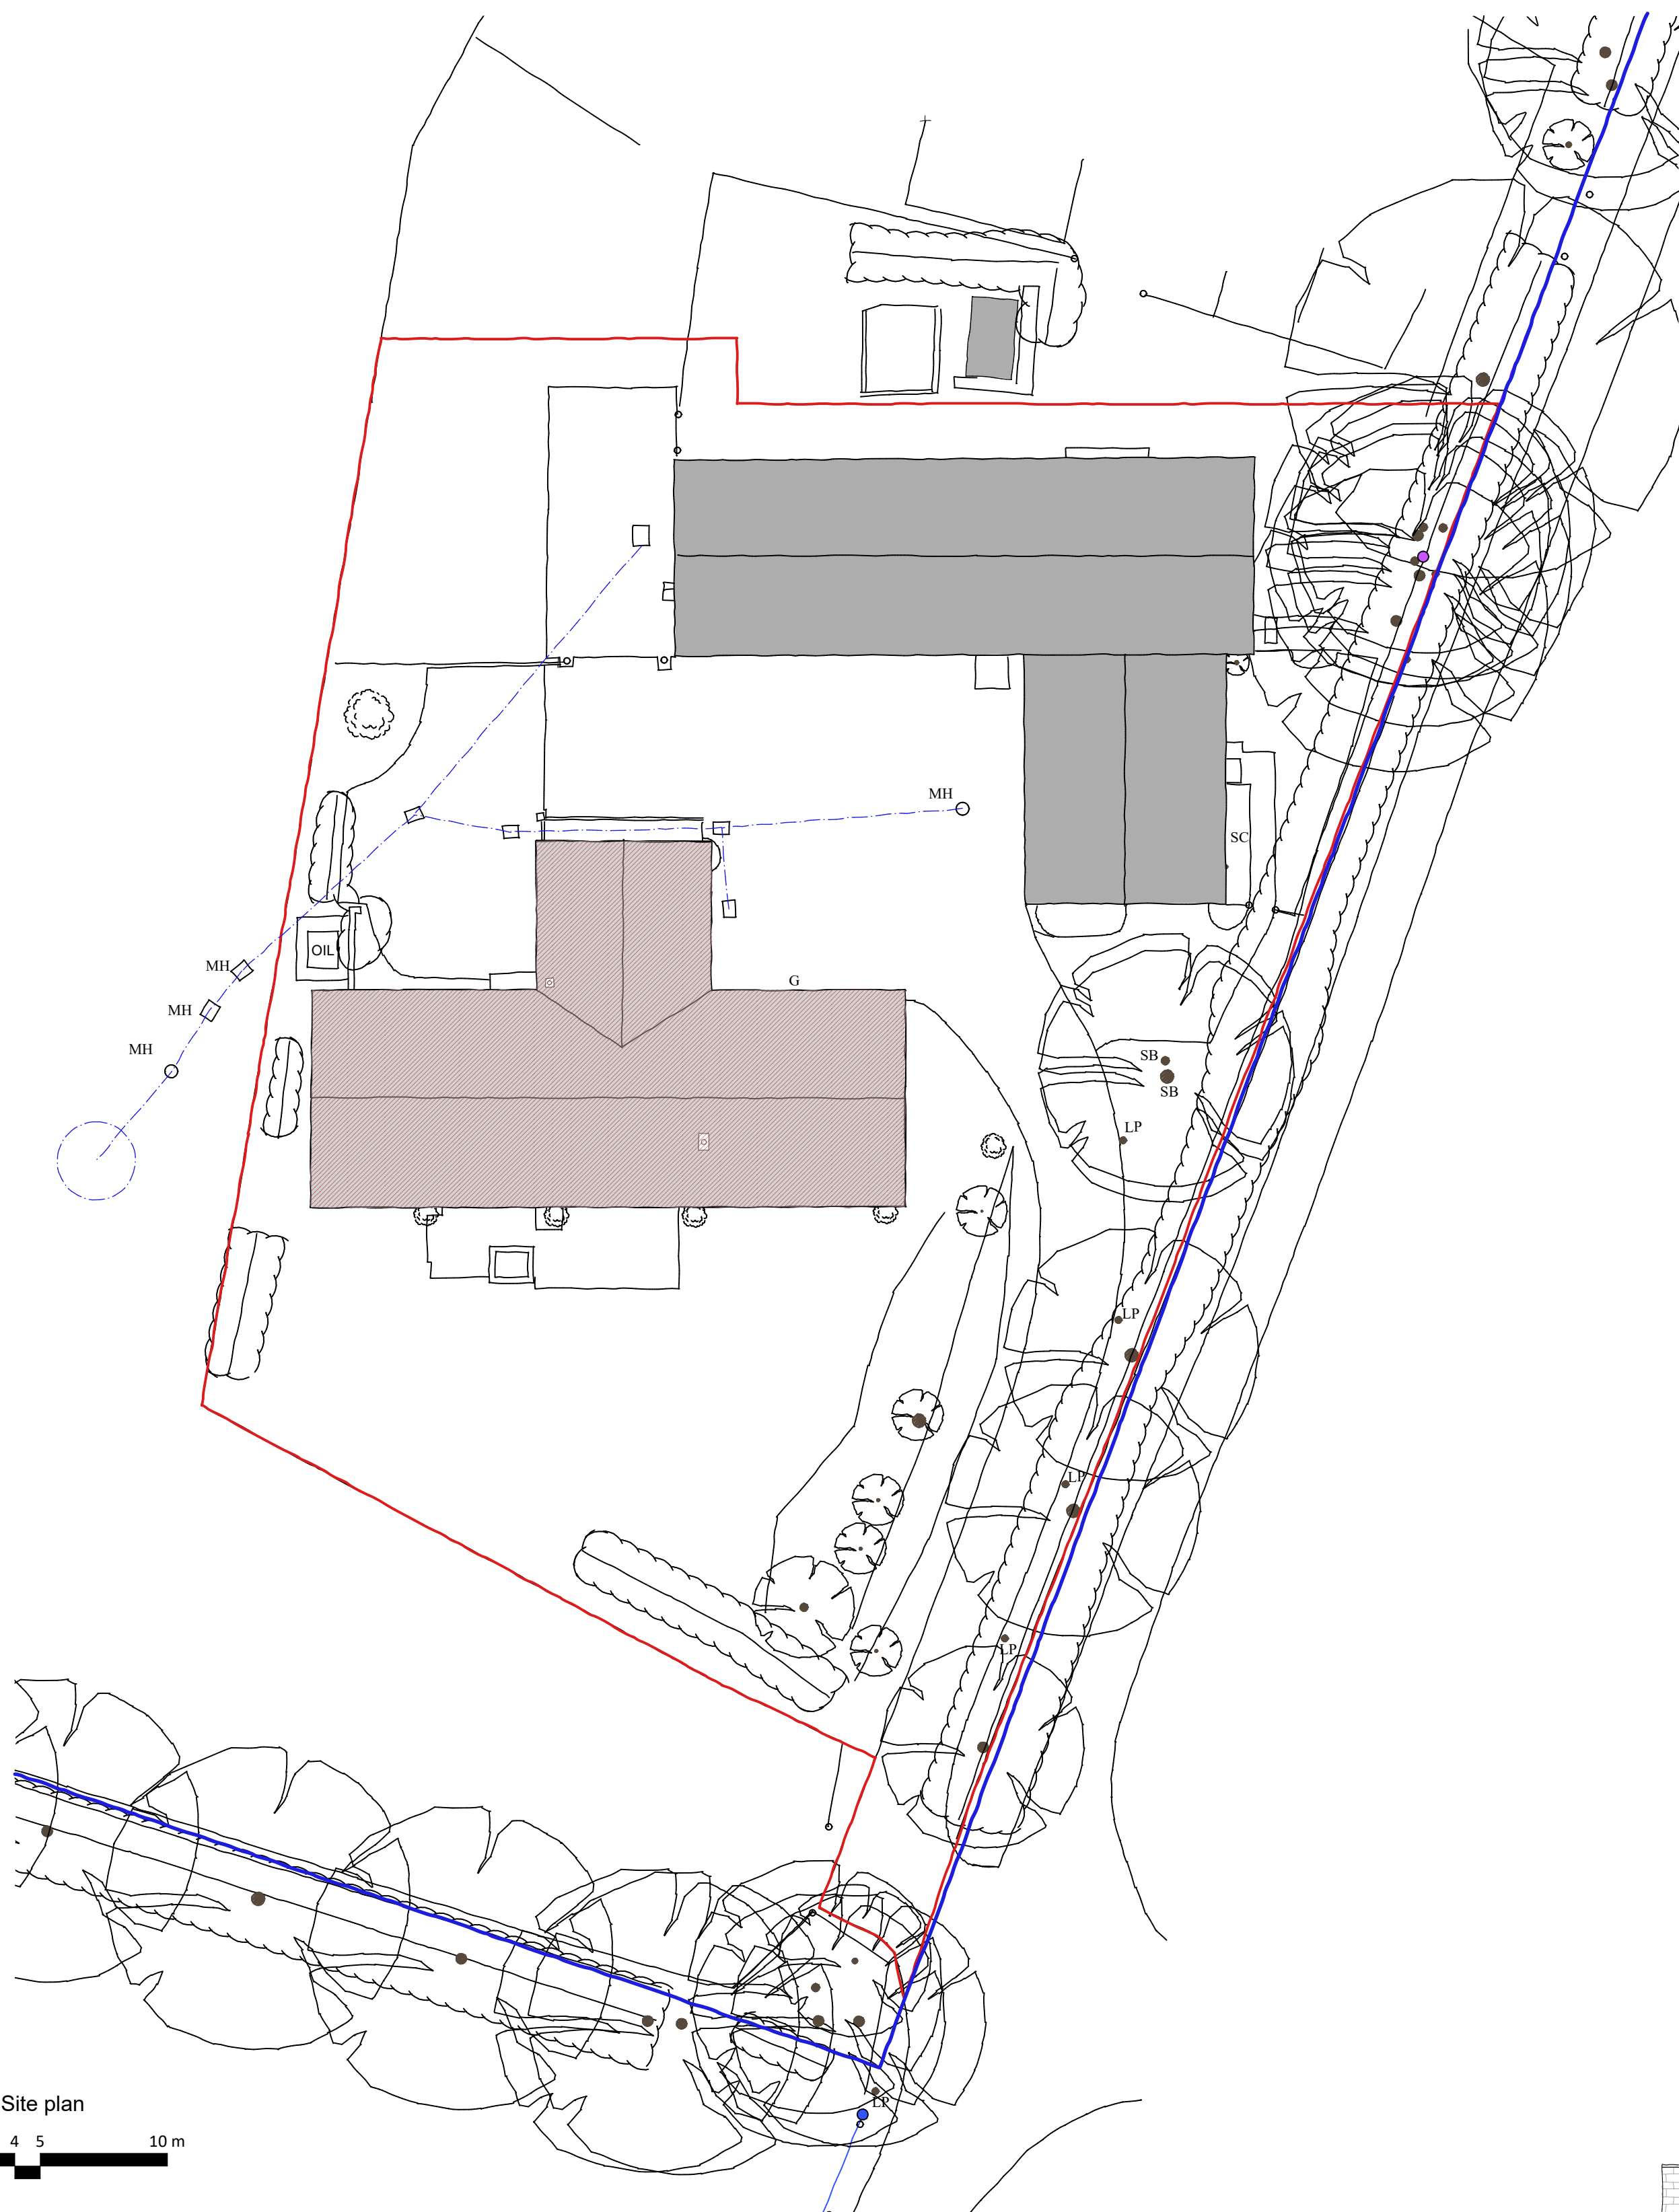
 



This drawing is the copyright of PKA Architects Ltd.
Registered in England and Wales No 8605083.
Do not rely on Scaled Dimensions - work to figured
dimensions only. If in doubt - ASK.
All dimensions to be checked on site by contractor
Work to existing building features where appropriate
Any OS copyright data on this drawing is reproduced
under license

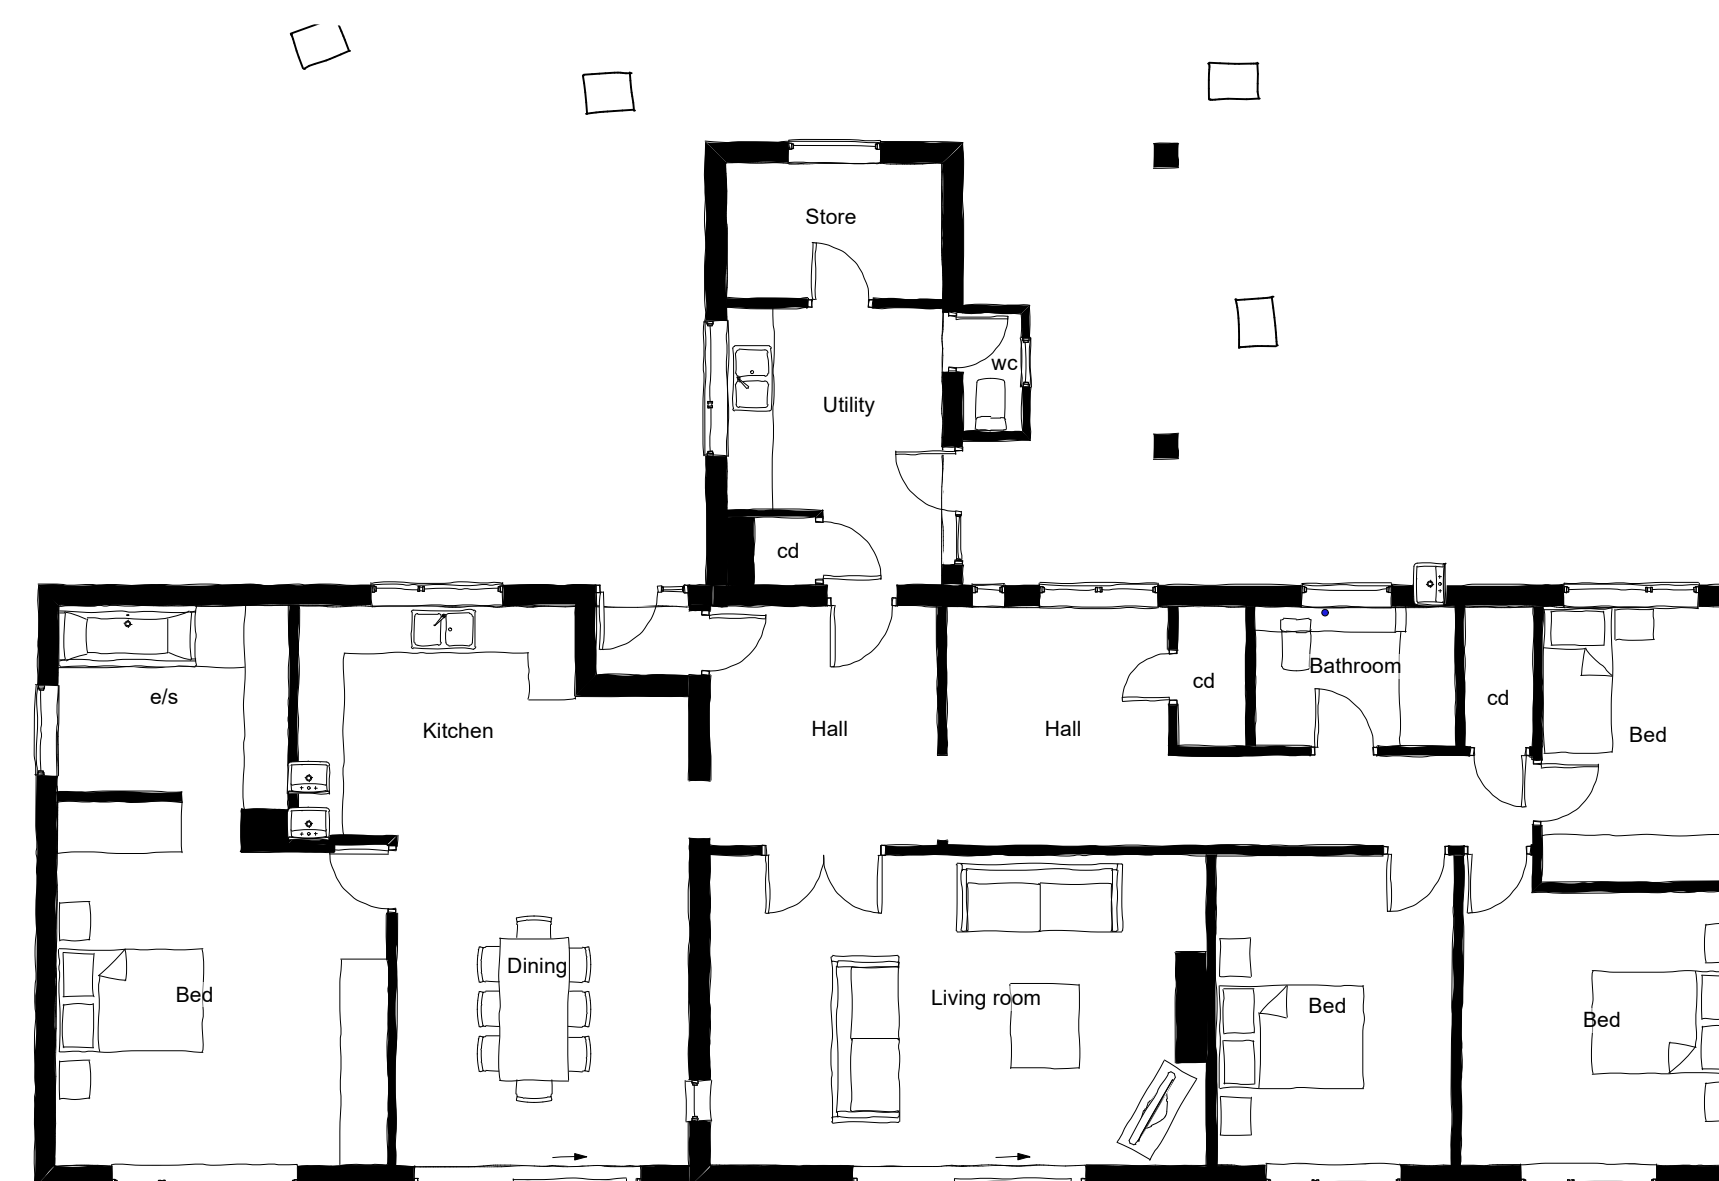


1:200 - Existing Site plan

 


1:100 - Existing Ground floor plan

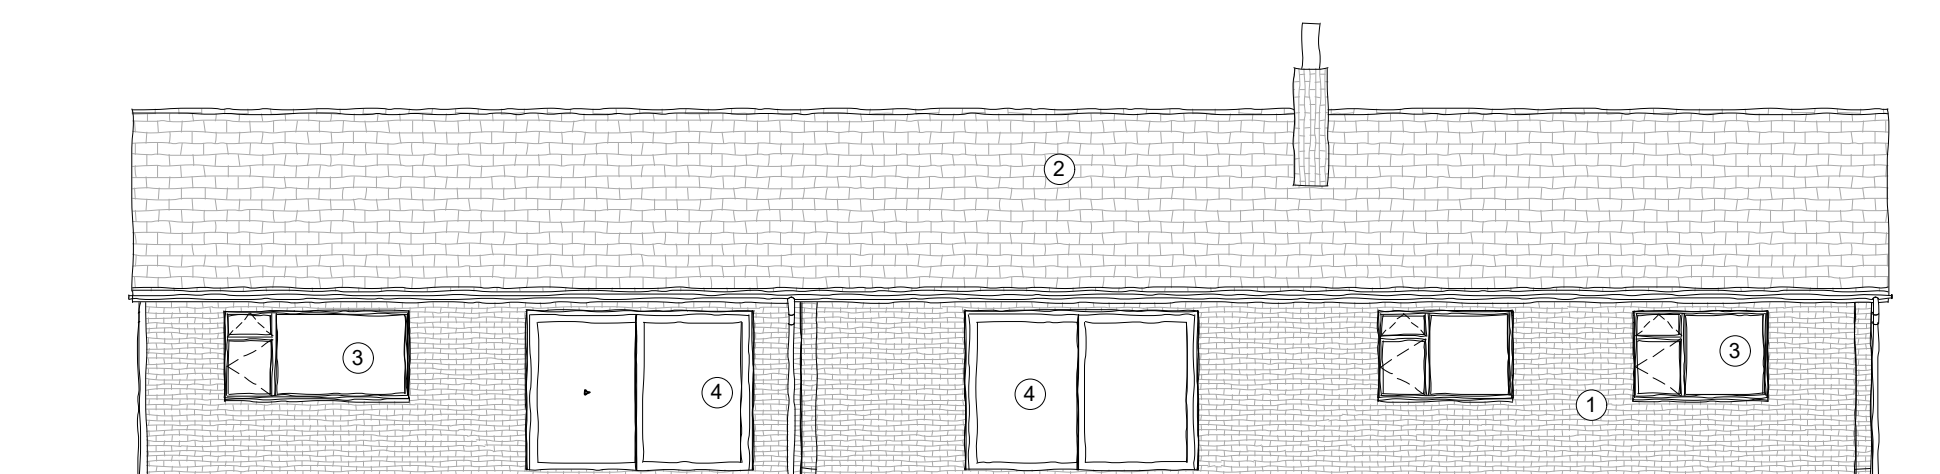


1:100 - Existing South Elevation

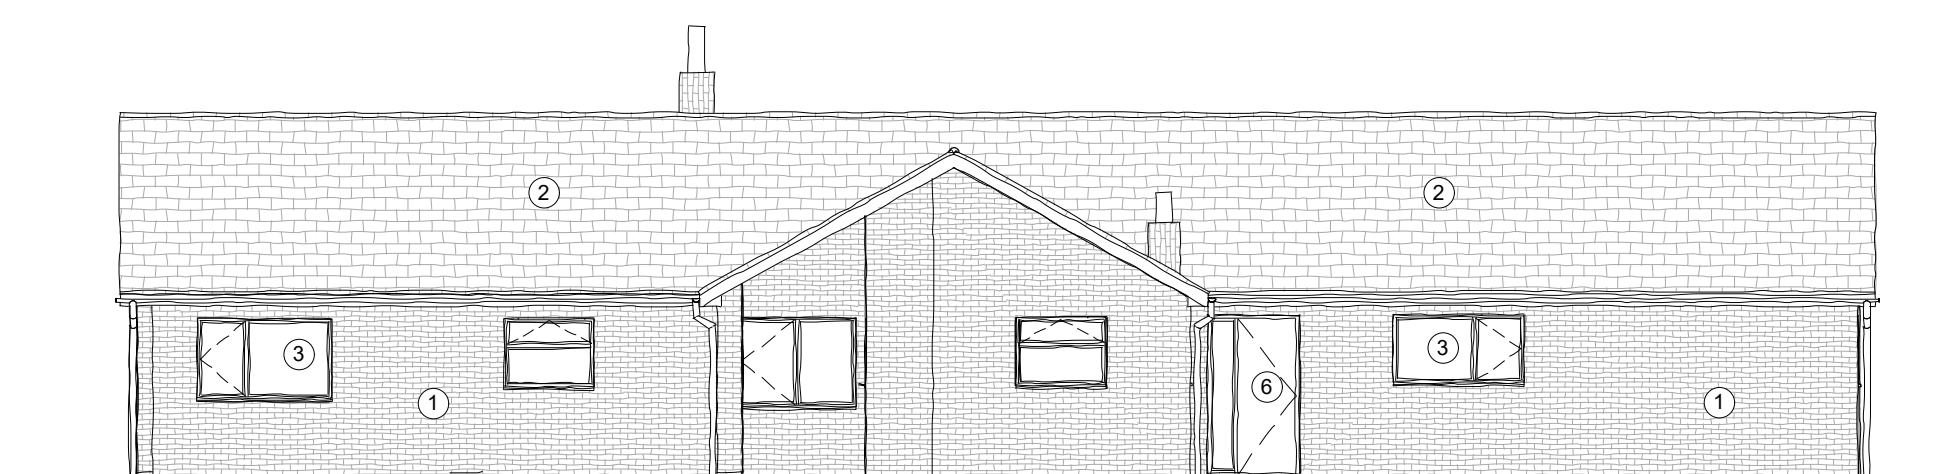

1:100 - Existing North Elevation

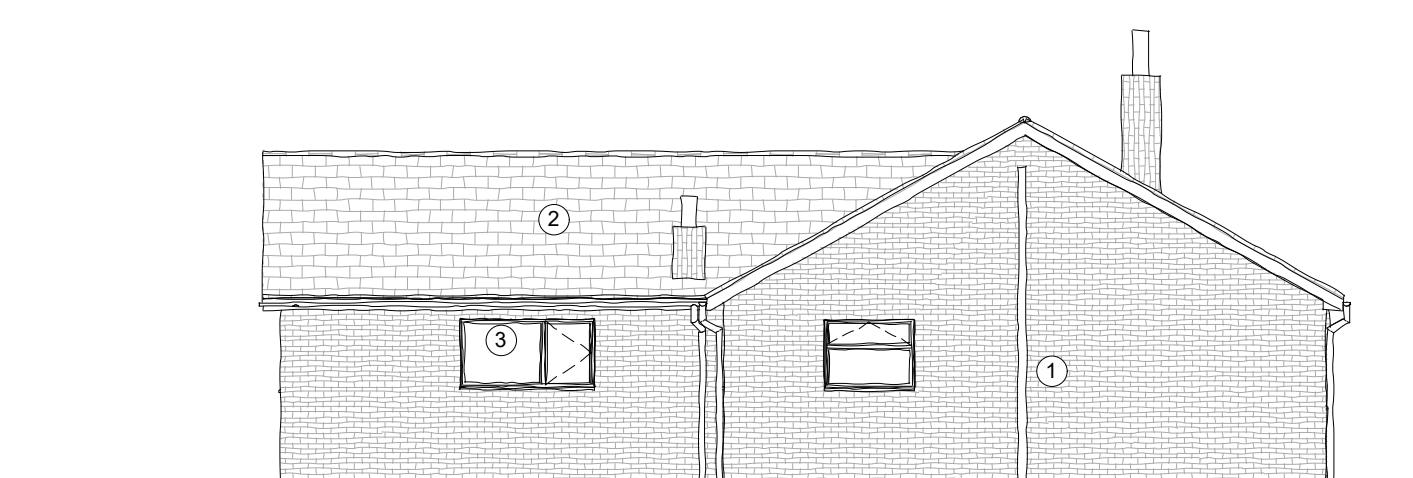

1:100 - Existing West Elevation

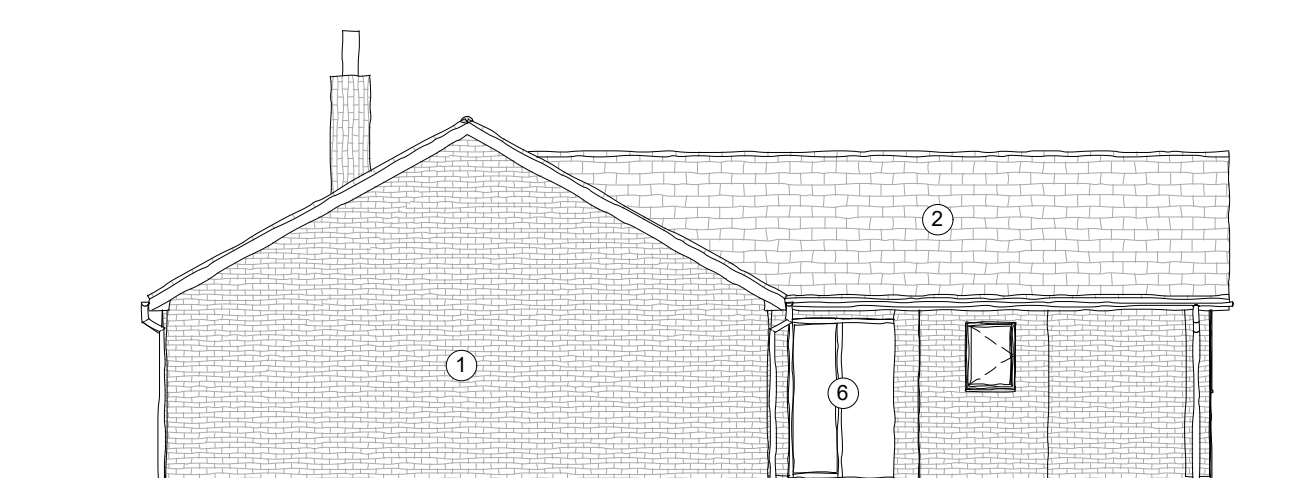

1:100 - Existing East Elevation

Material key

- 1 - Brick
- 2 - Concrete roof tiles
- 3 - UPVC windows
- 4 - Metal doors
- 5 - UPVC Gutters
- 6 - UPVC Doors

Date	No.	Revision Notes
------	-----	----------------



PKA Architects Ltd RIBA CHARTERED PRACTICE
Featherbrook, Whistley Road, Potterne, Devizes, Wiltshire. SN10 5TD
tel 01380-725688 tom@pka-architects.com www.pka-architects.com

Project Title	Replacement dwelling
---------------	----------------------

Address
31 White Street, Easterton,
Devizes, SN10 4NZ

Client
Mark & Caroline Blagbrough

Sheet Title
Existing GA drawings

Scale	Drawn By	Date
Varies @A1	SW	03/04/2020

Project ID.	Stage.	Sheet No.	Revision.
2174	EX	001	

Status	Stage Key. EX - Existing SK - Sketch PL - Planning
--------	---

File Name
2174 - Blagborough - New build design.vw

Stage Key.
EX - Existing
SK - Sketch
PL - Planning
WD - Working
Drawings
BR - Building
Regulations
TN - Tender
CN - Construction