



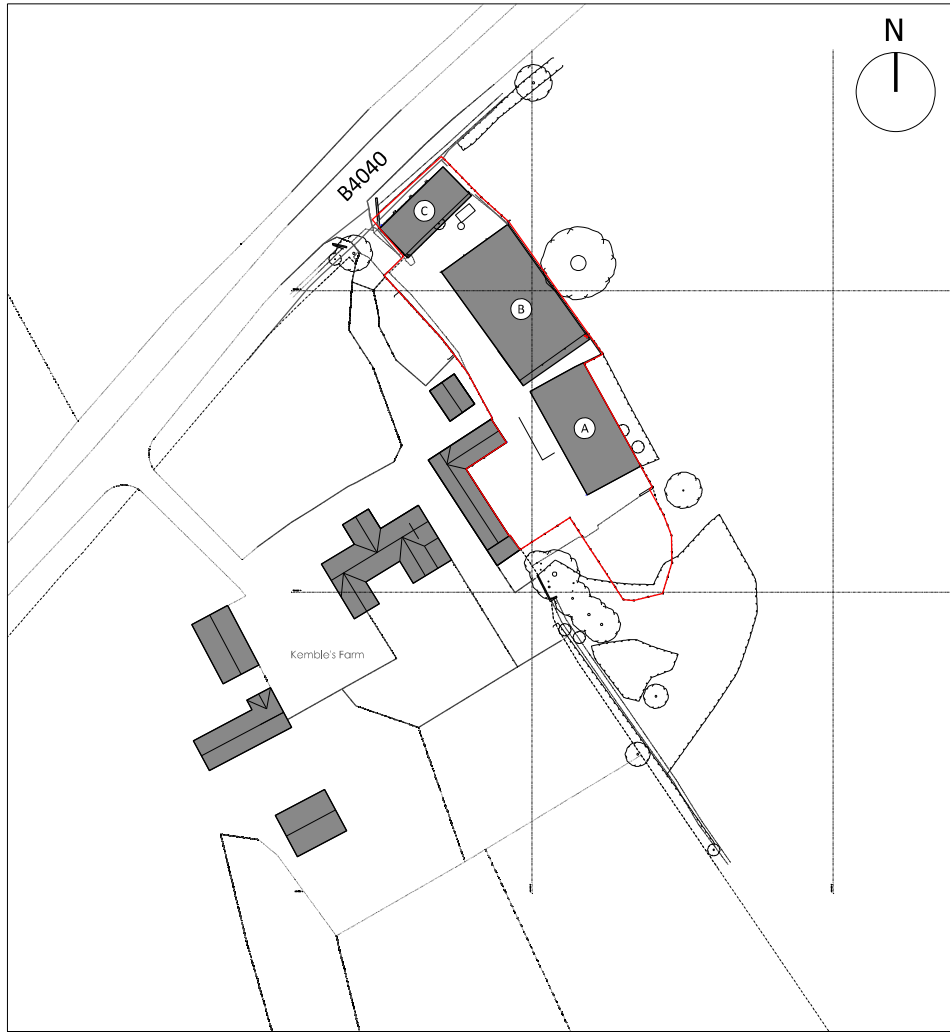

Site Location Plan 1:1250

0 50m

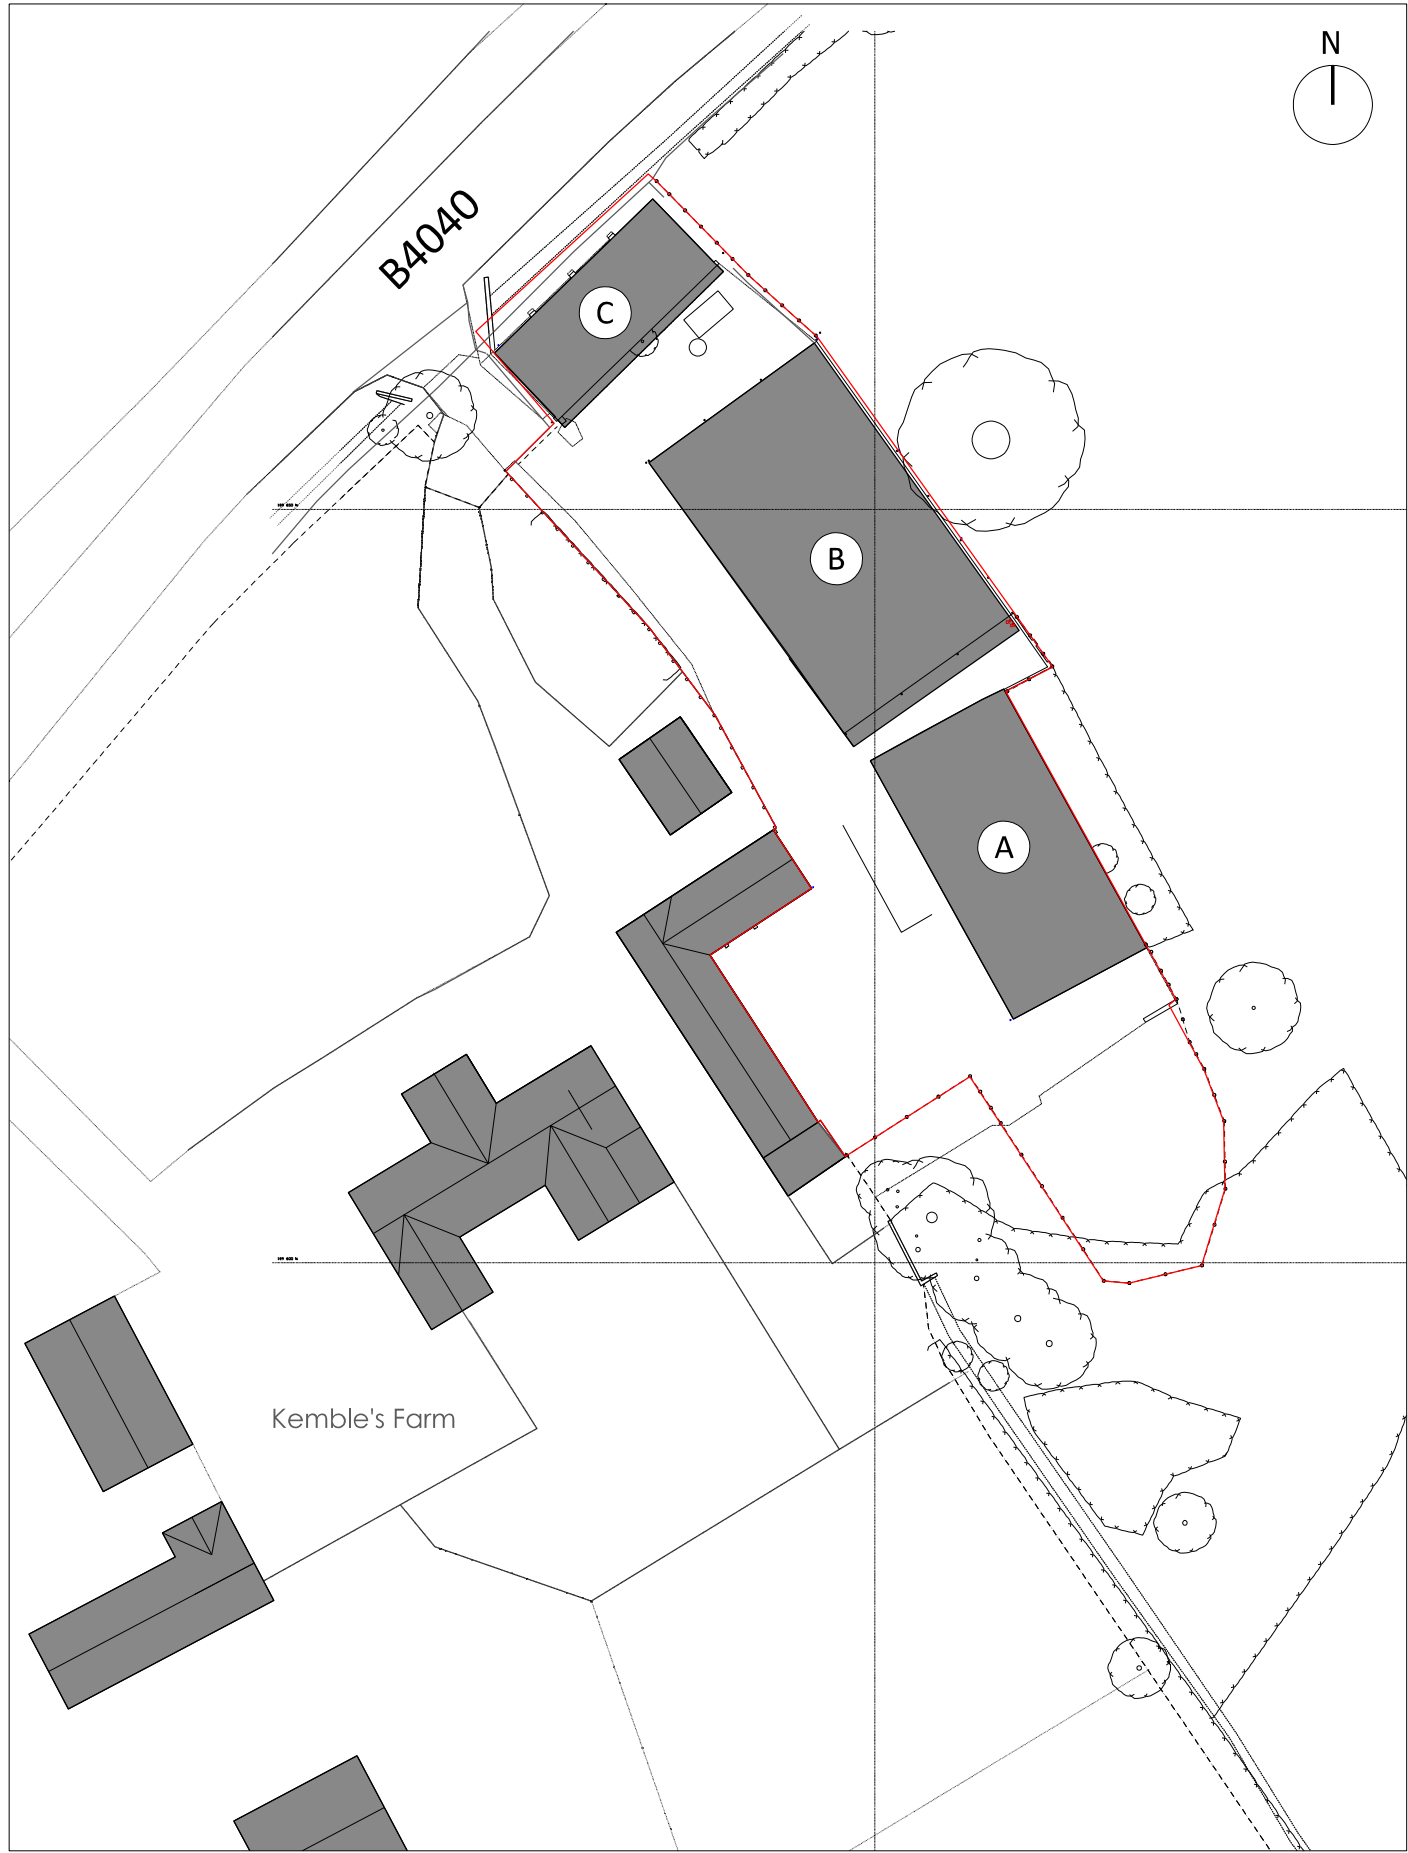

Proposed Site Plan 1:500

0 20m

NOTES
DO NOT SCALE FROM THIS DRAWING.
ALL DIMENSIONS TO BE CHECKED ON SITE.
ALL OMISSIONS AND DISCREPANCIES TO BE
REPORTED TO THE ARCHITECT IMMEDIATELY.
DRAWINGS TO BE READ IN CONJUNCTION WITH
ENGINEER'S DRAWINGS AND SPECIFICATION.

RedLine	28/04/26	BOD	P1
Planning Application	21/04/26	BOD	P0
Revision description	Date	Check	Rev

WOLDON

1-5 Clerkenwell Road
London EC1M 6PA
T: 020 7998 1525
studio@woldon.com

The Apple Store
Chipping Campden
T: 01386 257797
www.woldon.com

Project
Dog Trap Barns

Drawing
Site Location Plan &
Existing Block Plan

Drawn	Date	Scale
AL	April 2026	1:1250/1:500 @ A3
Job number	Drawing number	Revision
2550	X_00_001_001	P1