




Elevations at 1:100 Scale

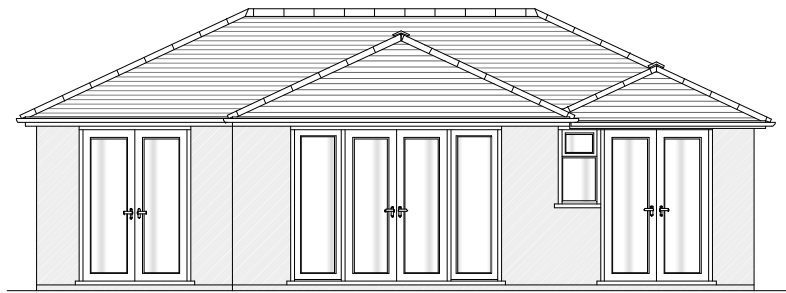


South East Elevation

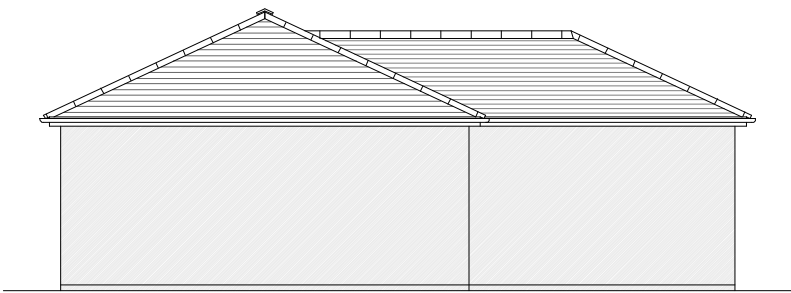

South West Elevation

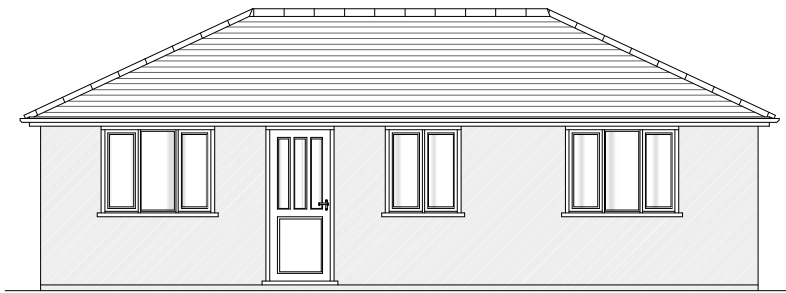


North West Elevation


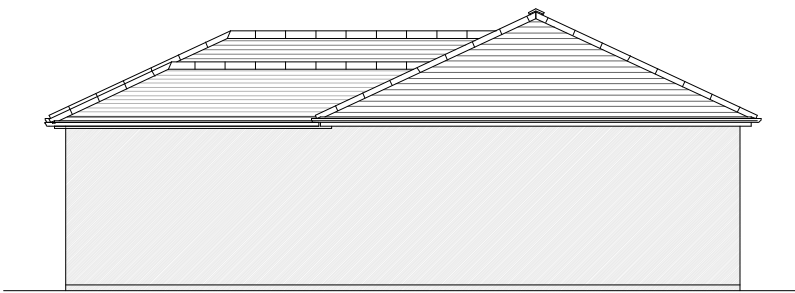


North East Elevation

Layouts at 1:50 Scale

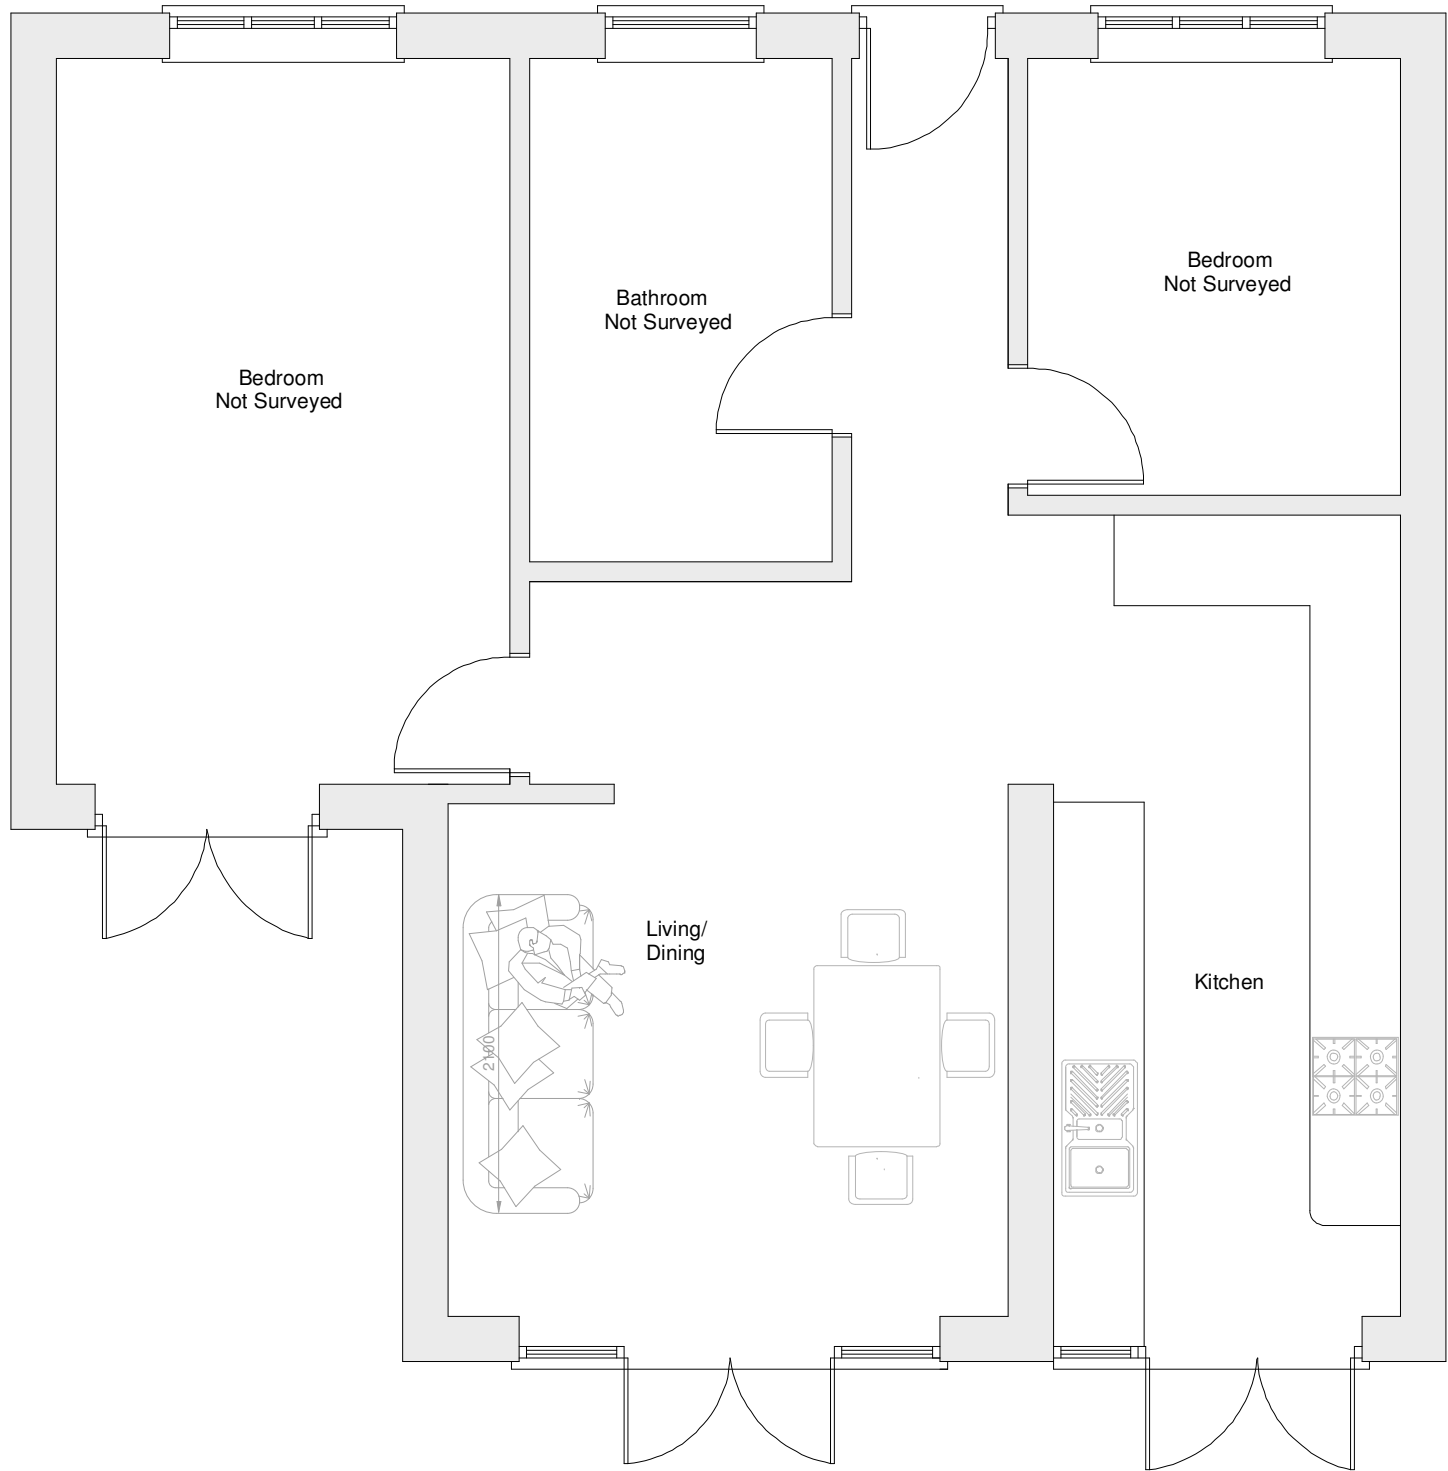

Existing Ground Floor Layout

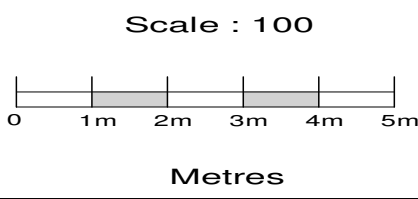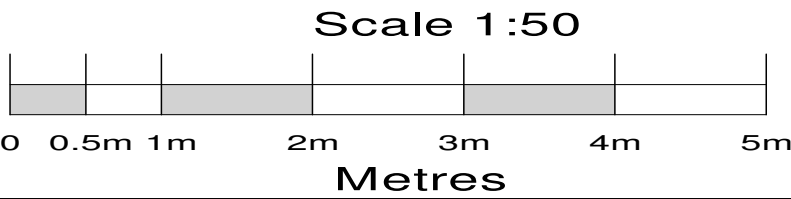



LABC
Local Authority
Building Control

LABC
Registered
Partner Authority Scheme



Email: spudivordesignltd@gmail.com
Telephone: 07968 739168 or 01747 833721

Single Storey
Rear Extension

102A Portway
Warminster
Wiltshire
BA12 8QF

Scale	1:50/ 100 at A2
Existing Arrangements	
Drawing No.	26/020/04
Drawn	
Date	April 2026